




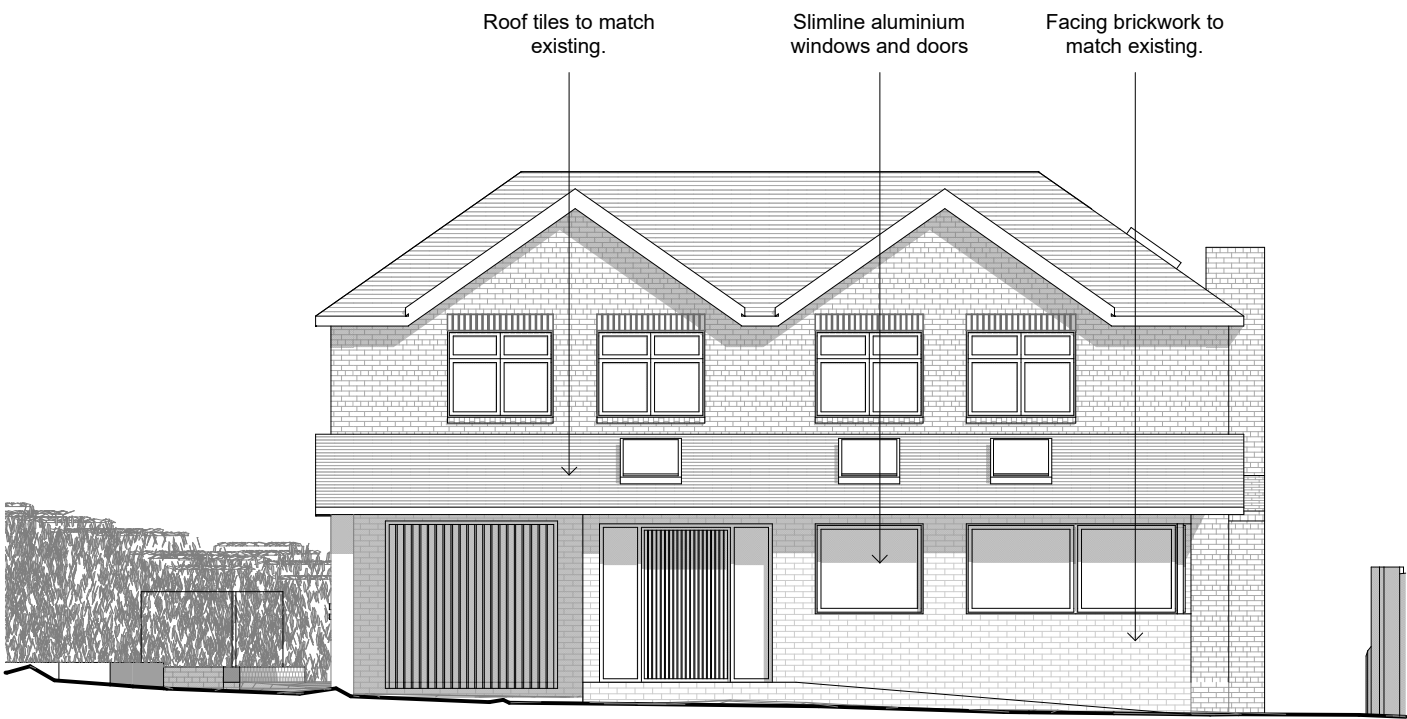


NW/ Front Elevation 1:100

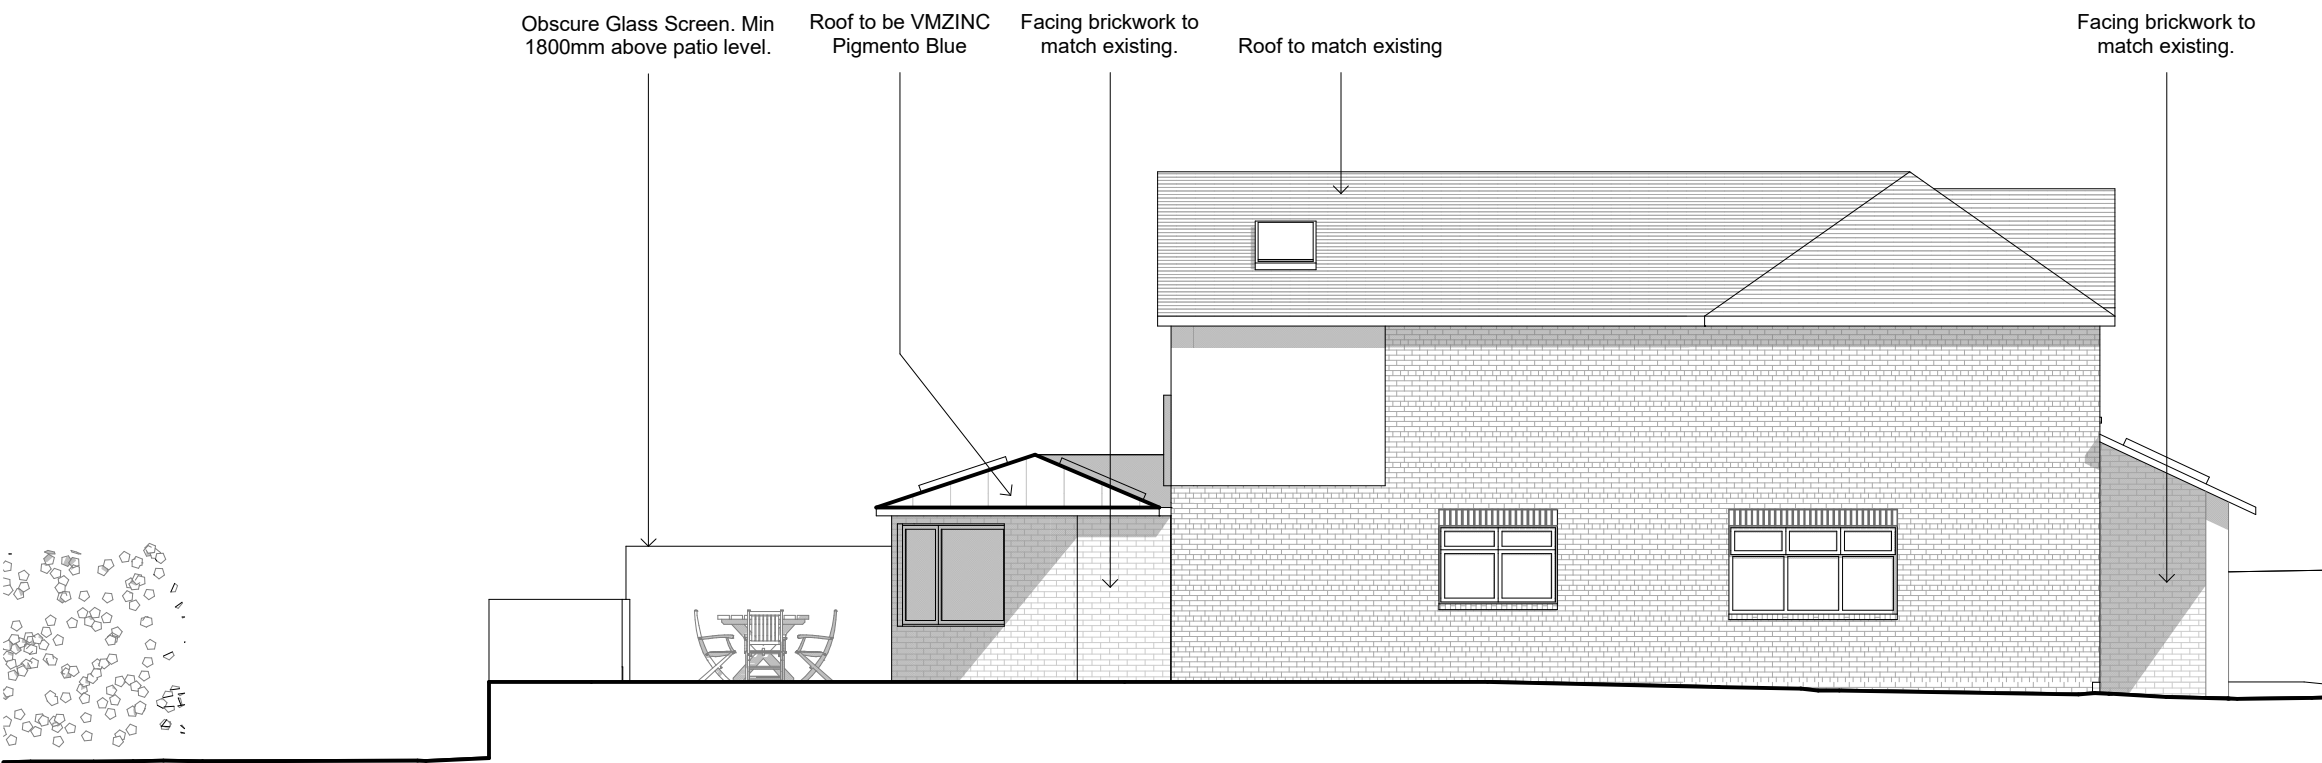

NE/ Side Elevation 1:100

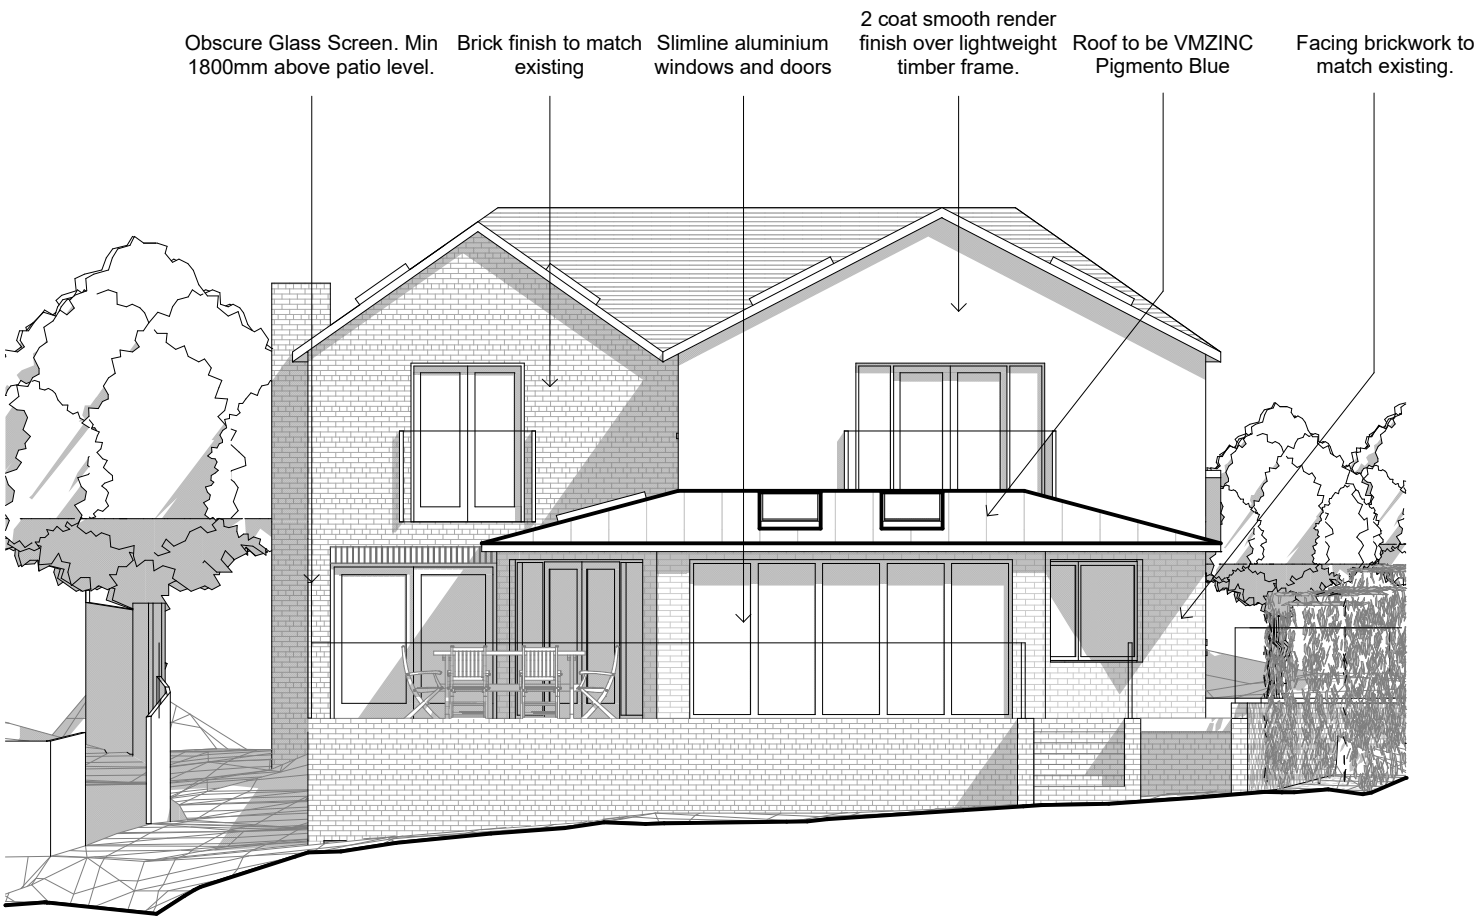

SE/ Rear Elevation 1:100

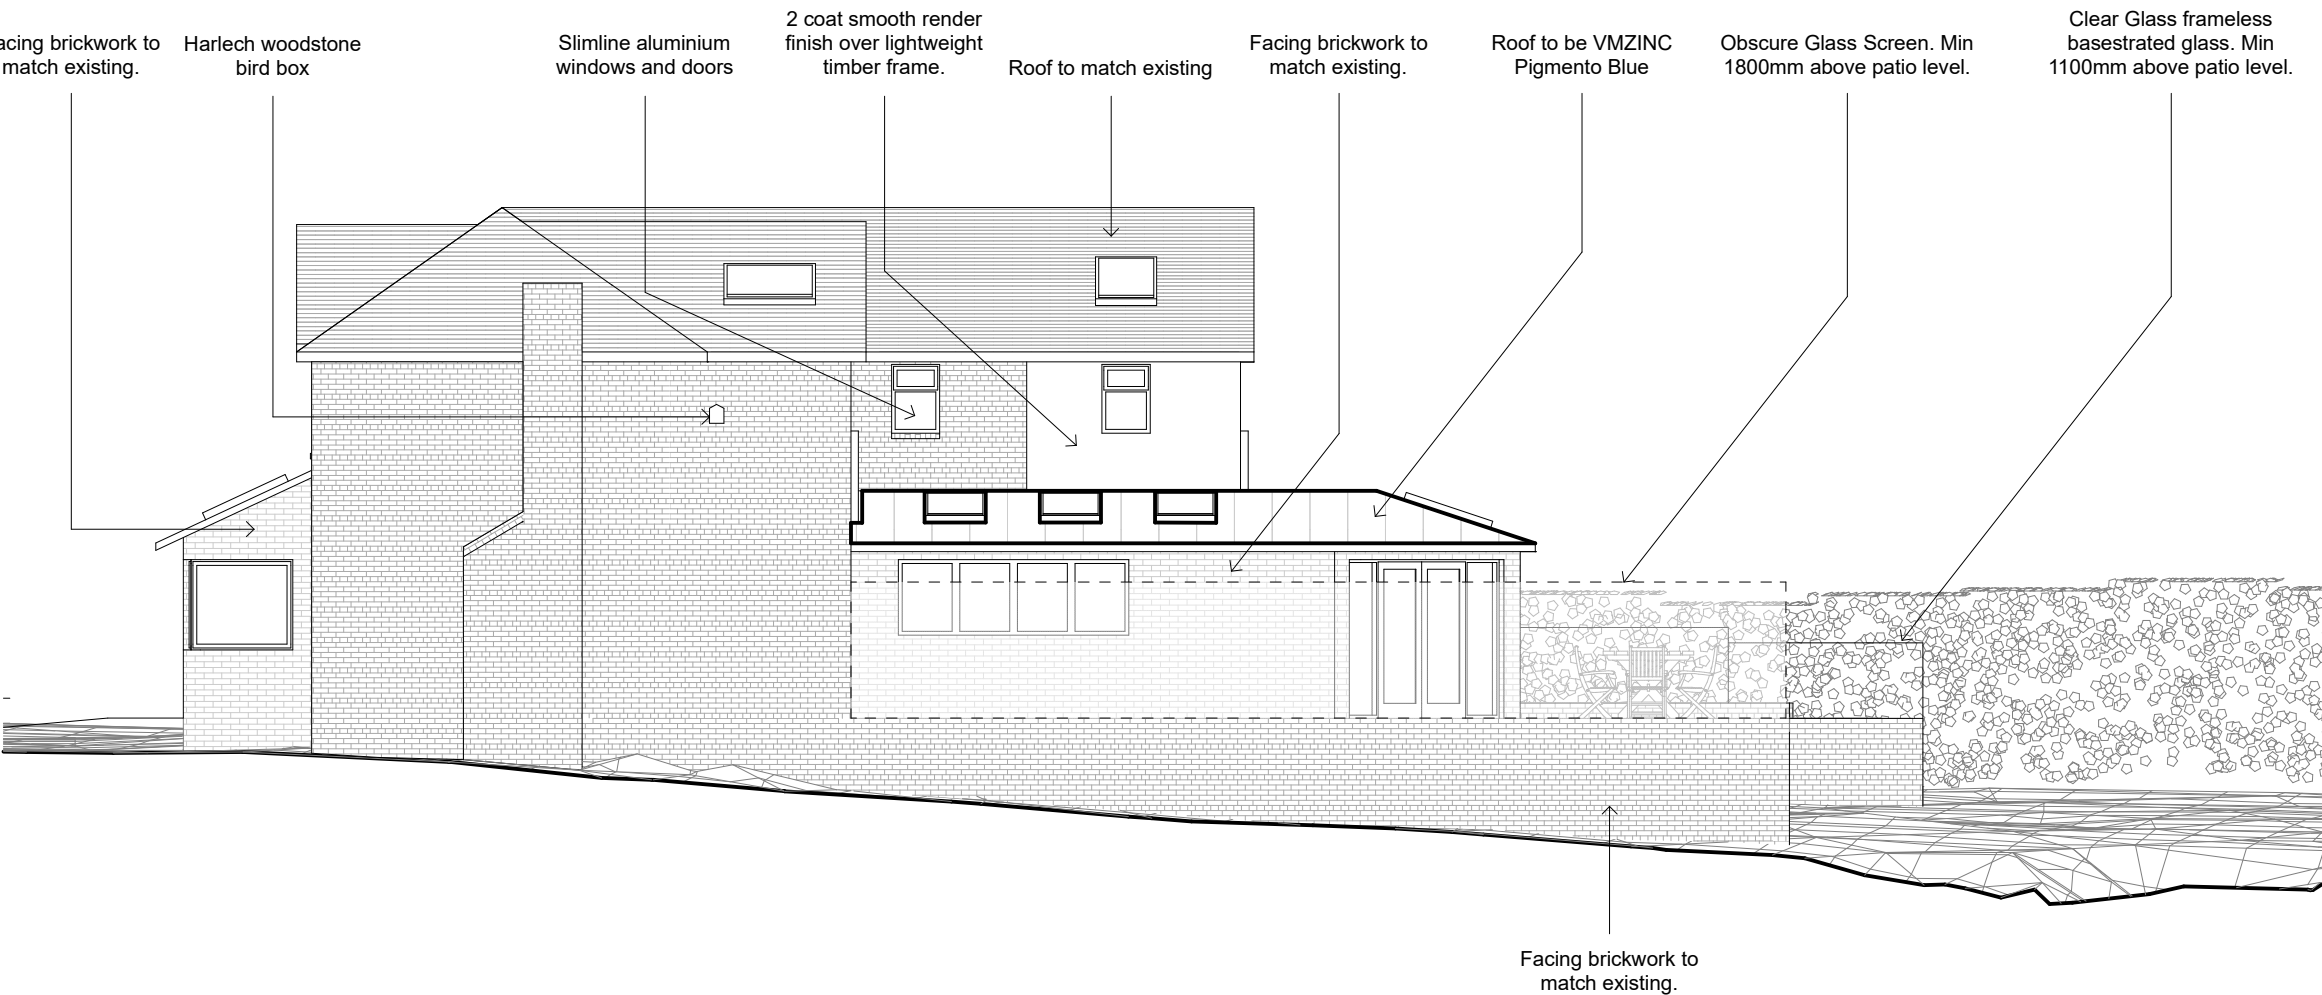

SW/ Side Elevation 1:100

RevID	Change Name	Revisi on-ID	Date
B	Sketch Scheme 3		03.12.2021
C	Sketch Scheme 4		13.12.2021
D	Sketch Scheme 5		31.01.2022
E	Window Design		07.02.2022
F	Raised Patio		24.03.2022
G	Obscure Screen		25.03.2022
H	Raised Patio		07.04.2022
I	Raised Patio		08.04.2022
J	Raised Patio		11.07.2022
K	Change of Cladding		15.11.2022

Notes
All dashed boundary locations obtained from OS data



CLIENT Richard & Cerianne Kieft		JOB TITLE Two-Storey Extension & Alterations @ 48 Derwen Road, Alltwen SA8 3AU		TITLE Proposed Elevations	
DATE: November 2022	DRAWN: ST	CHECKED: HG	Scale @ A2 1:100	DWG. NO. HG.21.6008_11	REV. Rev K
Penseiri Siartredig HGA Chartered Architects North Hill, 7 St. James Crescent, Swansea, SA1 6DP t: 01792 644038 f: 01792 645446 e: design@hga.wales					