


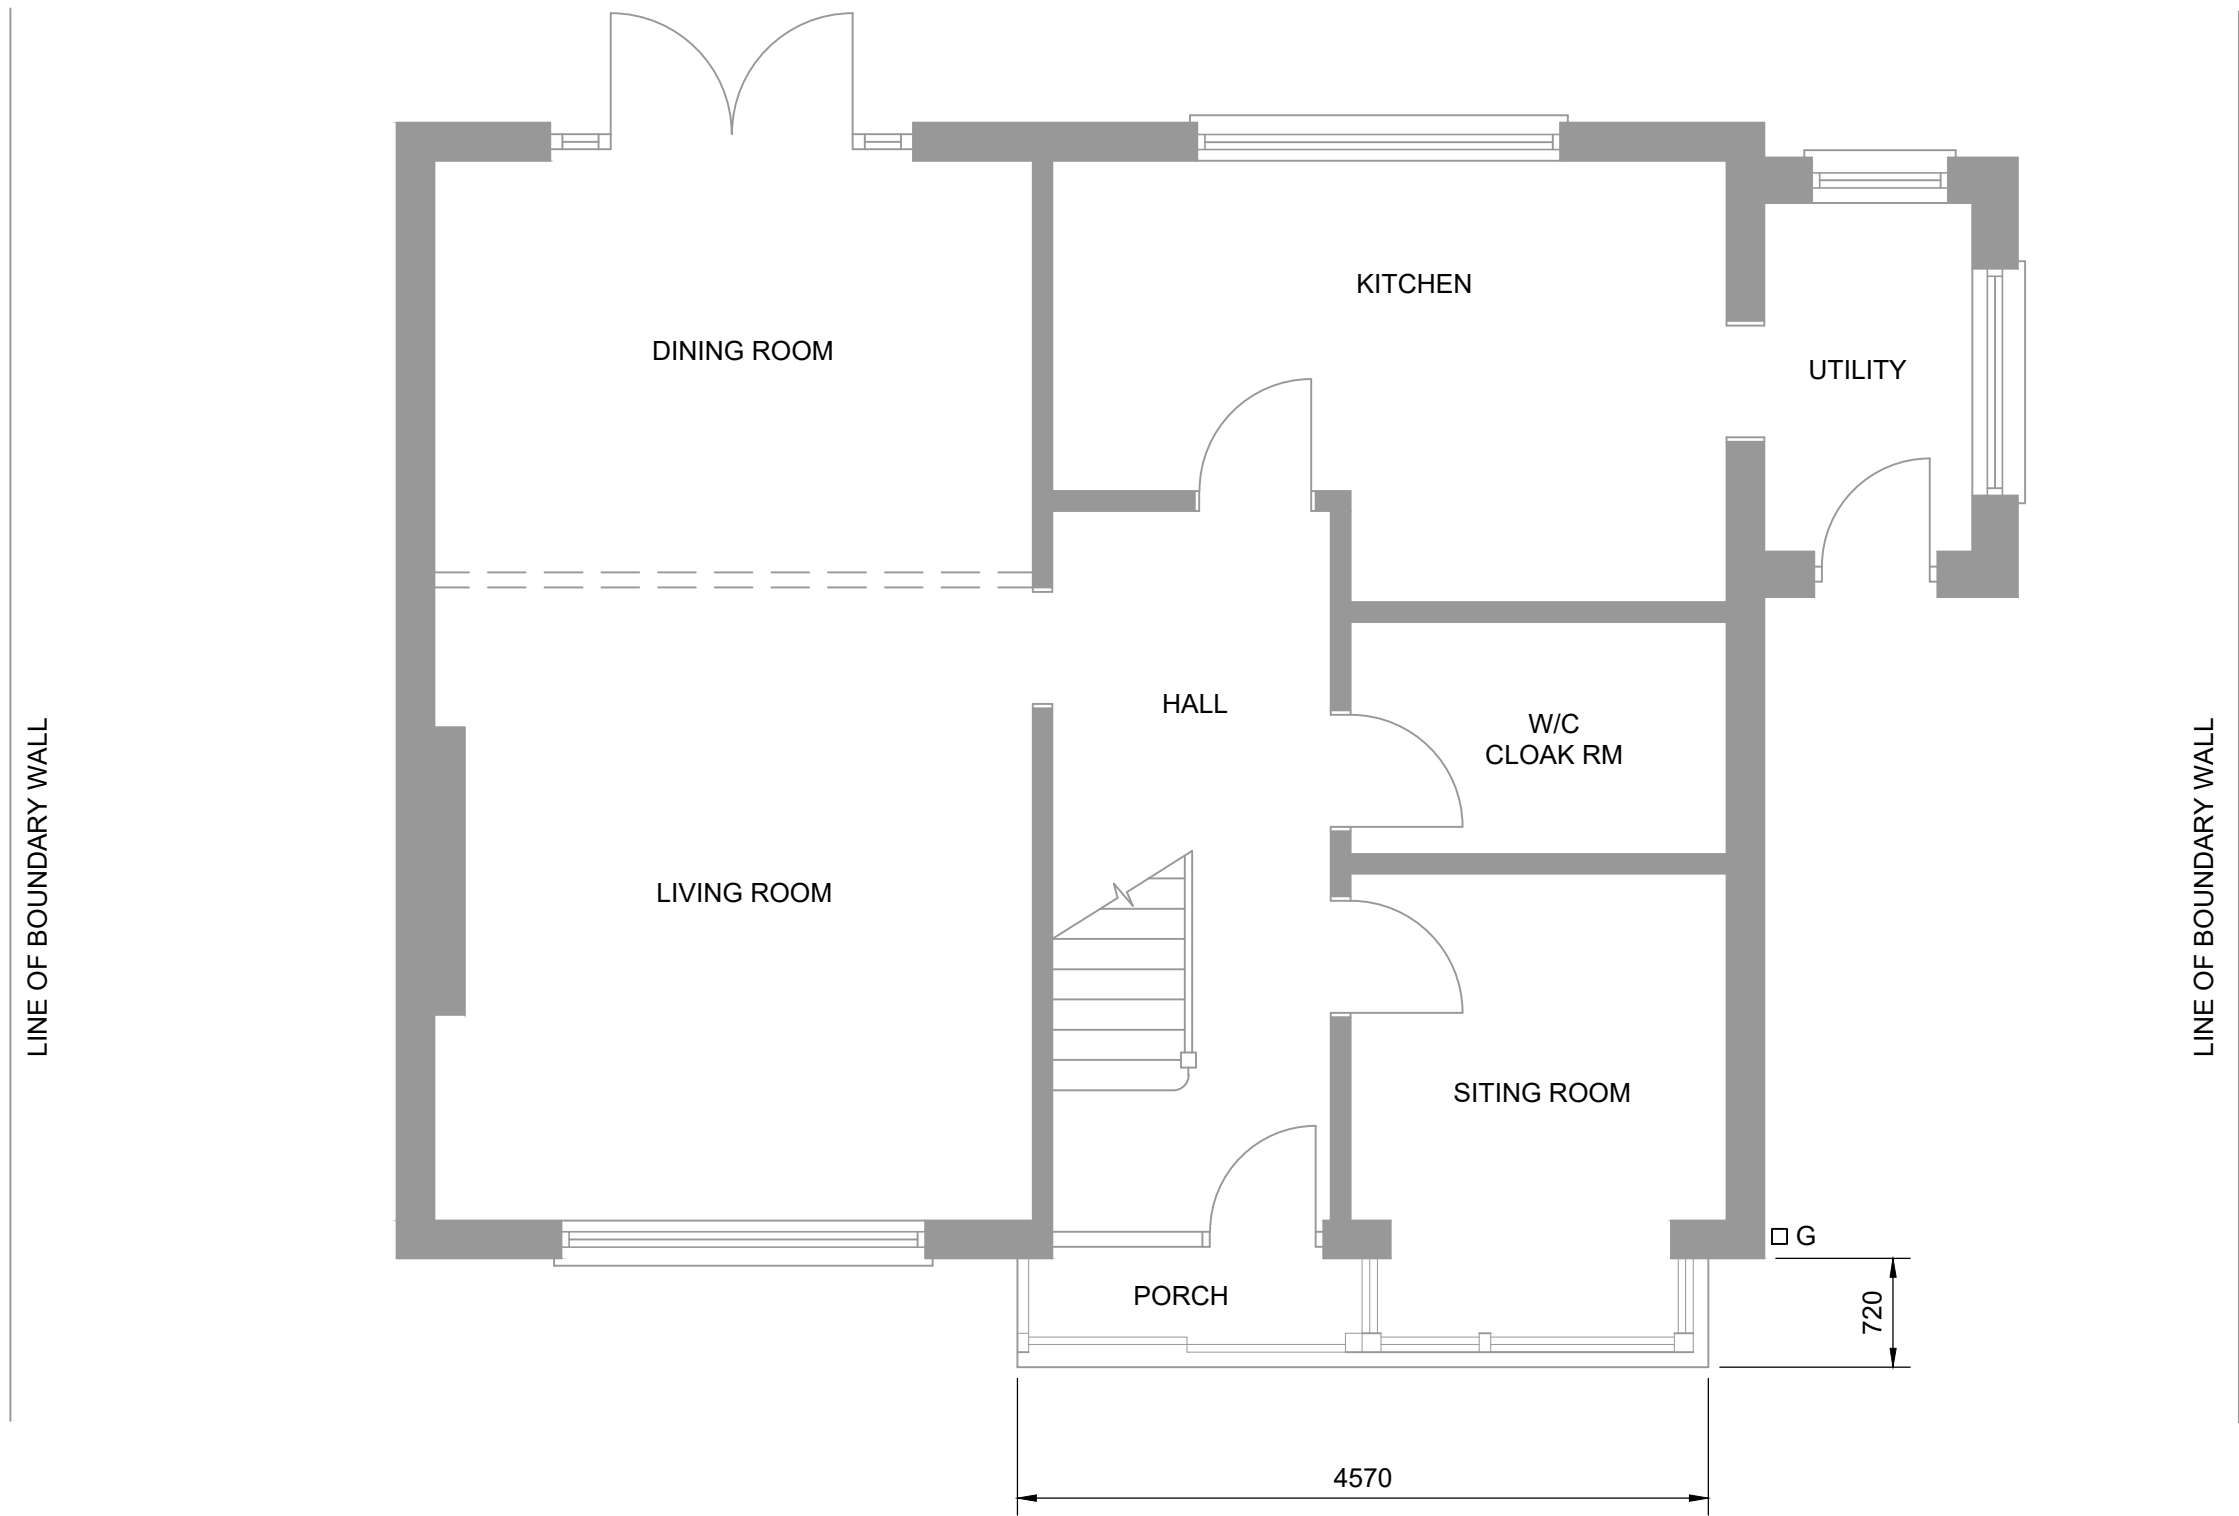

EXISTING GROUND FLOOR PLAN

NOTES

1. THIS IS A CAD DRAWING AND SHOULD NOT BE AMENDED BY HAND.
2. All dimensions in millimeters unless otherwise stated.
3. Any errors or omissions to be reported to the Designer.

Rev	Date	Details

Client	Project	Drawing Title		
L. MORRIS	PROPOSED EXTENSION 58 MOORLAND ROAD ABERAVON SA12 6LI	EXISTING PLANS		
Scale 1:50 @ A3		Drawing No T180_002	Rev	