




Proposed East Elevation
Scale 1 : 100

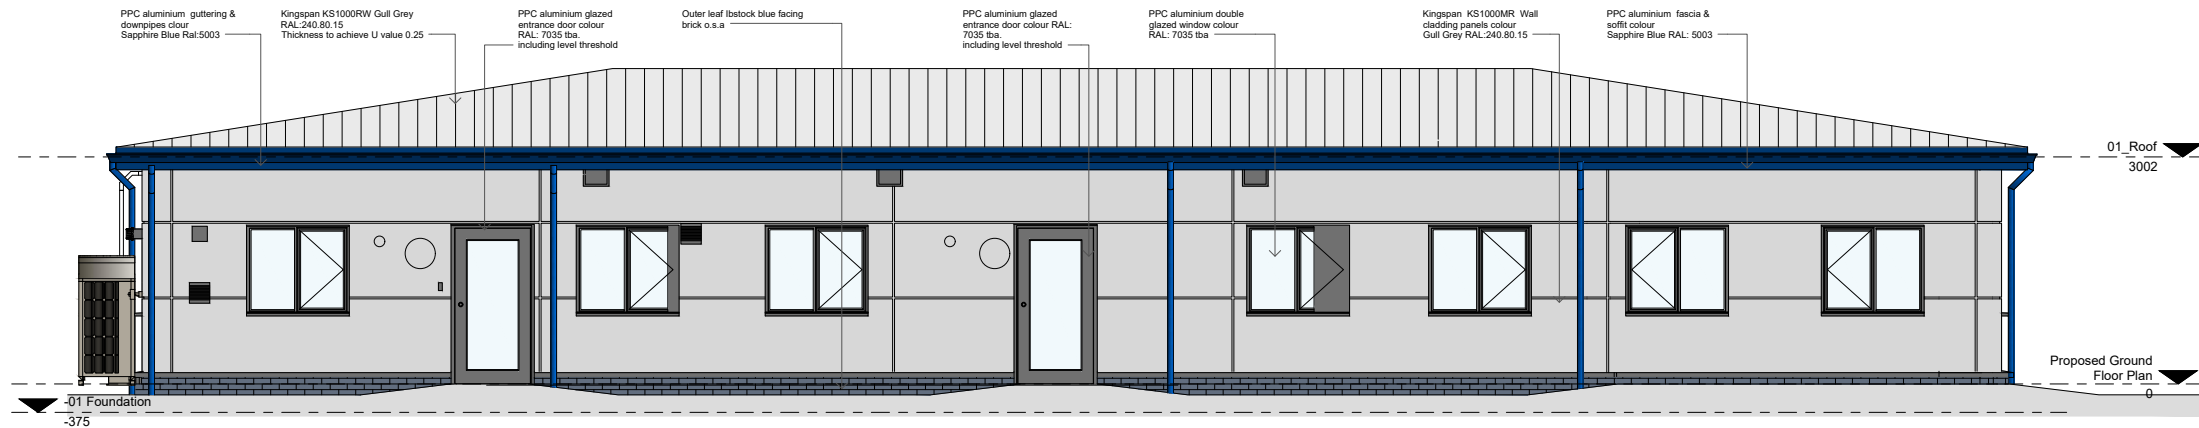


Proposed West Elevation
Scale 1 : 100

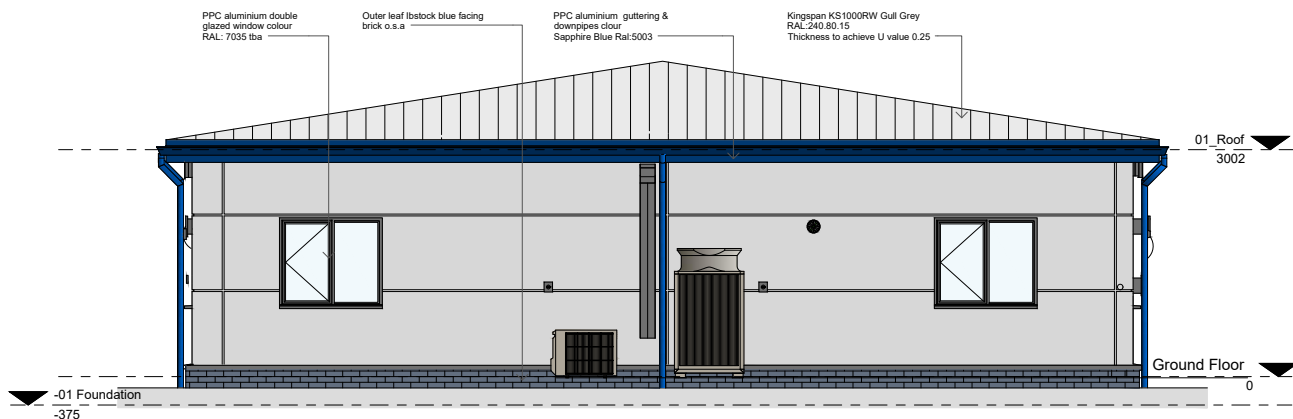

Proposed North Elevation
Scale 1 : 100

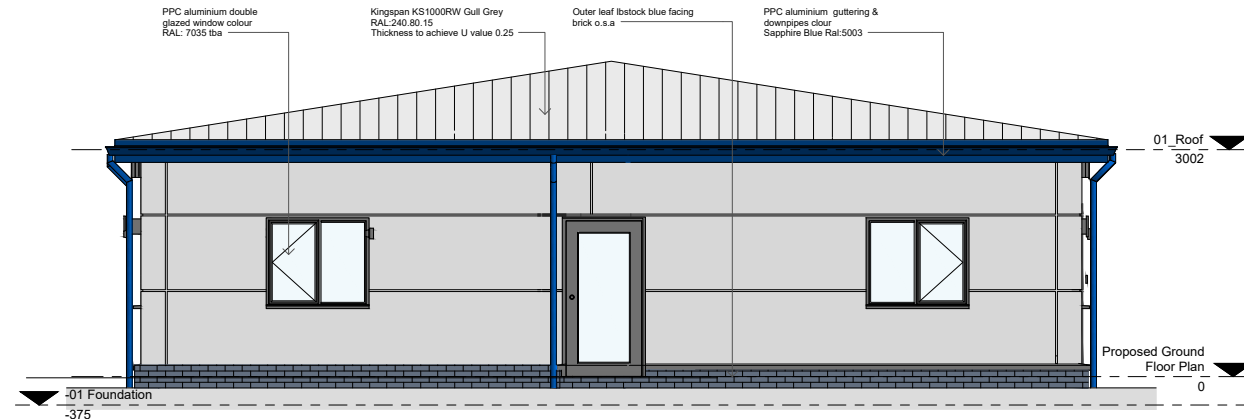

Proposed South Elevation
Scale 1 : 100

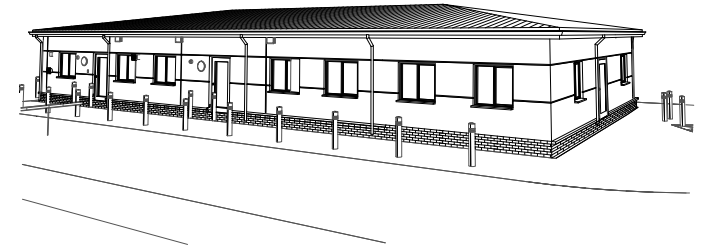

Chester Office: Well House Barns Breitton Chester CH4 8DH		South Manchester Office: Canella House 76 Water Lane Wilmslow SK9 5BB		axis
0844 8700 007		www.axisped.co.uk		
client:		ECO2		
project:		MARGAM		
drawing title:				
ADMIN BUILDING - UPDATED ELEVATIONS				
date: September 2022		drawn by:	checked:	
drawing number:		SM	AR	
2774-01-13		status:	---	
scale(s): 1:100@A3		rev:	A	
planning environment design				