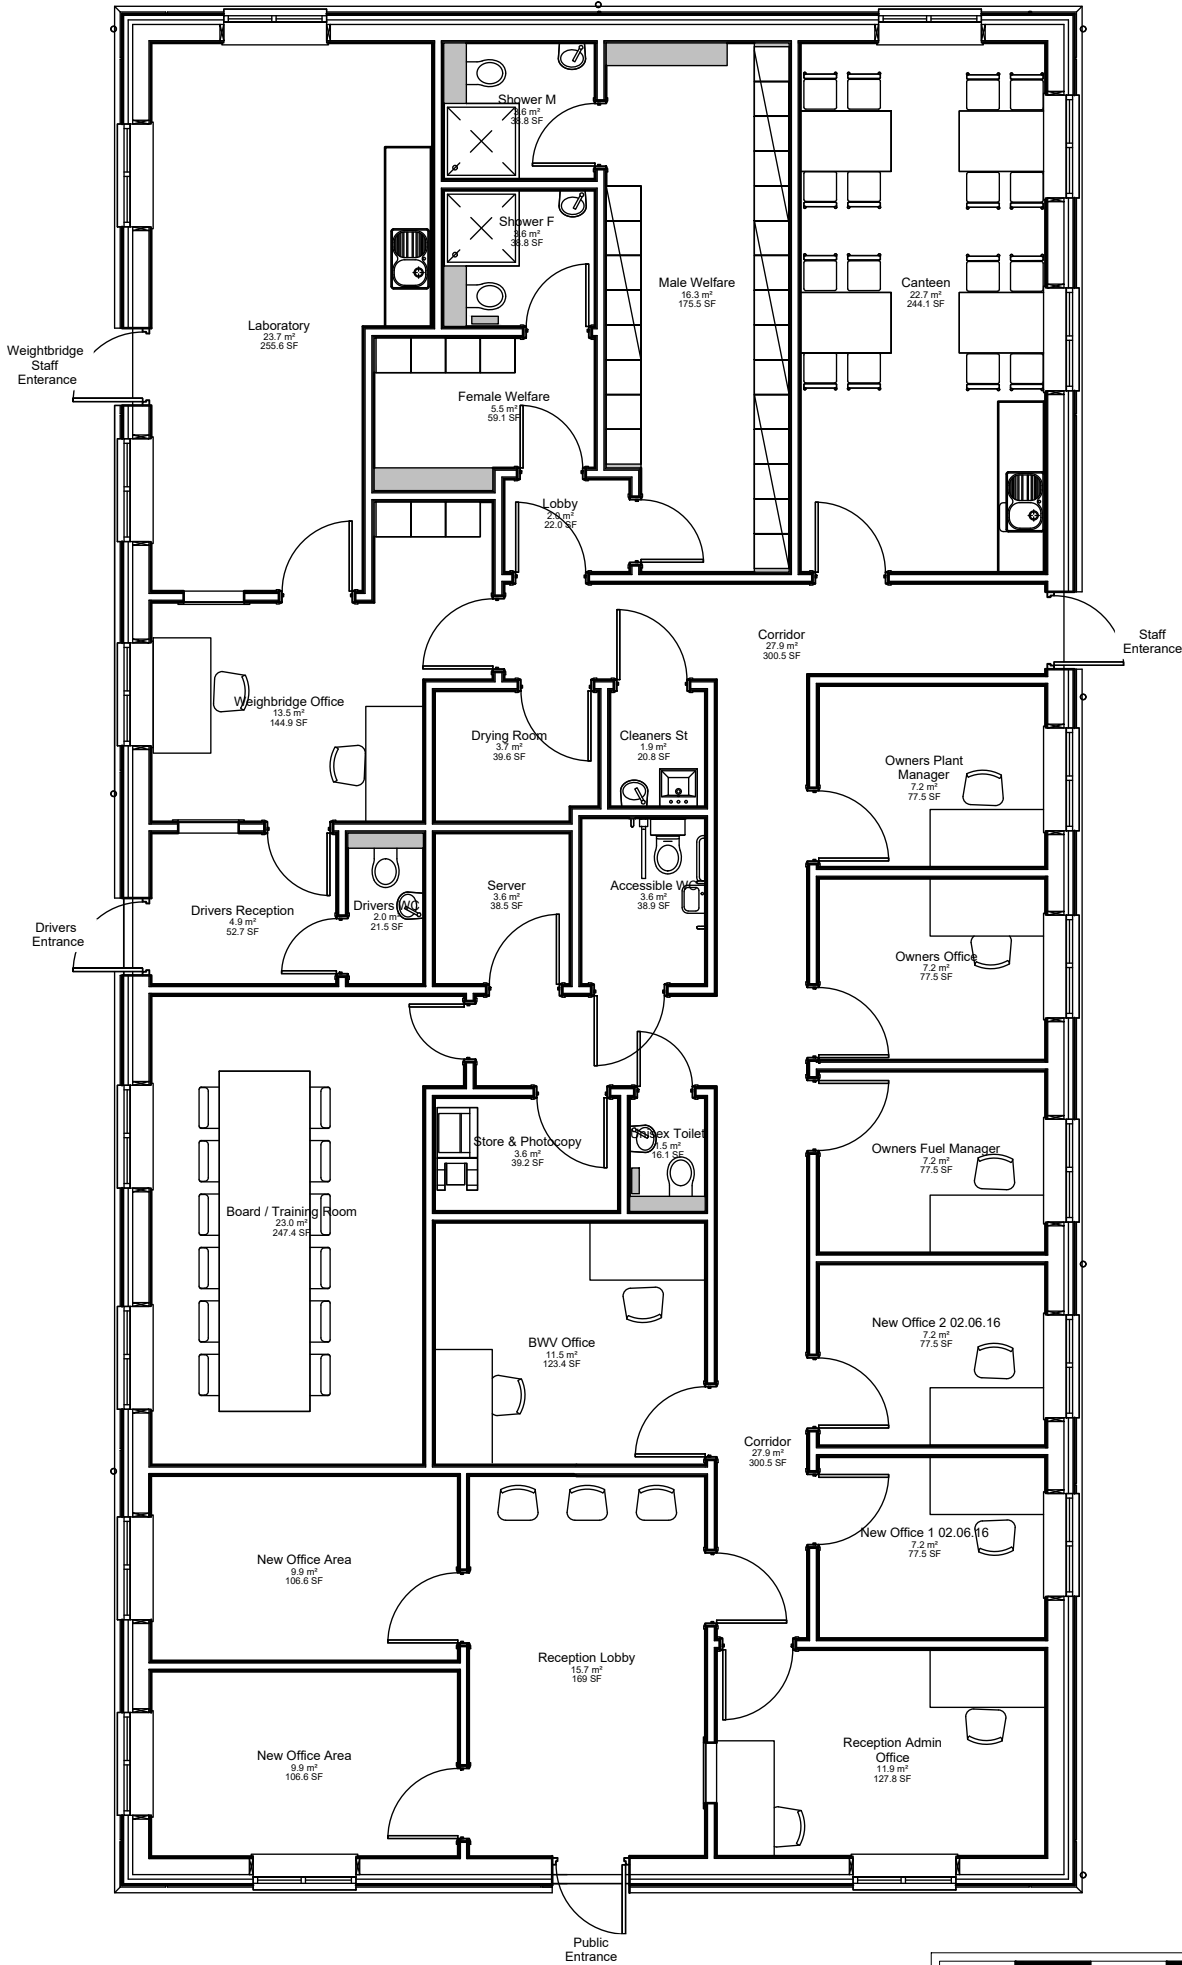


This drawing is the copyright of AXIS P.E.D Limited and may not be loaned, copied or reproduced in any way -or used for any offer, quote, tender or construction purposes without written consent of the company to do so

Follow any figured dimensions - do not scale for construction purposes. IF IN DOUBT ASK.

Revision History		Date
A	Layout updated	21-10-22

Cheshire Office: Well House Barns Breton Cheshire CH4 8DH		South Manchester Office: Canella House 76 Water Lane Wilmslow SK9 6BB		axis
0844 8700 007		www.axisped.co.uk		
client: ECO2				
project: MARGAM				
drawing title: ADMIN BUILDING - UPDATED FLOOR PLAN				
date: October 2022		drawn by: SM		checked: LM
drawing number: 2774-01-15		status: --		
scale(s): 1:100 @A3		rev: A		
planning environment design				