



2360
Ceiling

-293
Foundations

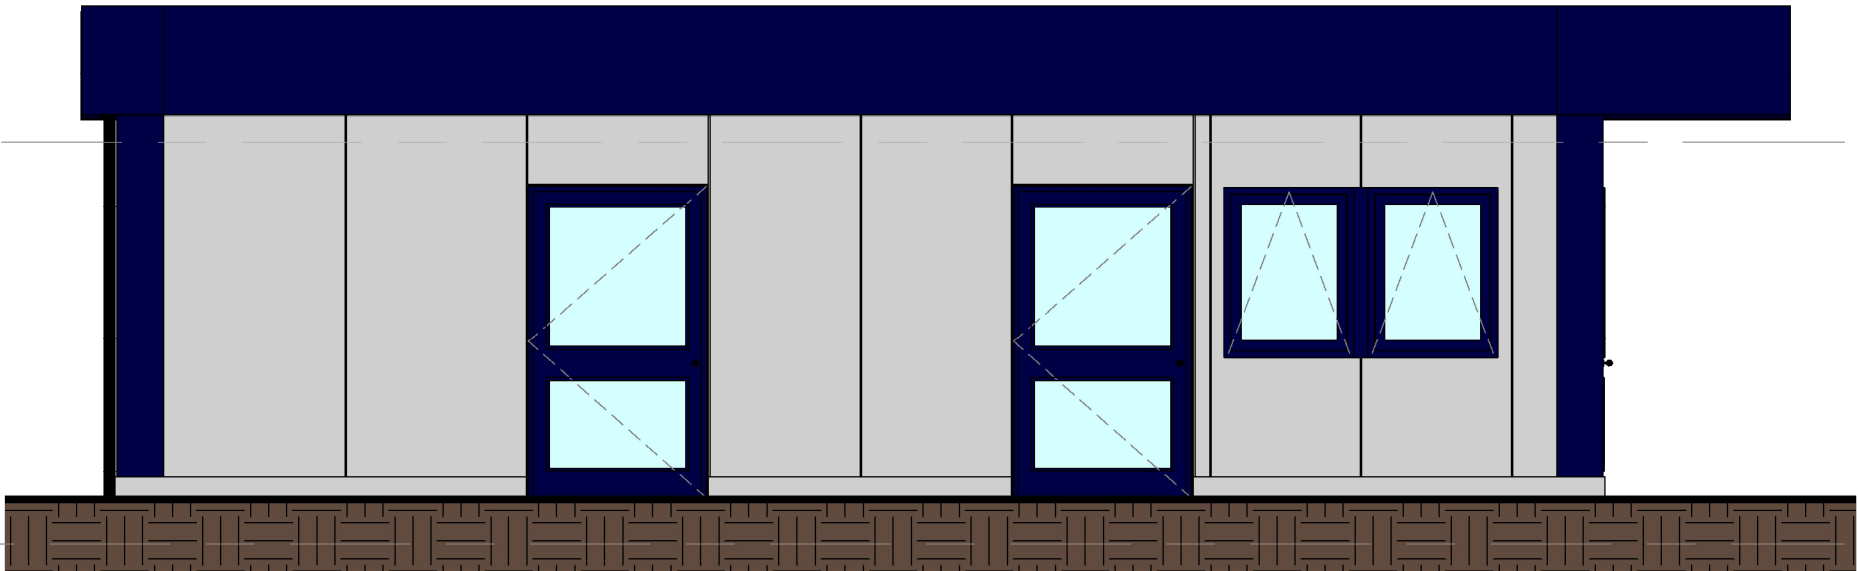


South East Elevation - 1:50

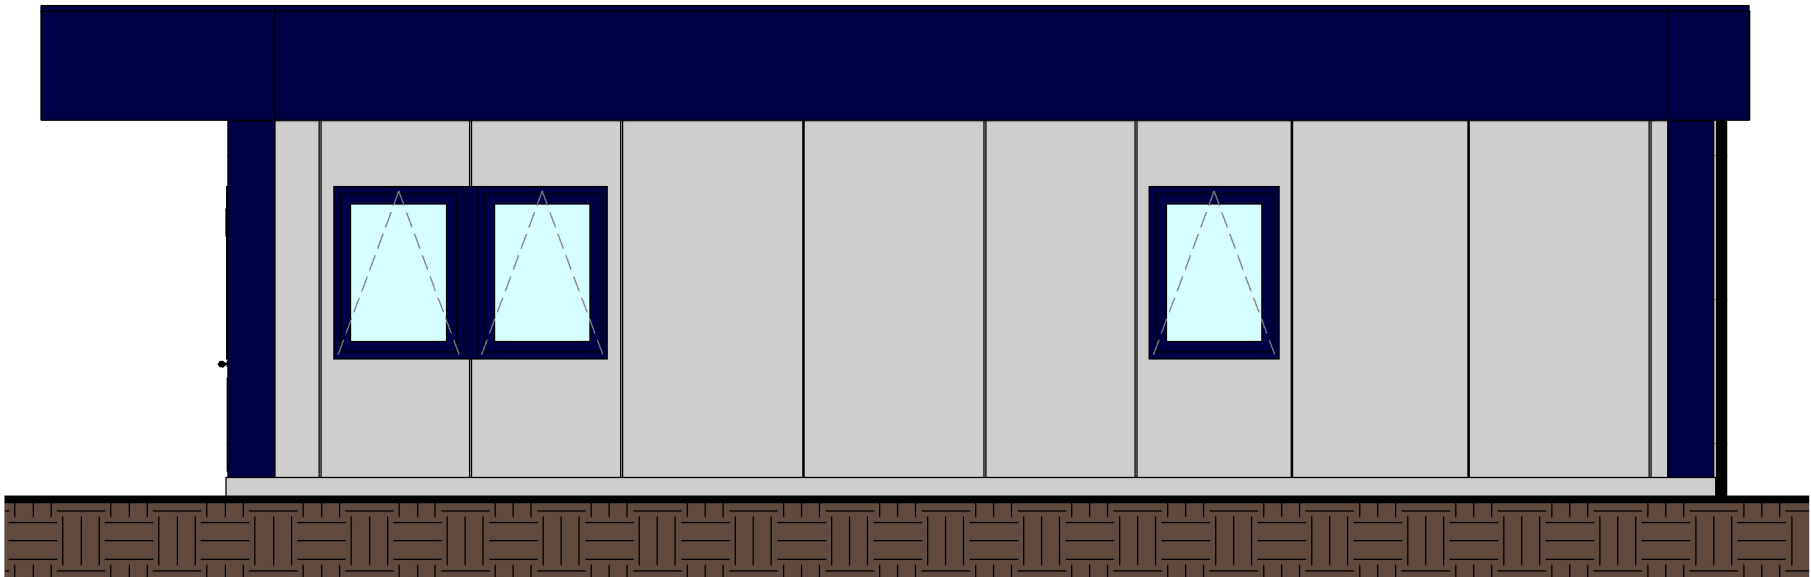

North West Elevation - 1:50

2360
Ceiling


0
Ground Floor
-293
Foundations

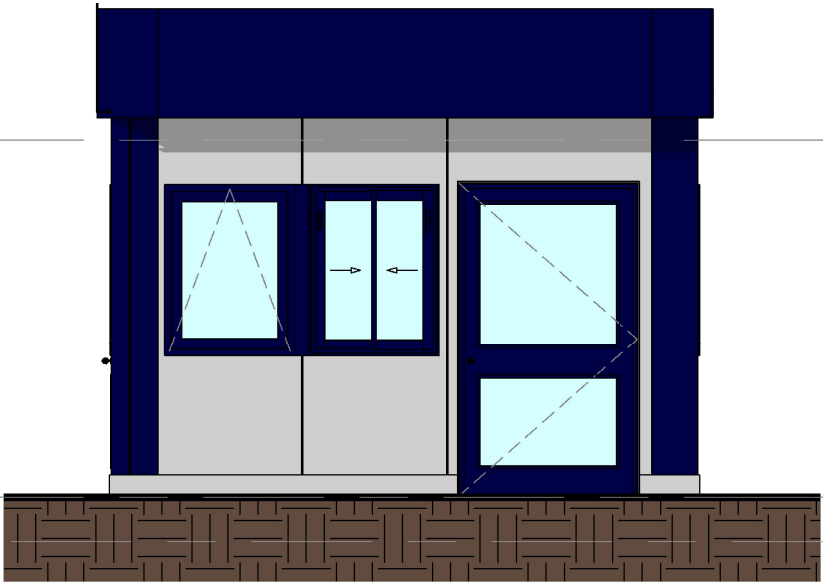


North East Elevation - 1:50

2360
Ceiling

0
Ground Floor
-293
Foundations

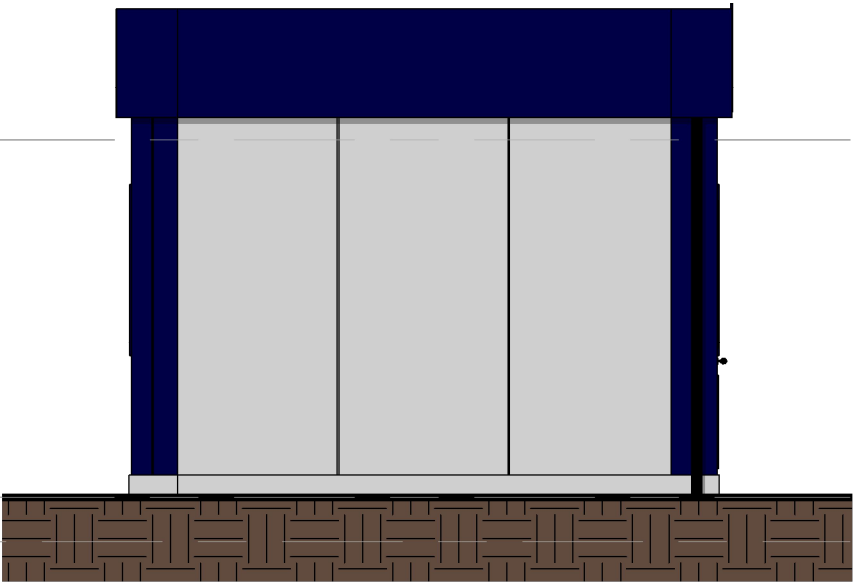

South West Elevation - 1:50

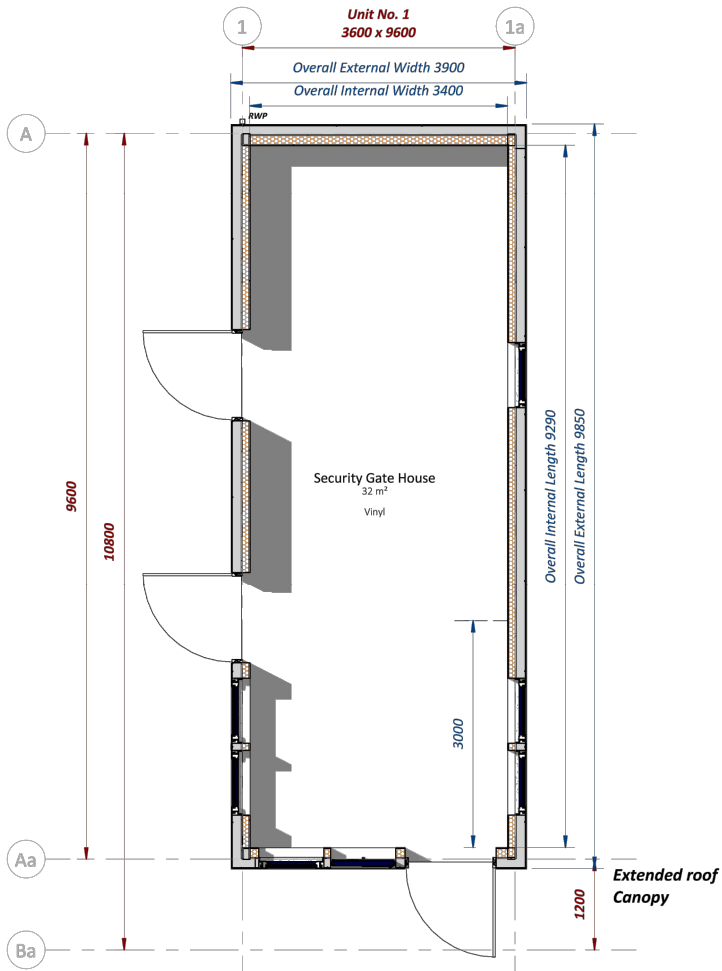

Plan View - 1:100

Client Office: Well House Barns Bretton Cheshire CH4 8DH		South Manchester Office: Carnegie House 76 Water Lane Wilmslow SK9 5BB	axis
0844 8700 007		- www.axispred.co.uk	
client: ECO2			
project: MARGAM			
drawing title: SITE ENTRANCE BUILDING ELEVATIONS AND PLAN			
date: November 2022		drawn by:	checked:
drawing number: 2774-01-11		SM	AR
		status: --	
scale(s): 1:50@A3		rev:	--
planning environment design			