


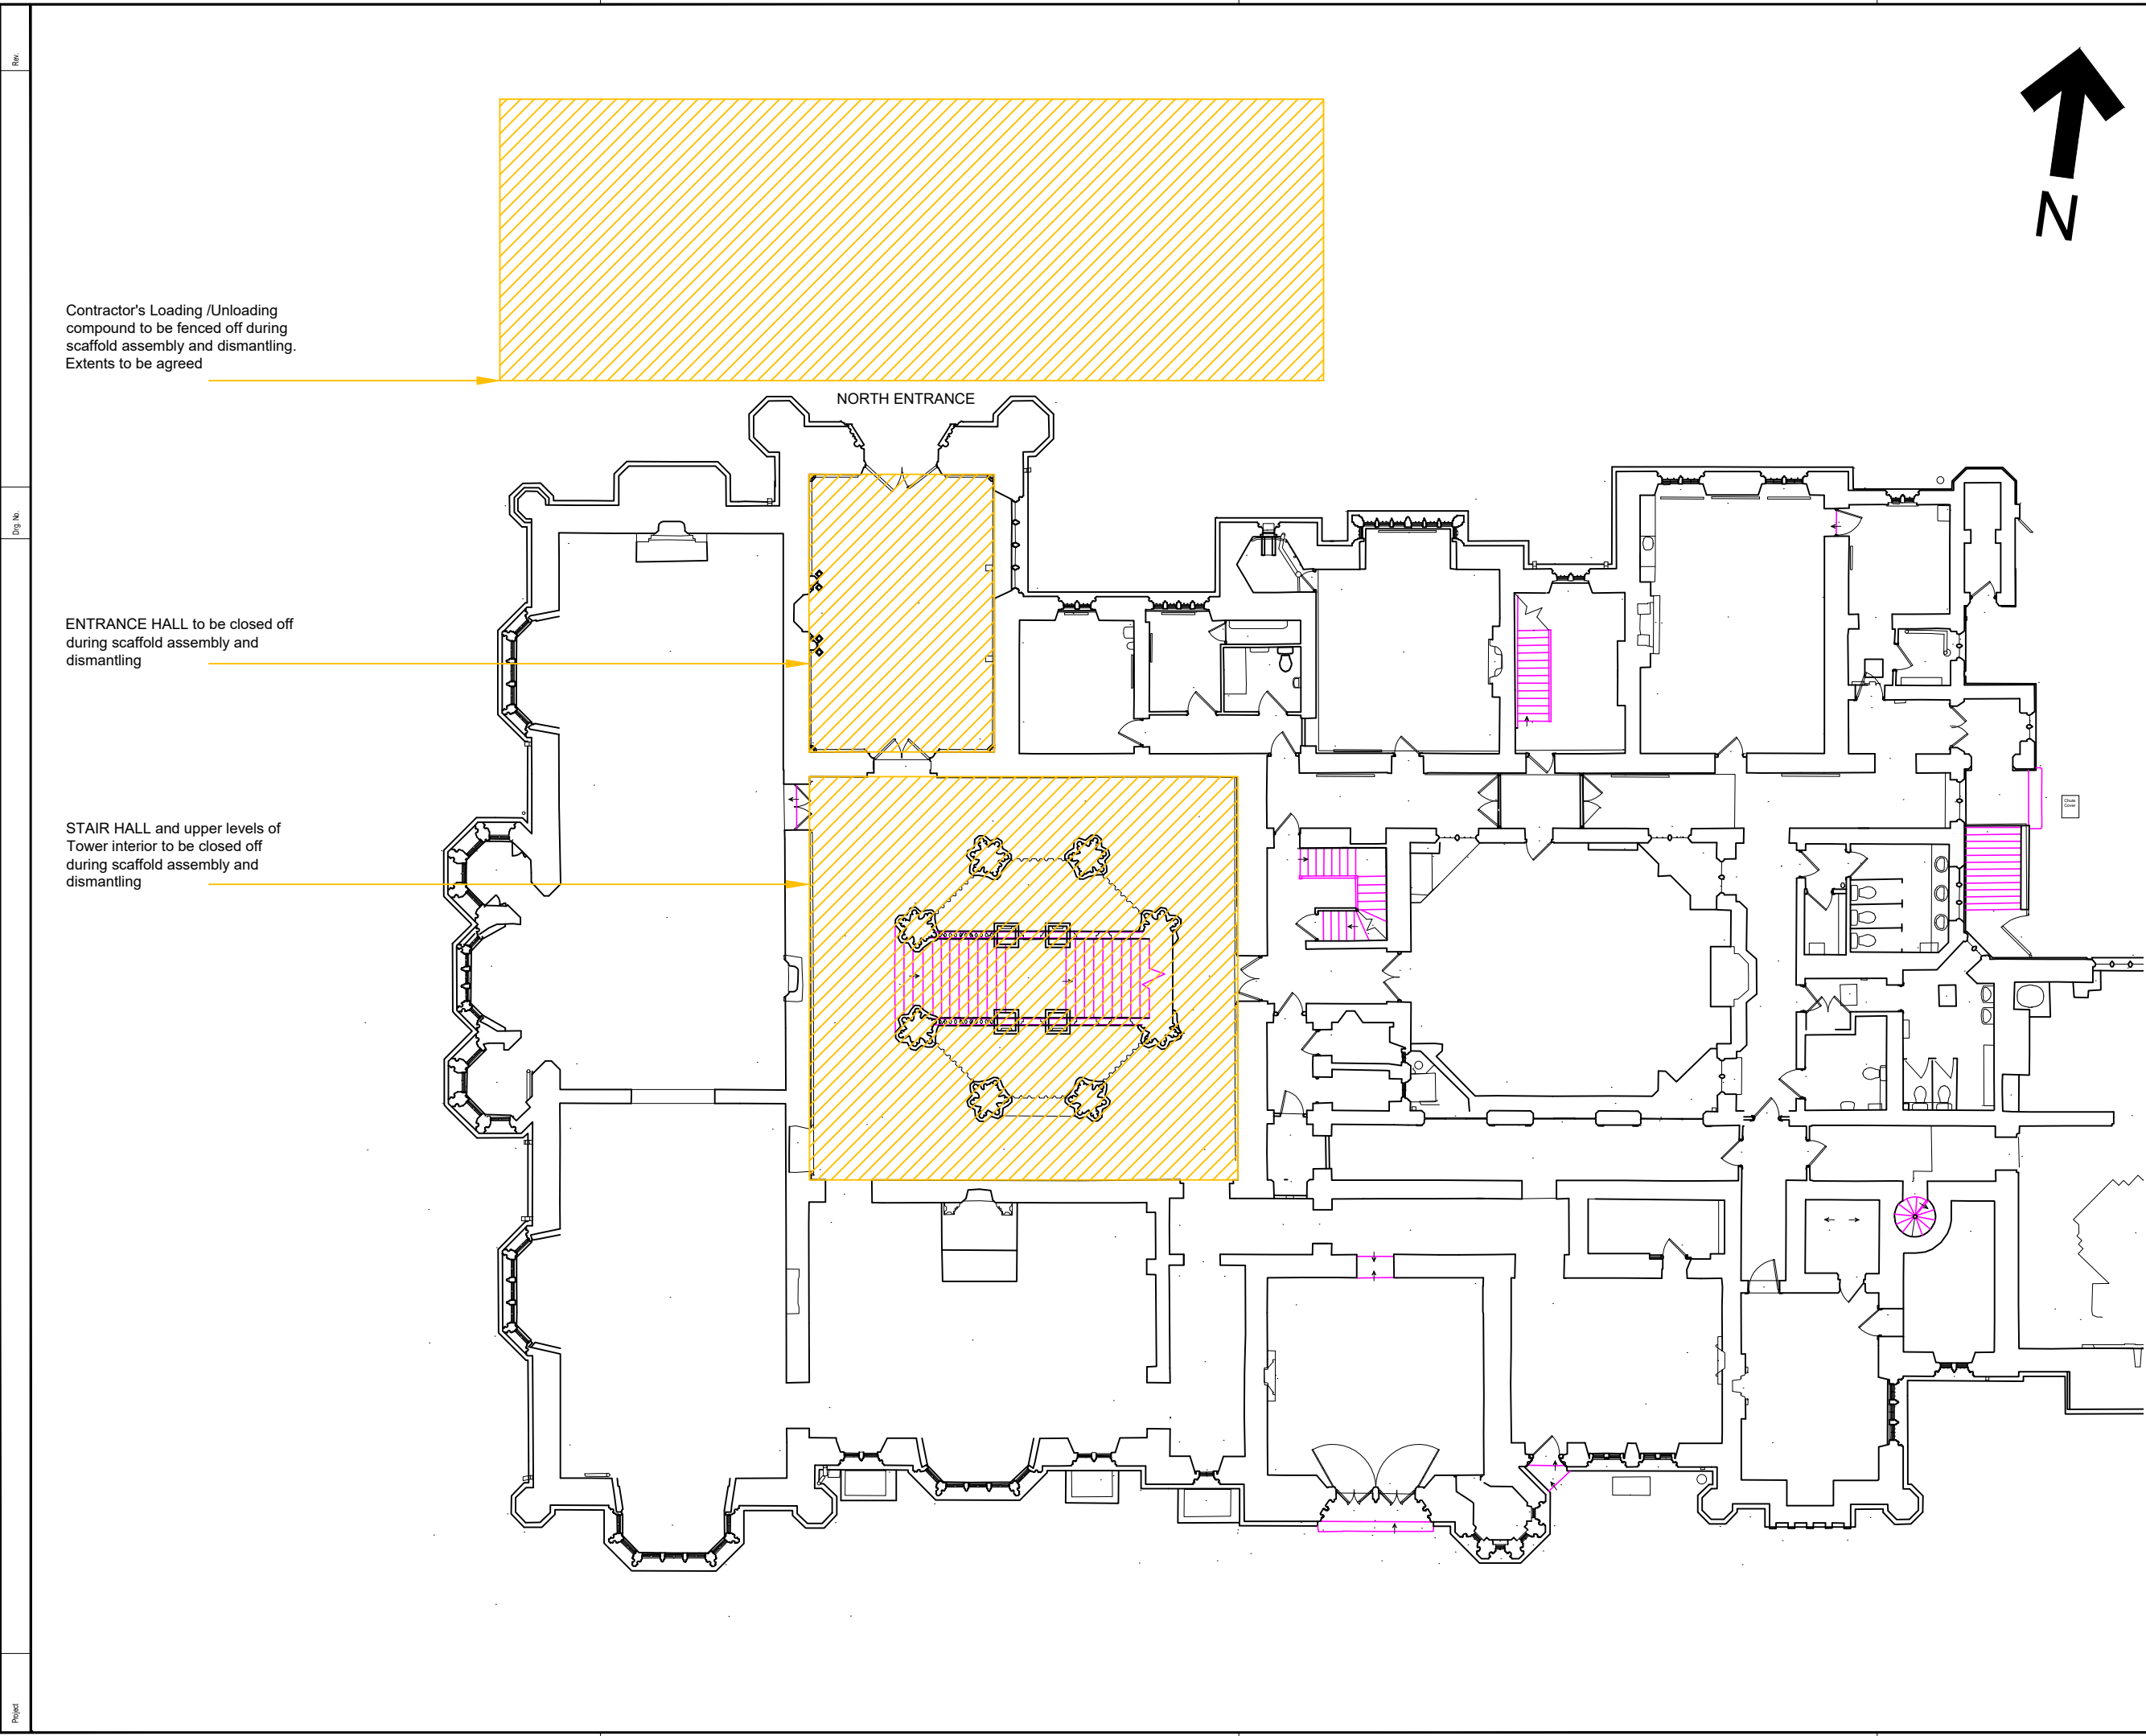

NOTES

1. All dimensions in millimetres unless otherwise stated.

Rev	Details	Dr	Ch	Apr	Date



Neath Port Talbot

Castell-nedd Port Talbot

County Borough Council Cyngor Bwrdeistref Sirol

Making a difference Gwahaniaeth er gwell

PROPERTY & REGENERATION

Nicola Pearce BSc(Hons) DipTP MRTPI

DIRECTOR OF ENVIRONMENT AND REGENERATION

THE QUAYS, BRUNEL WAY

BAGLAN ENERGY PARK SA11 2GG

www.npt.gov.uk

Project

MARGAM COUNTRY PARK
MARGAM CASTLE
INTERIOR TOWER SCAFFOLD

Drawing Title

GROUND FLOOR PLAN
CONTRACTOR'S ACCESS

File No.	Property Ref. No.
Drawn TJE	Checked
Date Nov. 2022	Date
Scales 1:100 at A1	Approved ACCESS

Drawing No.	Rev.
A - 1266- 01	