


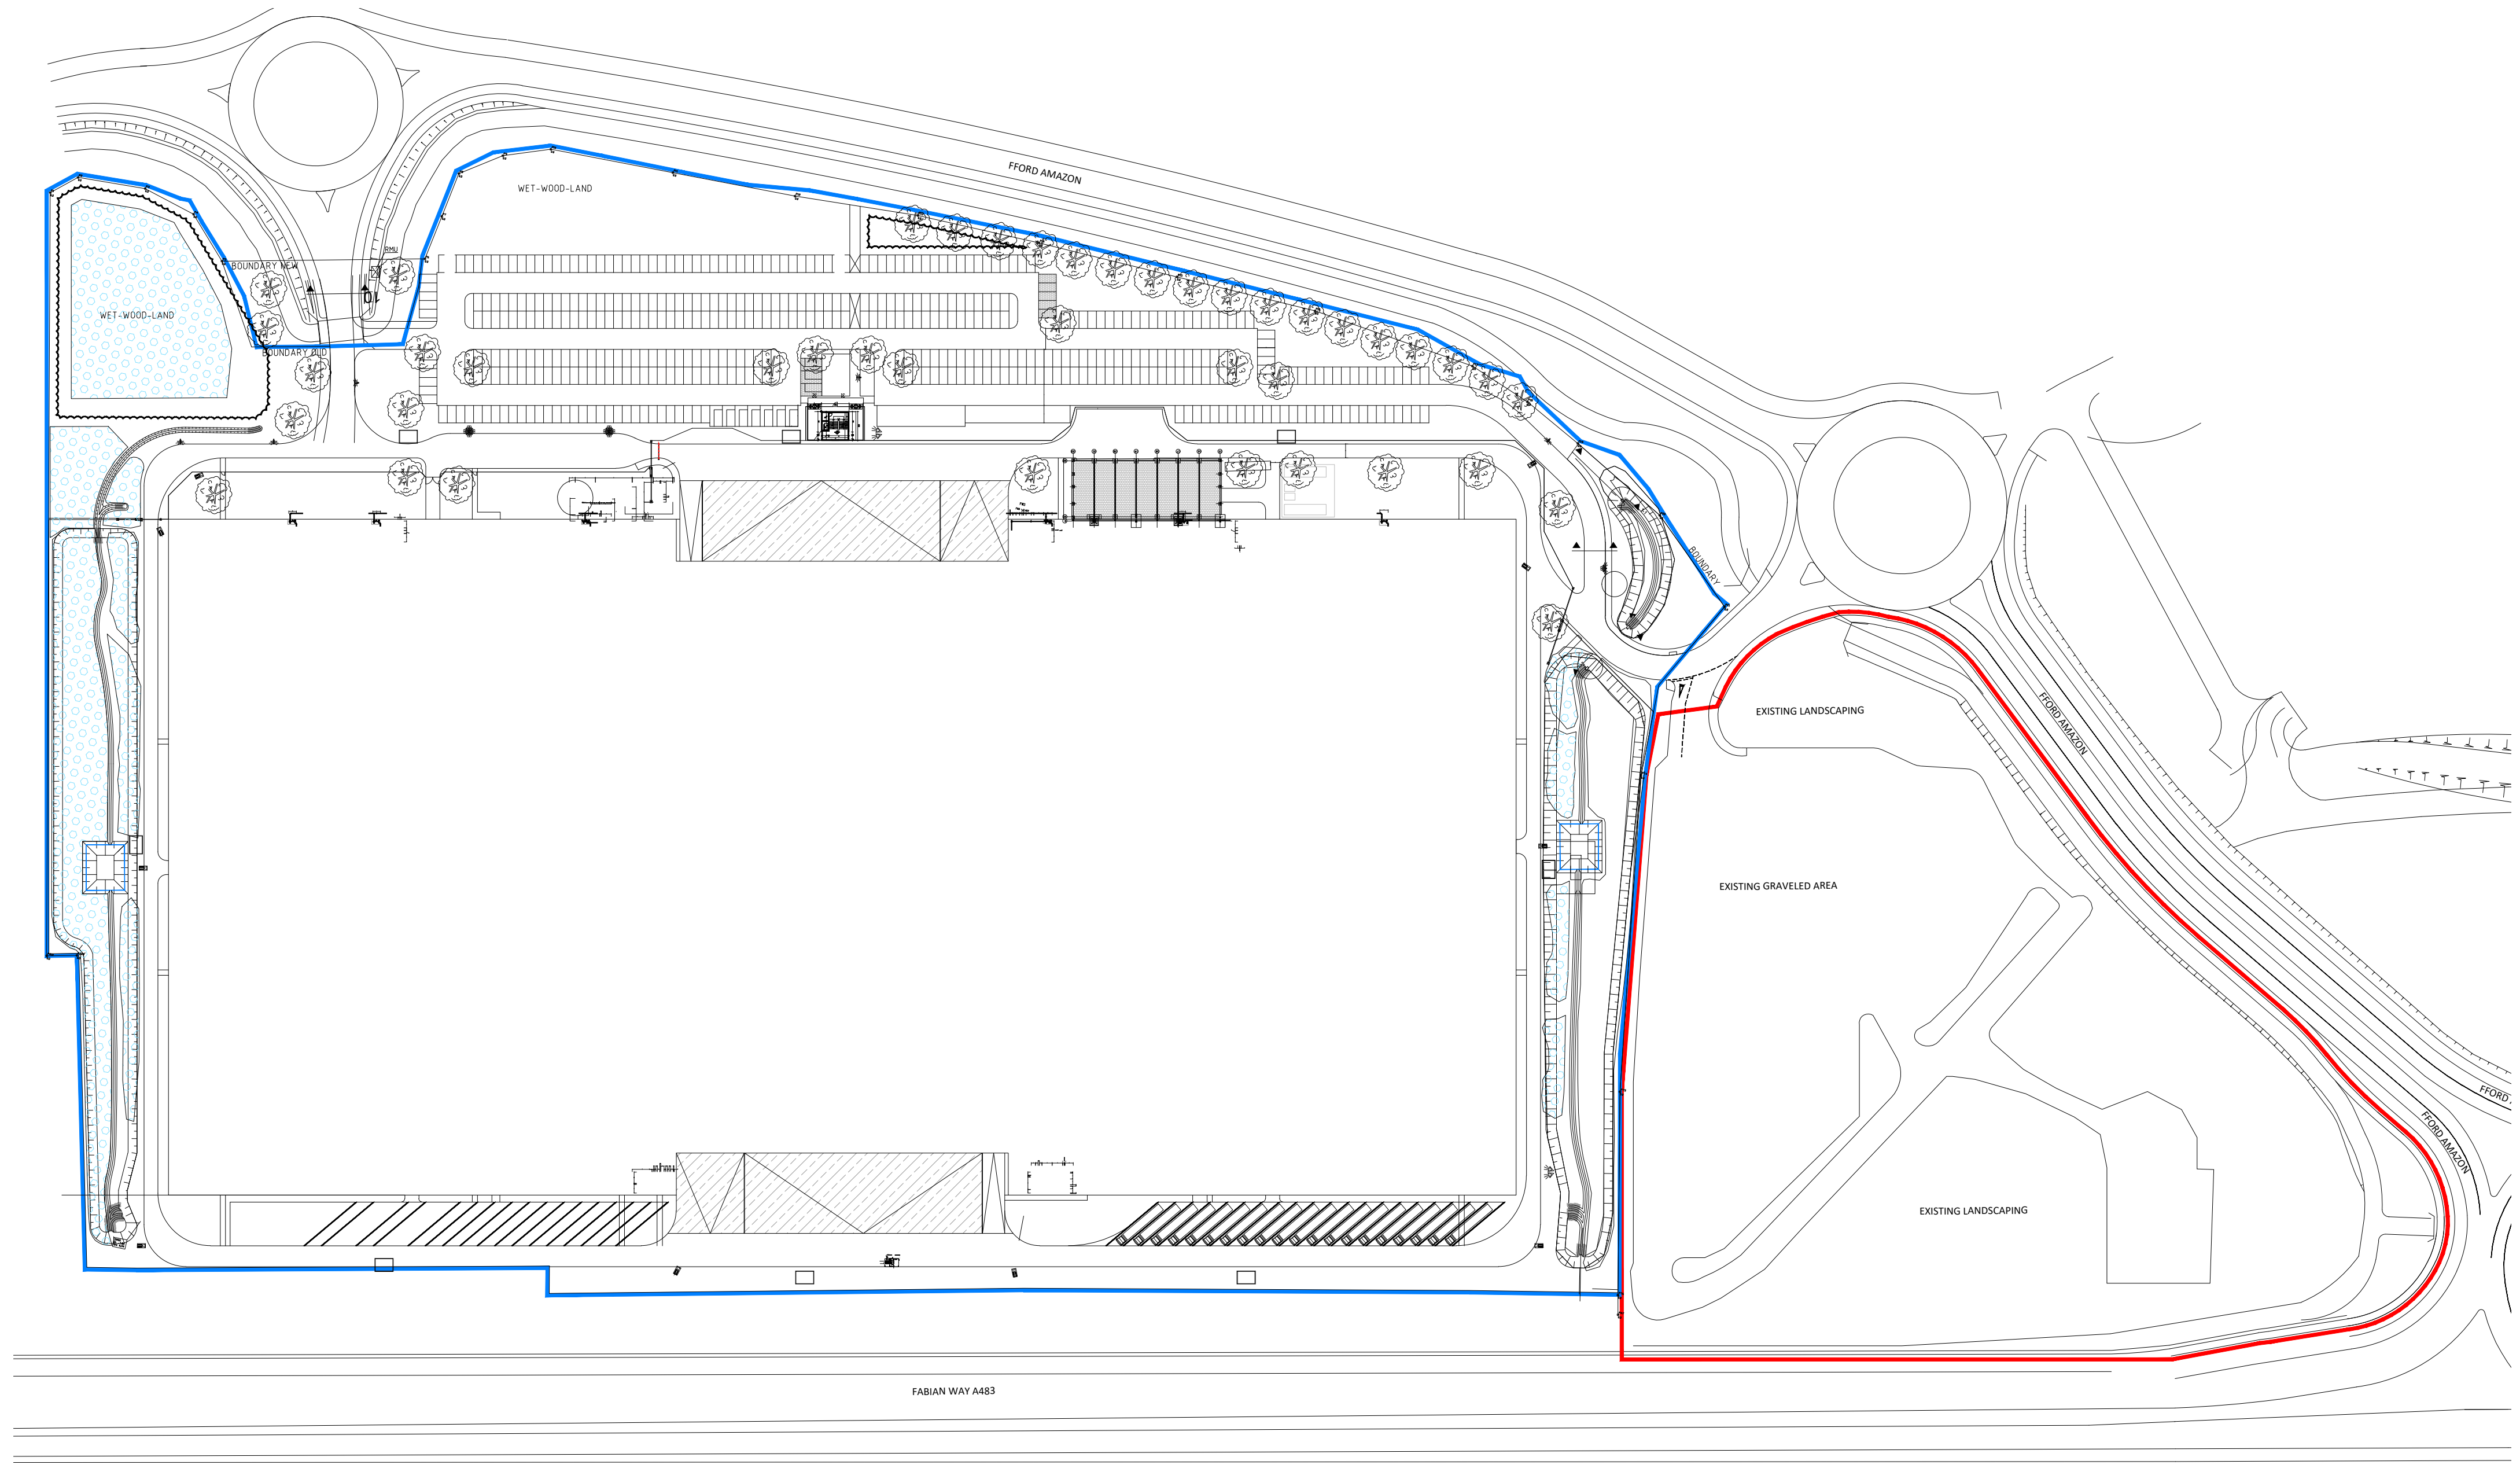

EXISTING SITE PLAN
SCALE 1:1250

Scale this drawing for planning purposes only.
Ashton Smith to be notified of discrepancies in figured dimensions.
Contractors must check all dimensions from site.
This drawing is copyright and is for use on this site only.
This drawing is to be used solely for information as existed.
For other information refer to the latest revision of any cross referenced drawing.



NOTES:

EXISTING AMAZON SITE

APPLICATION BOUNDARY

P2	23/08/2022	Blue/ red lines now shown solid, notes/key amended.
P1	12/08/2022	Initial Issue

REV	DATE	DESCRIPTION	DRAWN BY	CHECK BY
REVISIONS				

PROJECT TITLE					
AMAZON					
CWL1 SWANSEA					
DRAWING TITLE					
EXISTING SITE PLAN					
RIBA STAGE	STATUS			DRAWN BY	CHECKED BY
N/A	PLANNING			DH	RR
SHEET	SCALE	DATE	SUITABILITY	REVISION	
A1	1 : 1250	12/08/2022	S0	P2	
DRAWING NO.					
22084 - ASA - 00 - ZZ.00 - D - A - P02_ (S0 - P2)					

CLIENT

Beyond Design

Ashton Smith, Belvedere House, 2 Victoria Avenue, Harrogate, North Yorkshire, HG1 1EL
Tel: 01423 522882 Fax: 01423 565104
www.ashtonsmith.co.uk