



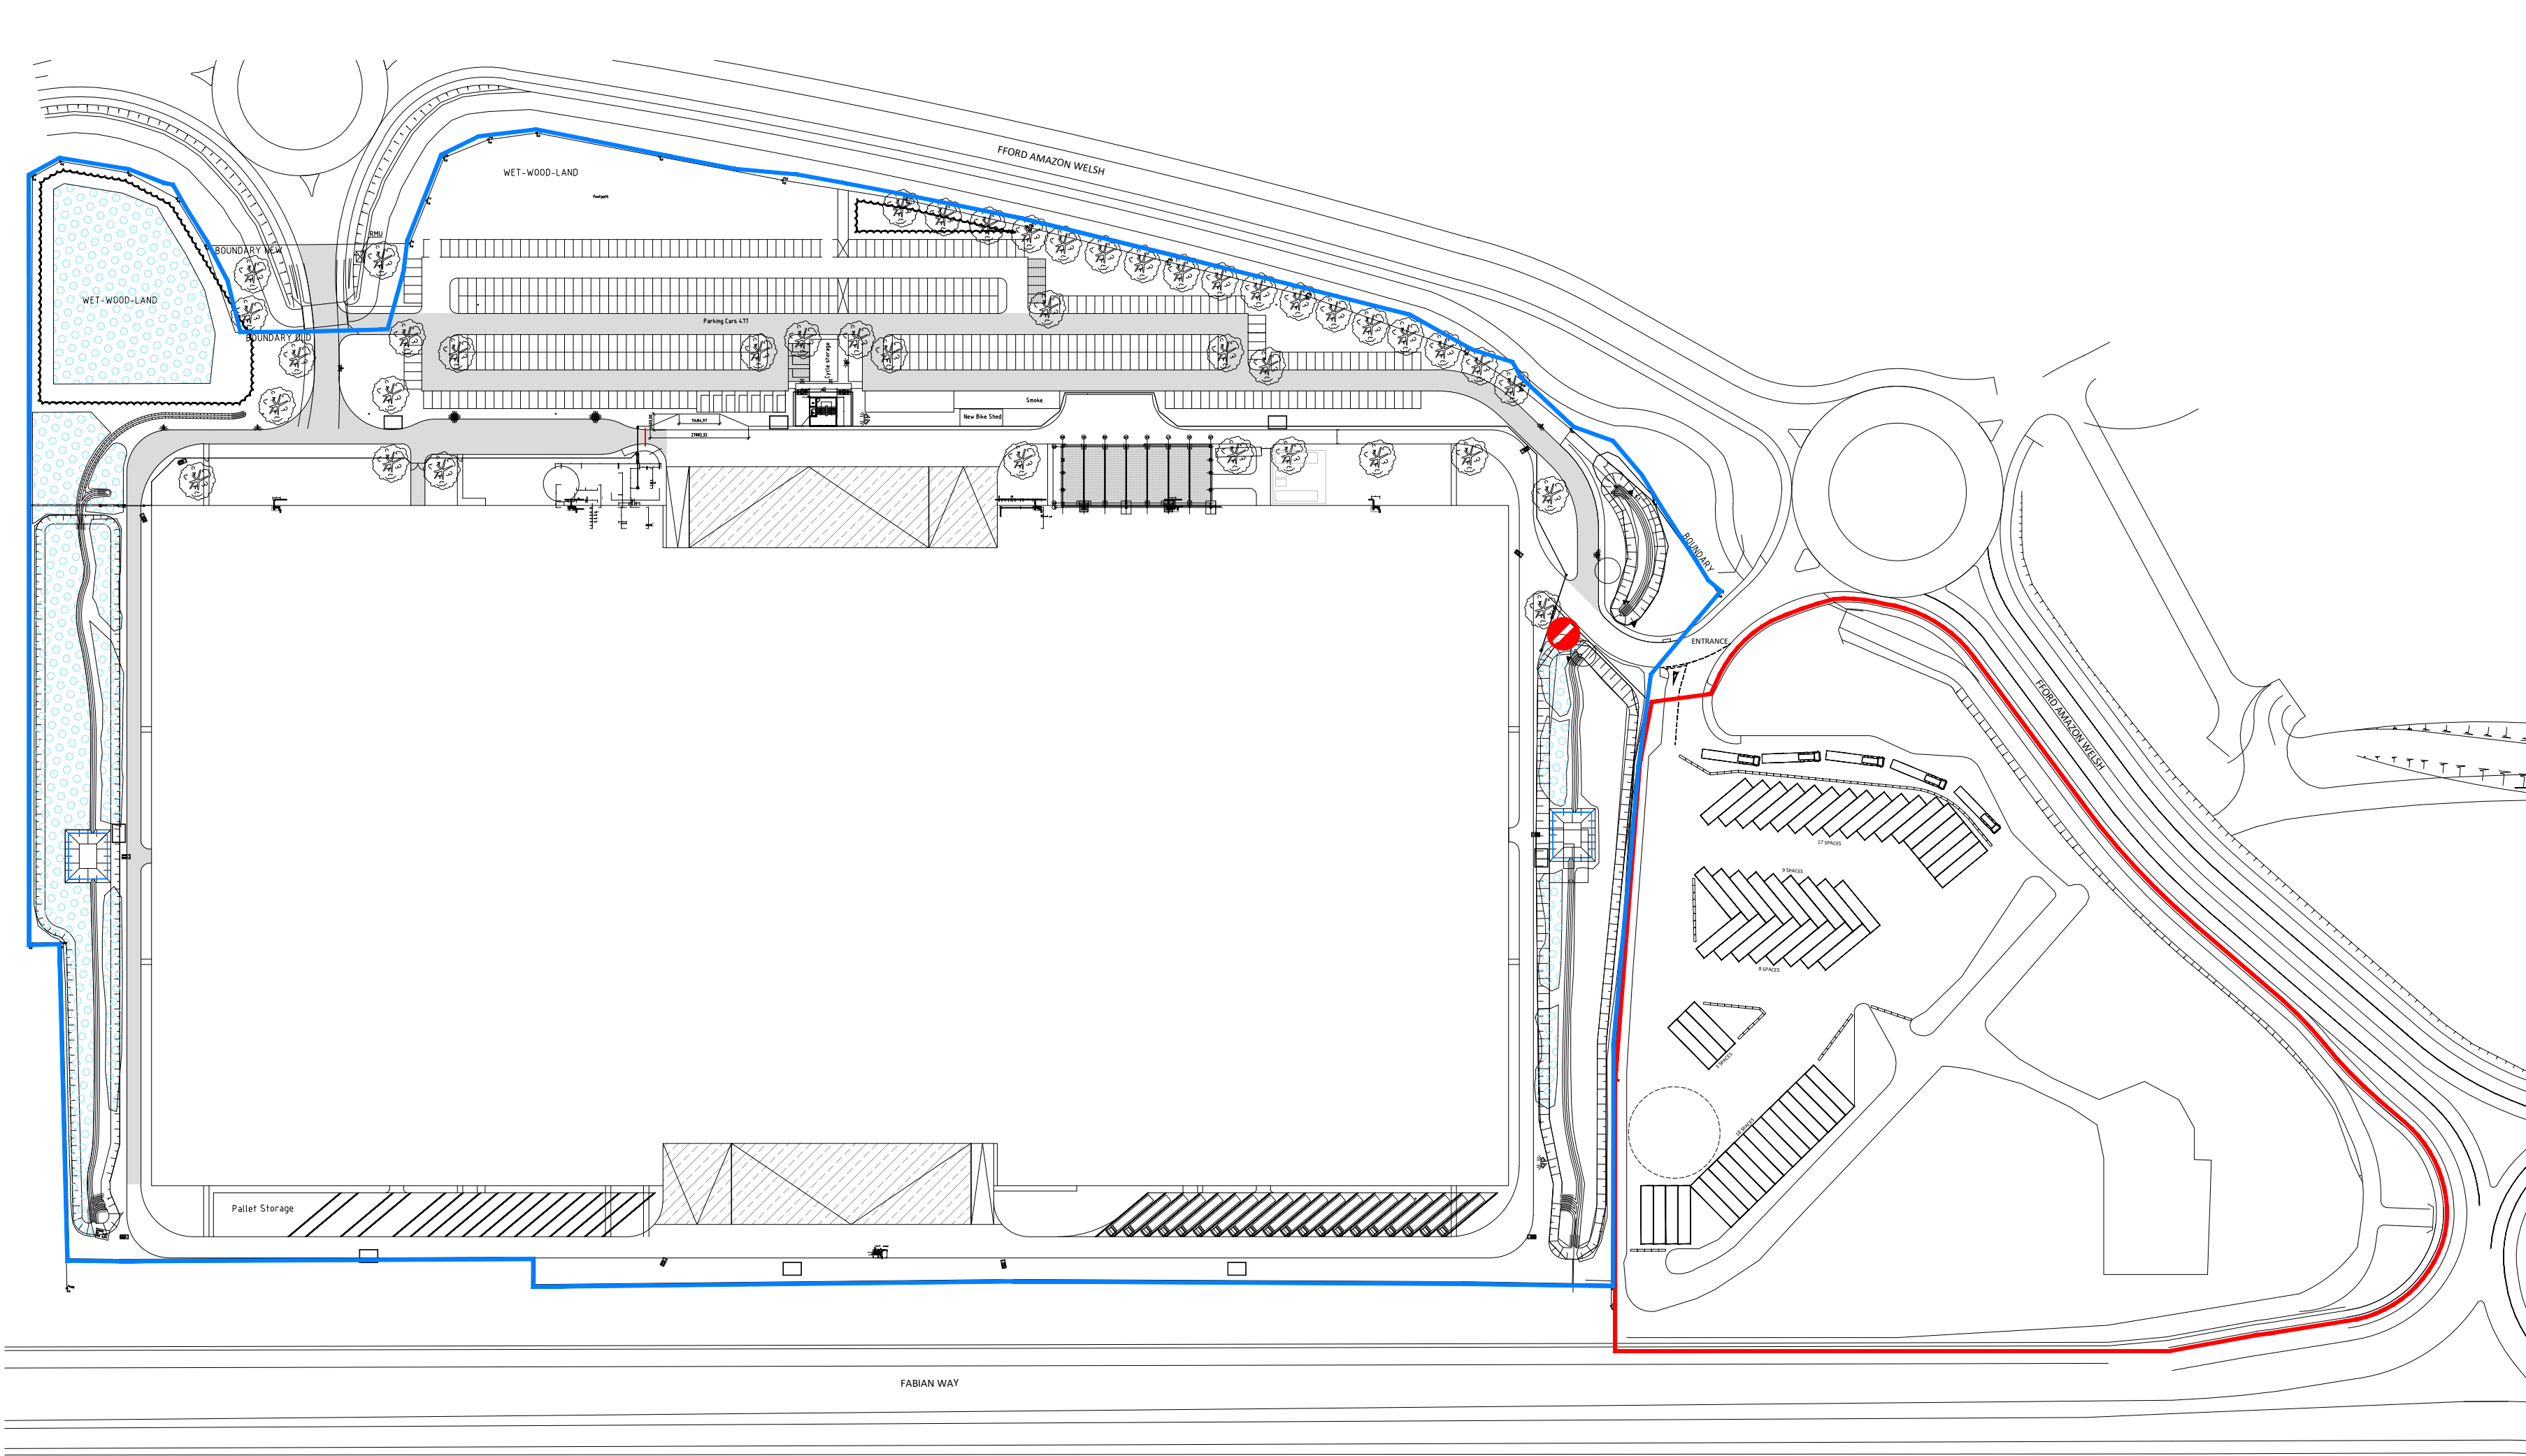

PROPOSED SITE PLAN
SCALE 1:1500

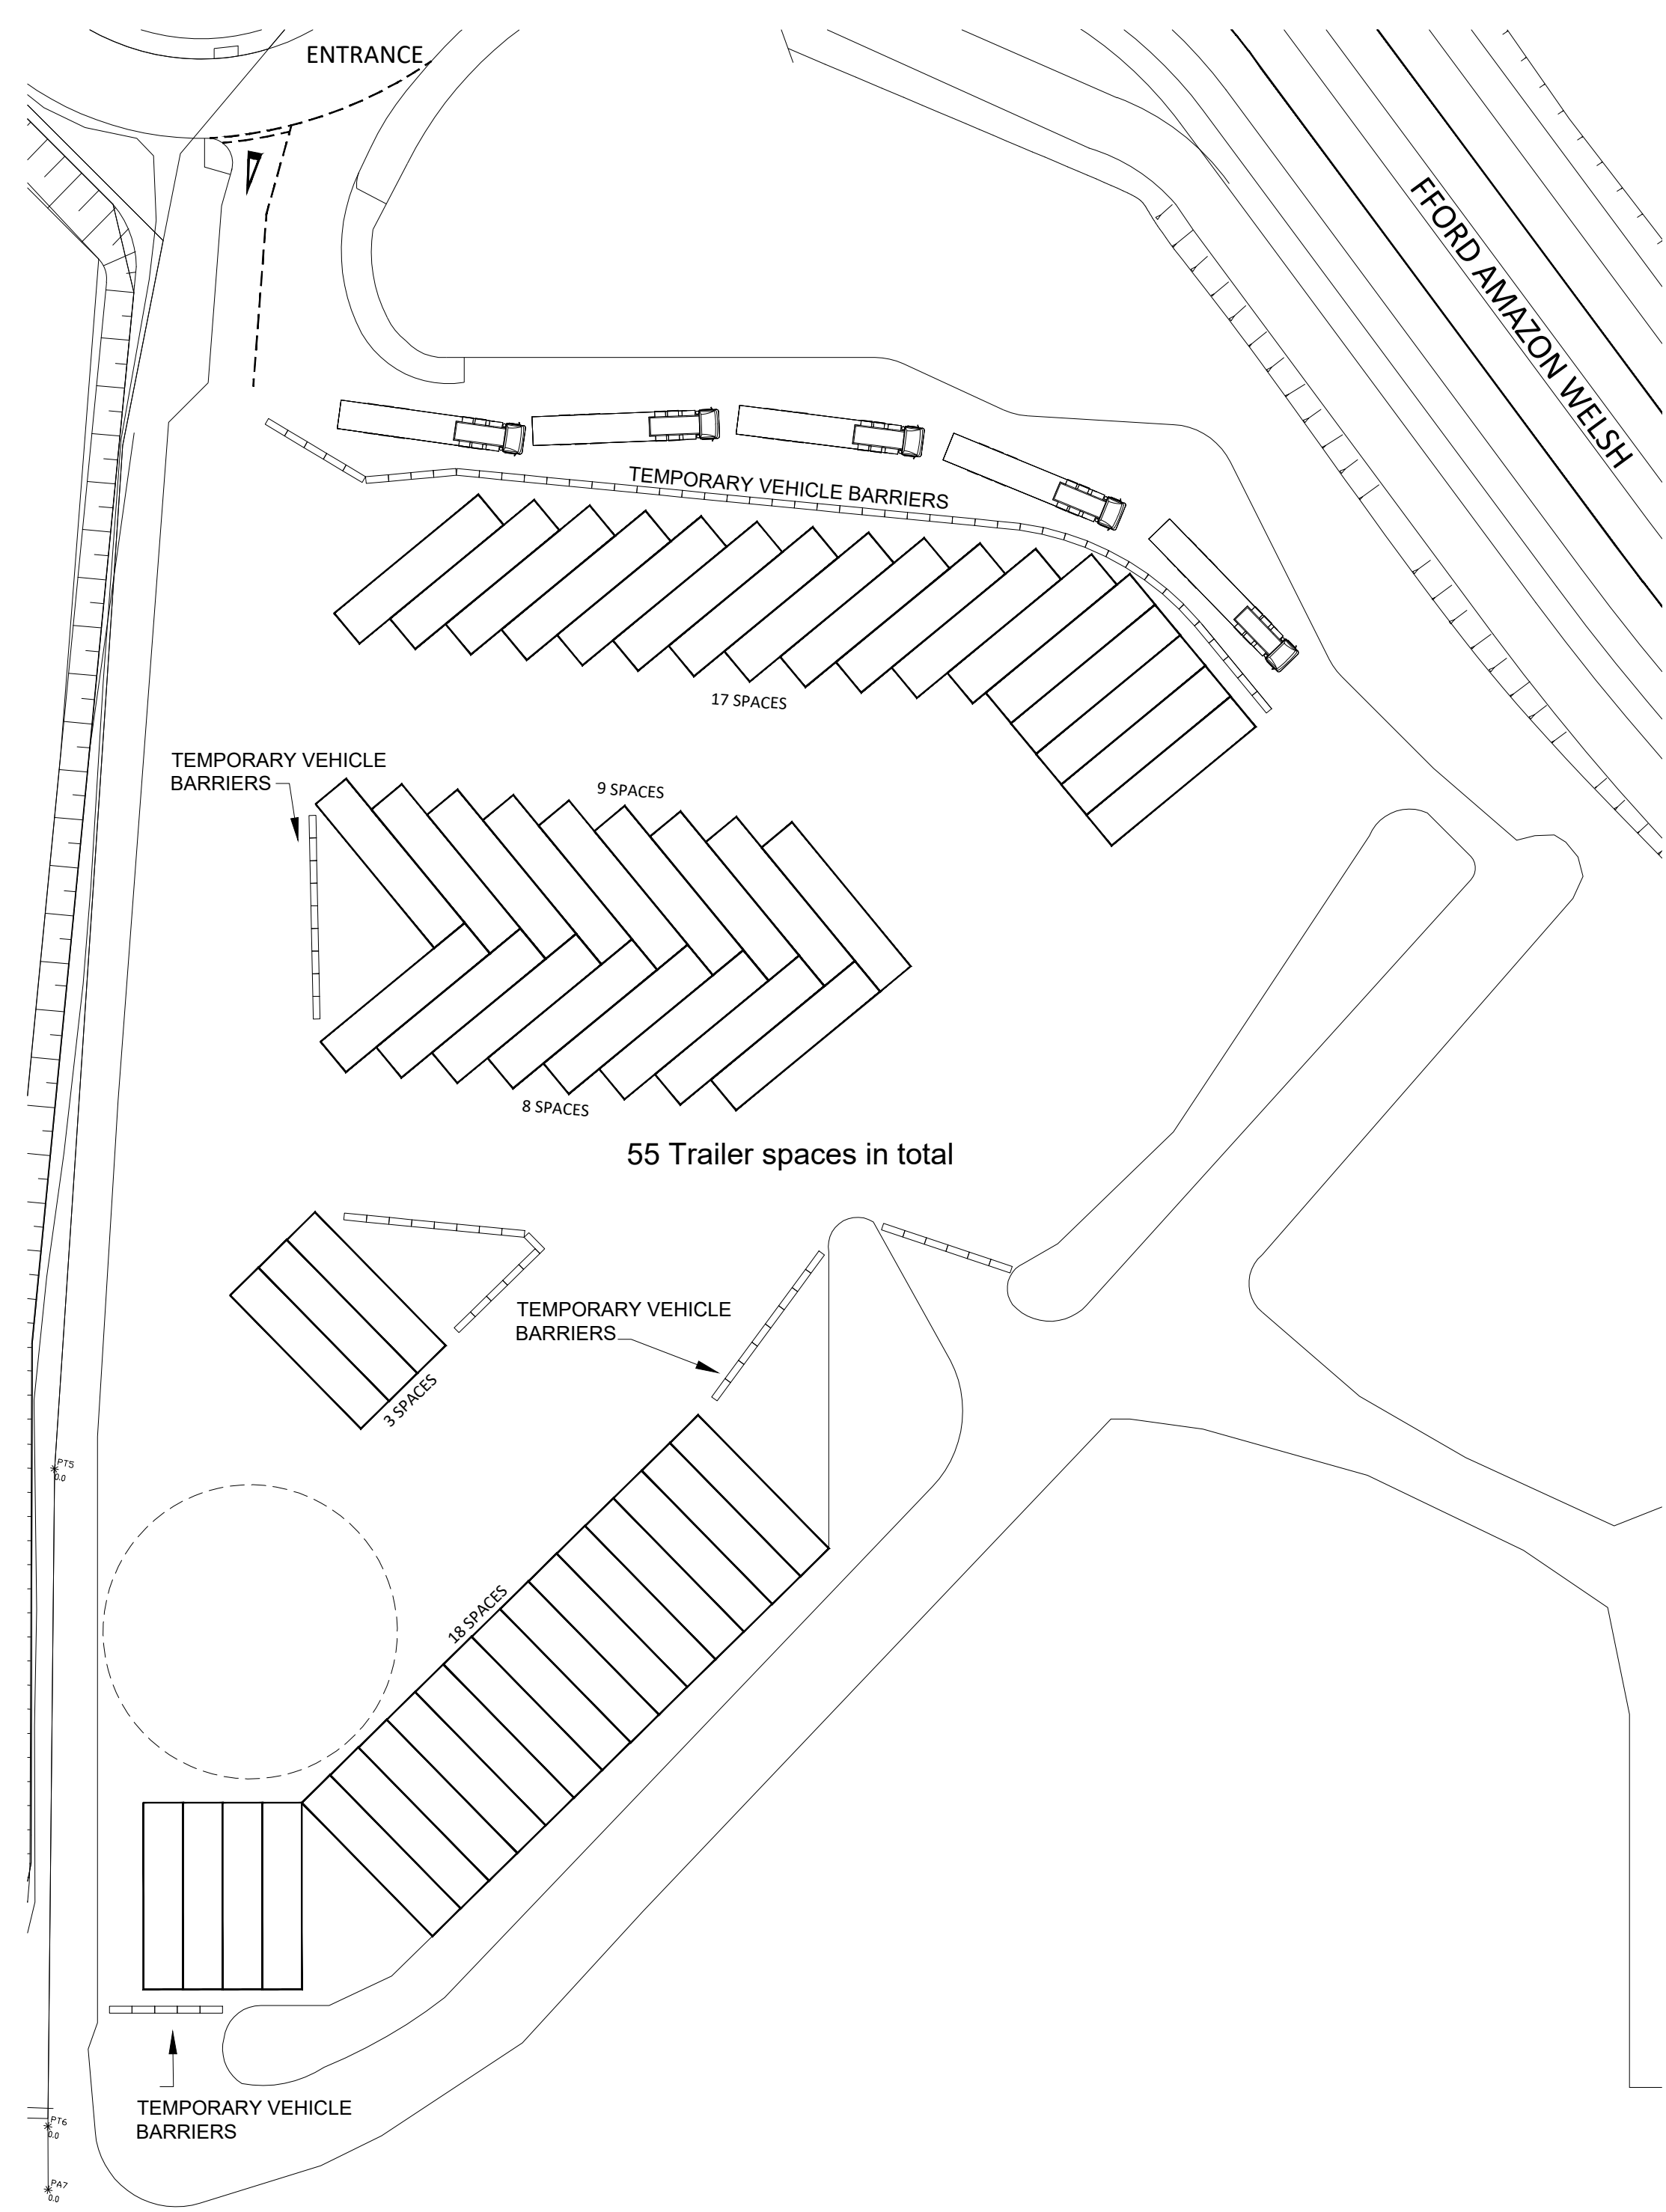

PROPOSED TRAILER PARKING
SCALE 1:500

Scale this drawing for planning purposes only.
Ashton Smith to be notified of discrepancies in figured dimensions.
Contractors must check all dimensions from site.
This drawing is copyright and is for use on this site only.
This drawing is to be used solely for information as existed.
For other information refer to the latest revision of any cross referenced drawing.



NOTES:

- EXISTING AMAZON SITE
- APPLICATION BOUNDARY
- TEMPORARY VEHICLE BARRIERS

REV	DATE	DESCRIPTION
P2	23/08/2022	Blue/red lines now shown solid, notes/key amended. Temporary vehicle barriers annotated
P1	12/08/2022	Initial Issue

DRAWN BY	CHECK BY
DH	RR

PROJECT TITLE			
AMAZON CWL1 SWANSEA			
DRAWING TITLE			
PROPOSED SITE PLAN			
RIBA STAGE	STATUS		DRAWN BY
N/A	PLANNING		DH
SHEET	SCALE	DATE	SUITABILITY
A1	1 : 1500/ 500	12/08/2022	S0
DRAWING NO.		CHECKED BY	
22084 - ASA - 00 - ZZ.00 - D - A - P03 _ (S0 - P2)		RR	
REVISIONS		REVISION	
		P2	

CLIENT	
amazon	
AshtonSmith Beyond Design	
Ashton Smith, Belvedere House, 2 Victoria Avenue, Harrogate, North Yorkshire, HG1 1EL Tel: 01423 522882 Fax: 01423 565104 www.ashtonsmith.co.uk	