




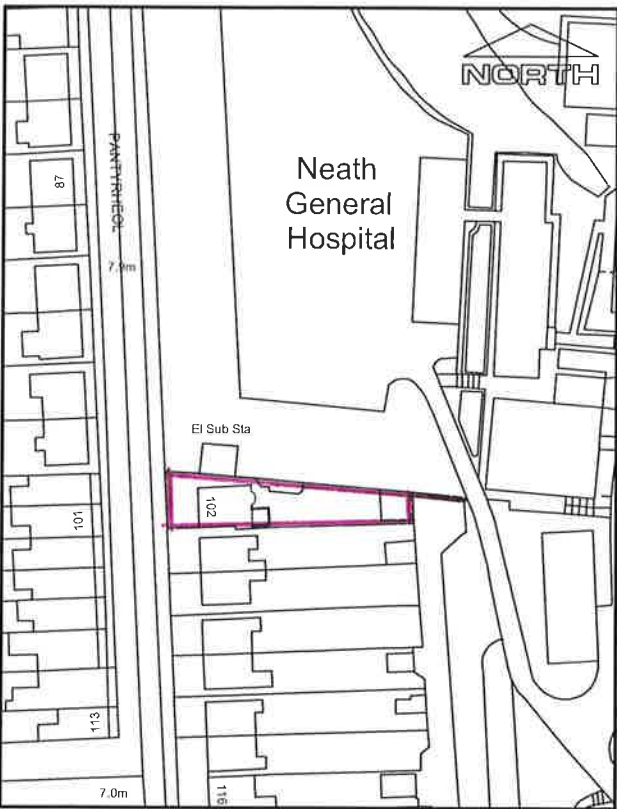

Site Location Plan - 1:1250

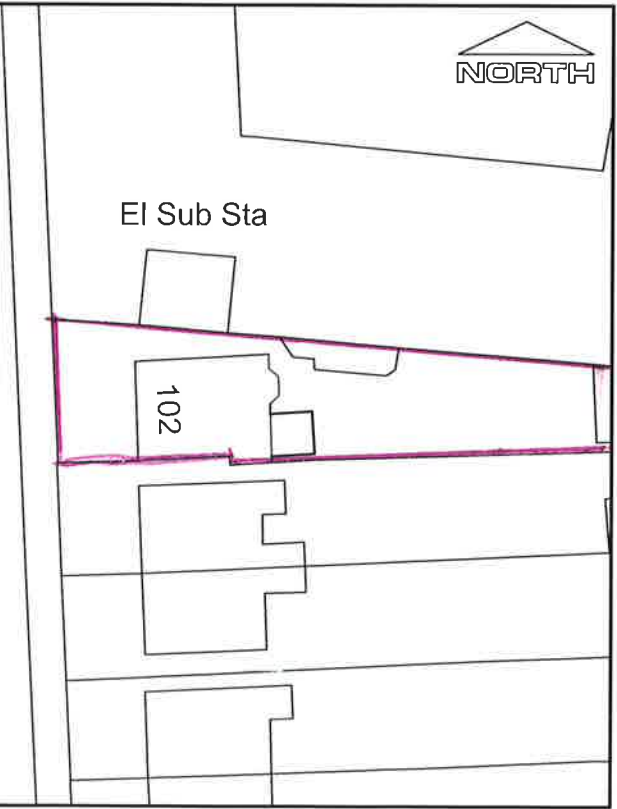

Site Plan - 1:500

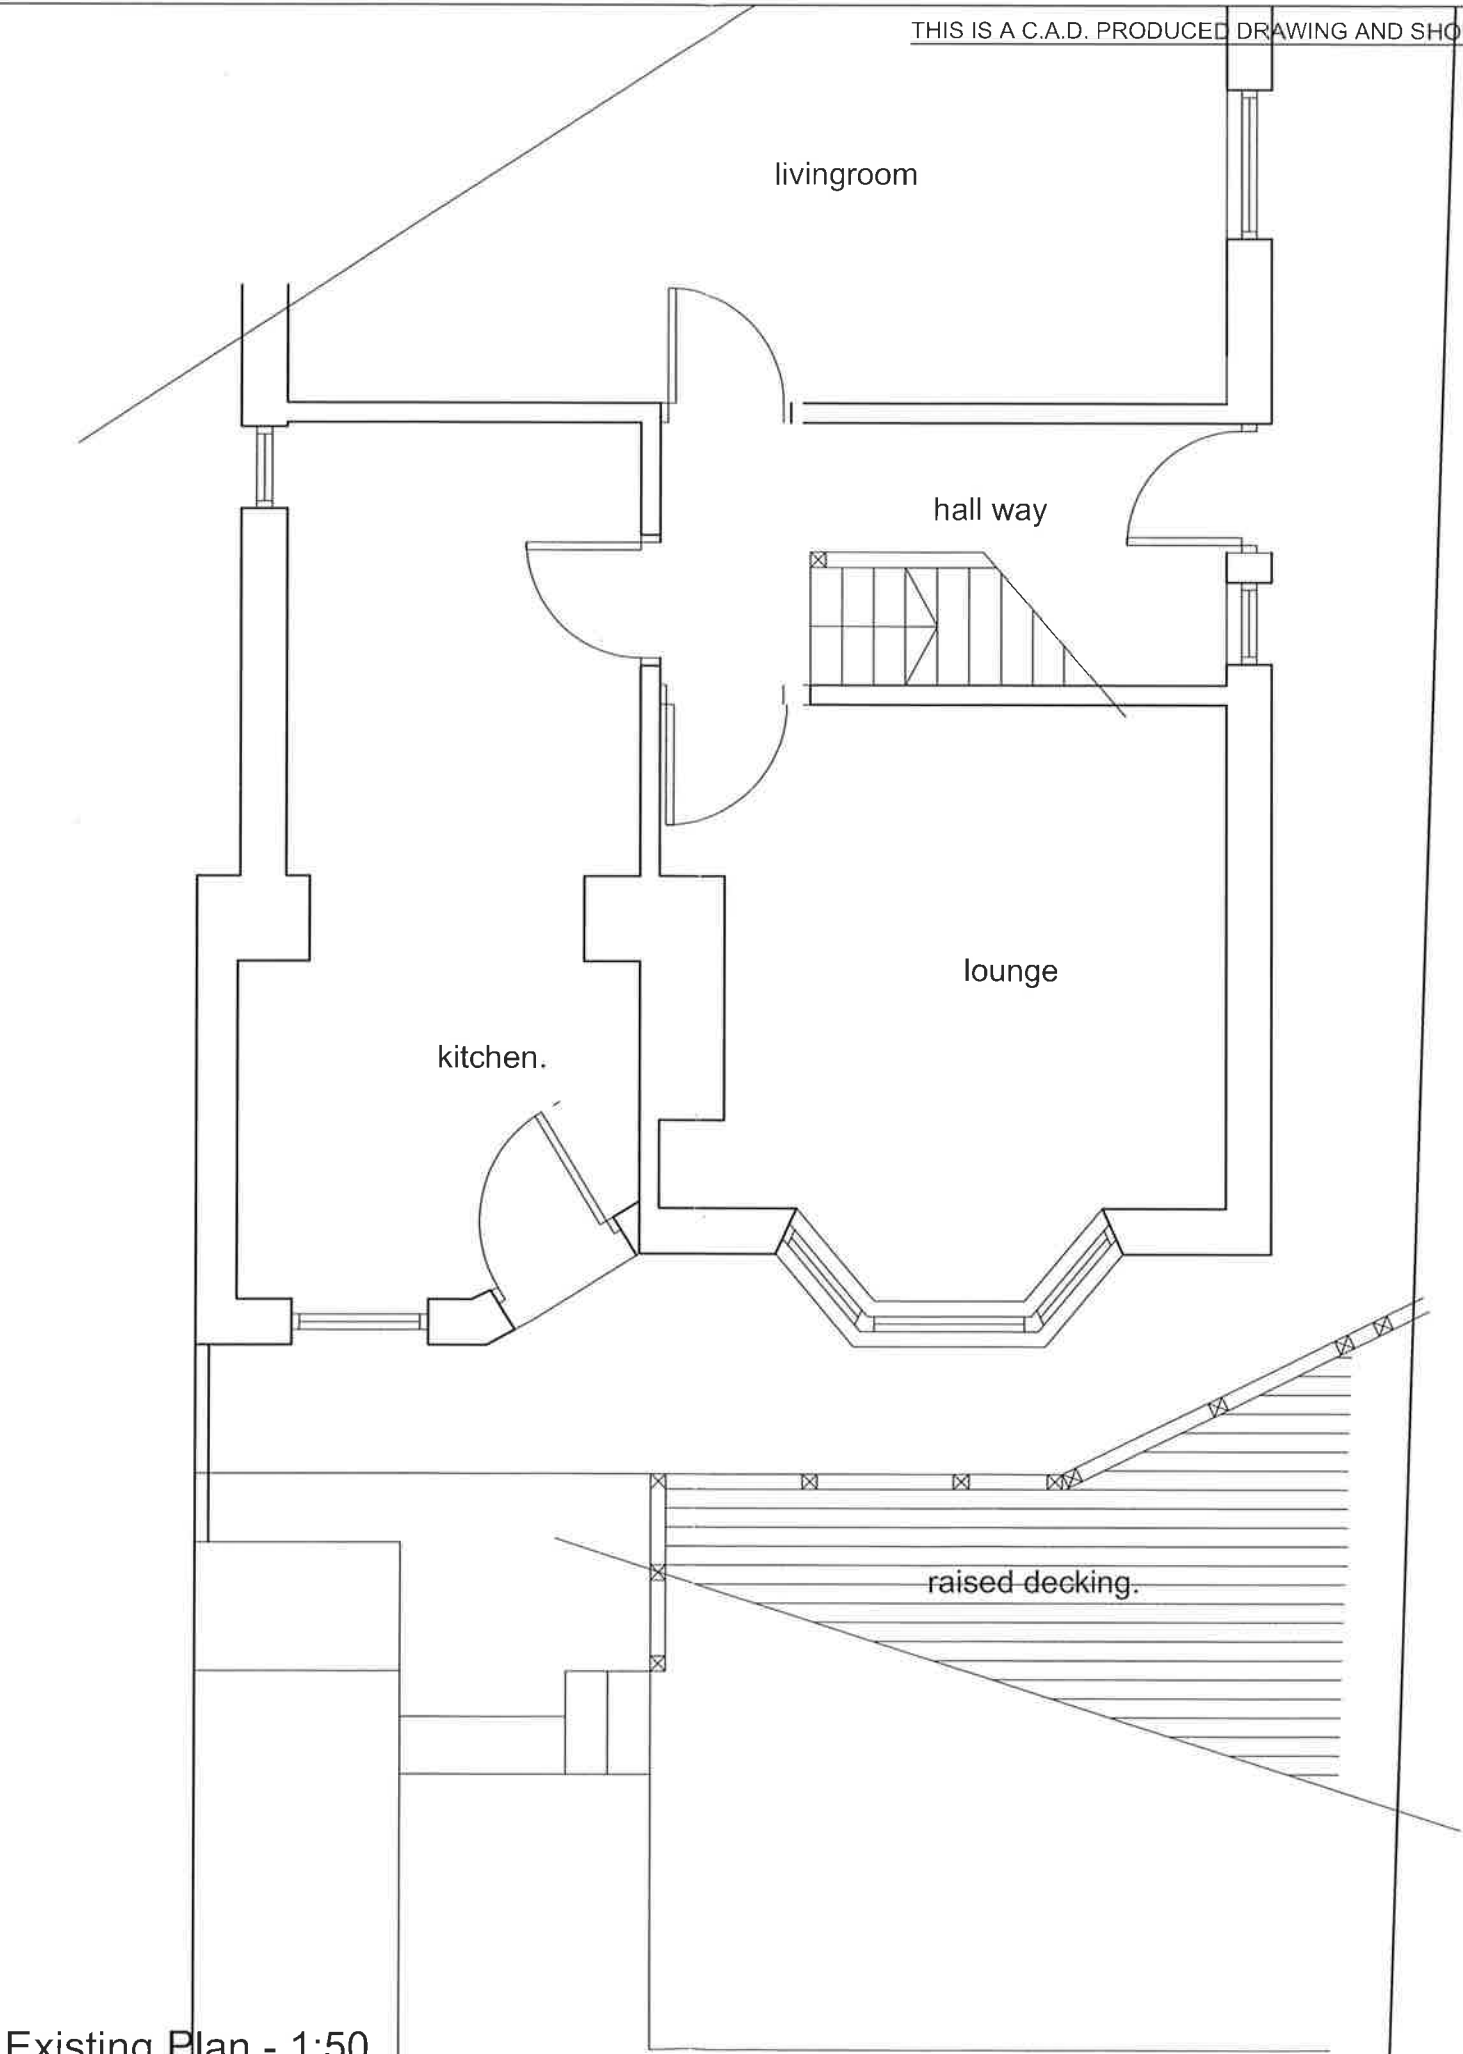

Existing Plan - 1:50

THIS IS A C.A.D. PRODUCED DRAWING AND SHOULD NOT BE AMENDED BY HAND.

NOTES

1 All dimensions in millimetres unless otherwise stated.

Rev	Details	Dr	Date
-----	---------	----	------



Neath Port Talbot Castell-nedd Port Talbot
County Borough Council Cyngor Bwrdeistref Sirol
GRANTS AGENCY
Social Services, Health and Housing
Housing Renewal and Adaptations Service
Civic Centre
Port Talbot
SA13 1PJ

Project
102 Pant Yr Heol
Briton Ferry
NEATH

Existing Plan, Location/site plans.

Drawn	sfc	Checked	Approved
Date	Date	Date	Date

Scale: As shown

Drawing No: DFG-5423/ 01