



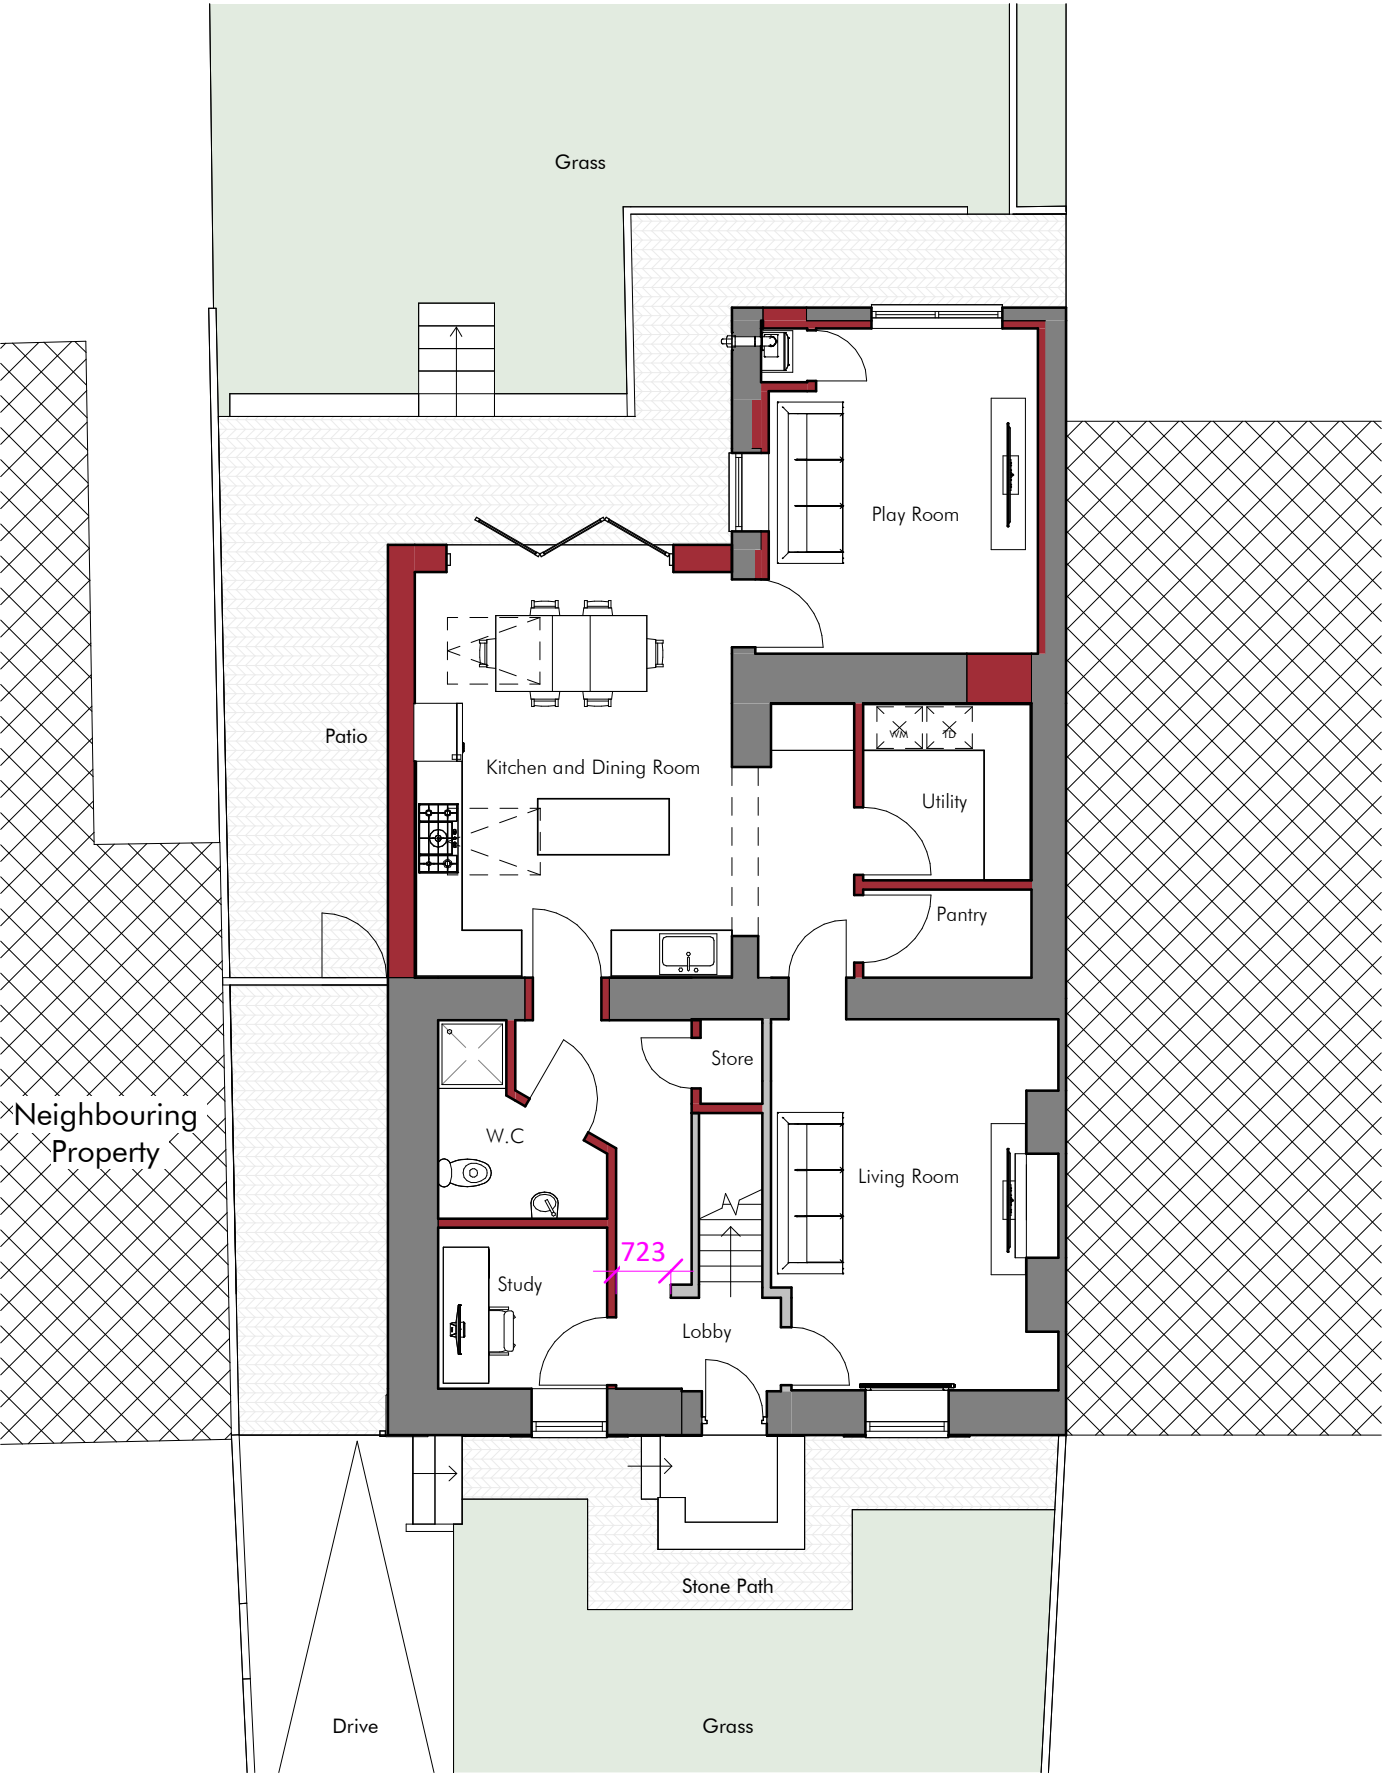

Proposed Ground Floor Plan

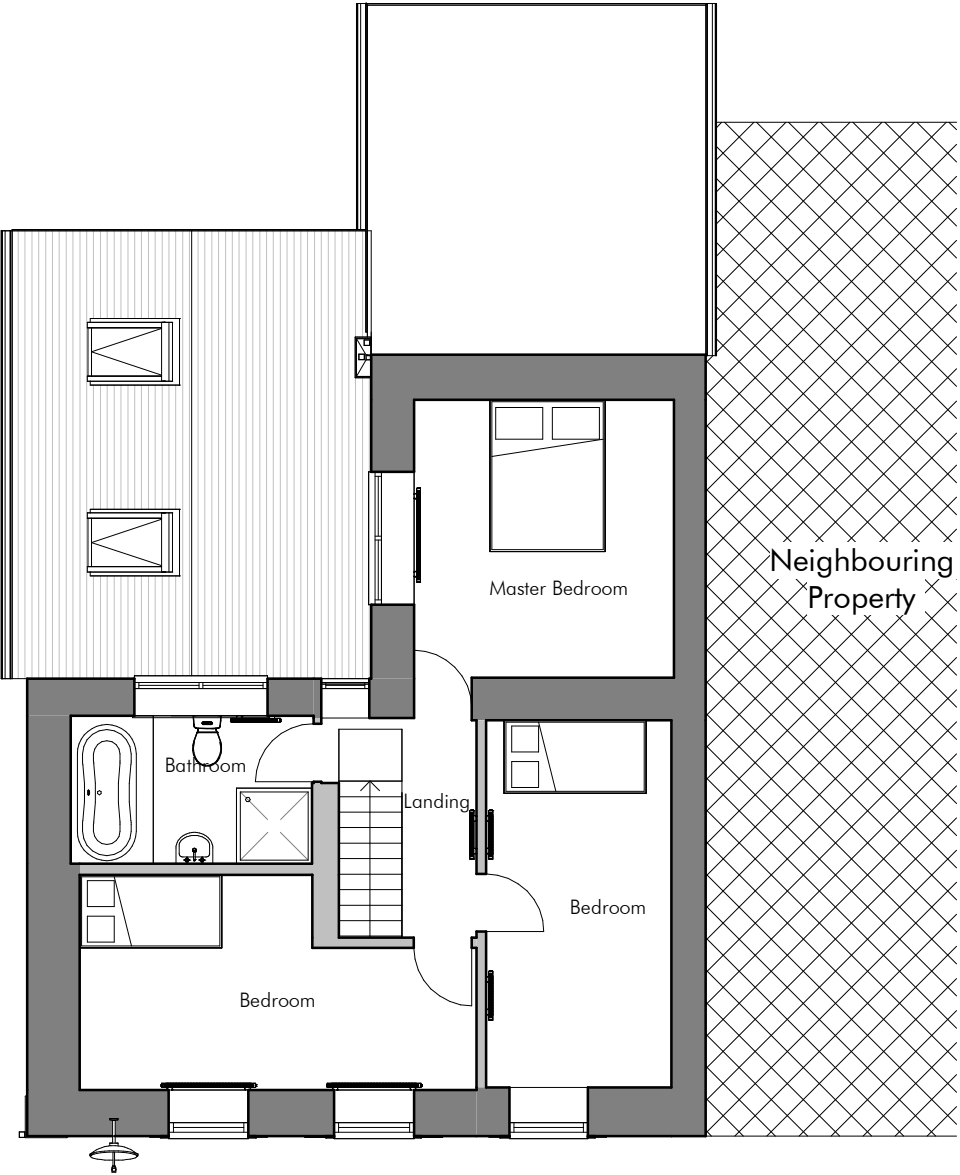

Proposed First Floor Plan

darkin
architects

drawing on
experience

www.darkinarchitects.com

CARDIFF 02922 744 005
LLANELLI 01554 778 730
NEATH 01639 505 566

info@darkinarchitects.com

RIBA



Chartered Practice

THIS DRAWING IS THE COPYRIGHT OF DARKIN ARCHITECTS AND MAY NOT BE COPIED, ALTERED OR REPRODUCED IN ANY FORM OR PASSED TO A THIRD PARTY WITHOUT THEIR CONSENT. DIMENSIONS MUST BE CHECKED AND VERIFIED ON SITE AND ANY DISCREPANCIES SHOULD BE REPORTED TO THE ARCHITECT. THIS DRAWING MUST NOT BE SCALED AND SHOULD BE READ IN CONJUNCTION WITH ALL OTHER CONSULTANT'S DRAWINGS. IF IN DOUBT ASK FOR CONFIRMATION.

No.	Description	By	Date
A	Scheme Adjusted for Permitted Development	NCR	28.09.22
B	Layout Amended	NCR	25.10.22

CLIENT

Katy Holwil

PROJECT

Extension

PROJECT ADDRESS

37 Main Road,
Bryncoch, SA10 7PD

DRAWING TITLE

Proposed Plans

DRAWN BY	CHECKED BY	© Copyright Darkin Architects 2022
NCR	DLD	
PROJECT REF	SCALE	PAPER SIZE
RH524	1 : 100	A3
DRAWING	REVISION	DATE
105	B	14/03/22