



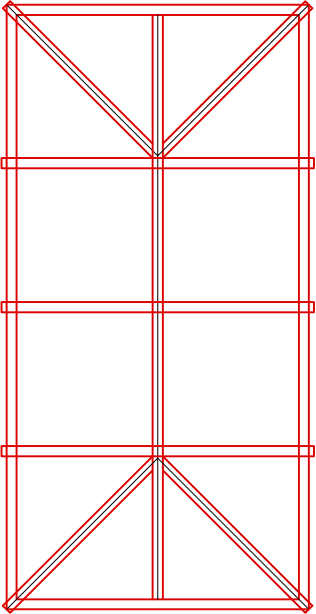

PROPOSED ROOF PLAN.
(1:50)

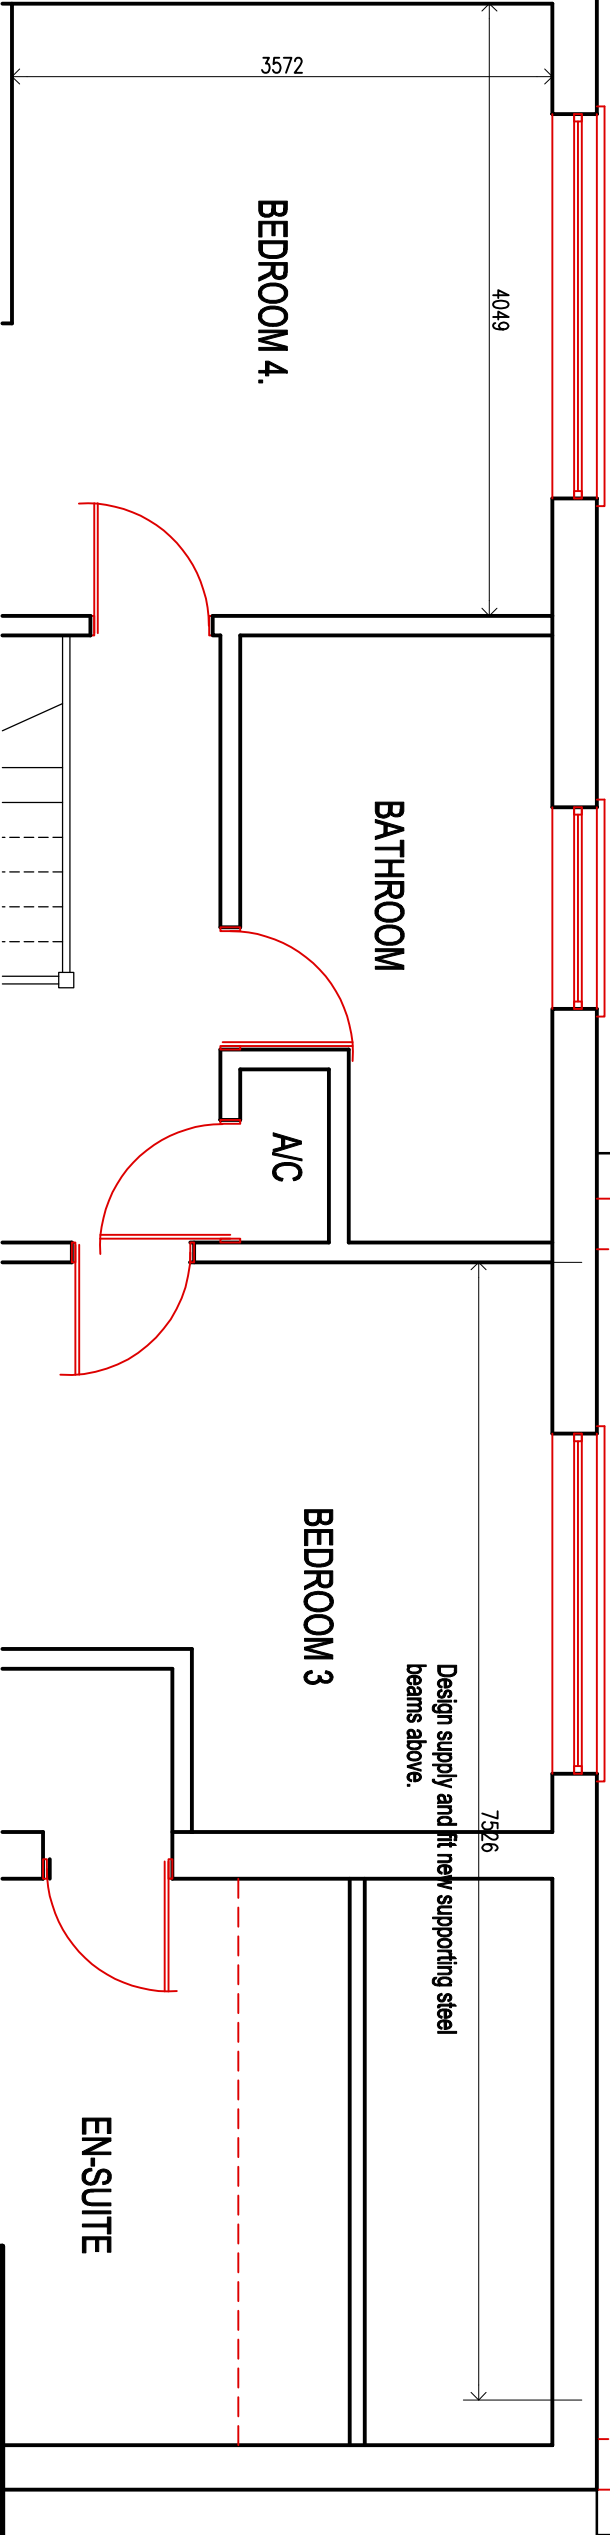

CLIENT
MR & MRS LEE TURNER.

job title
PROPOSED SINGLE STOREY REAR FLAT ROOF EXTENSION
@ 2, ST. DAVIDS PARK. MARGAM. P/TALBOT. SA132PA

drawing title
PROPOSED FLAT ROOF PLAN.

job No:	drawing No:	scales:
22.93	04	1:50 @A3