



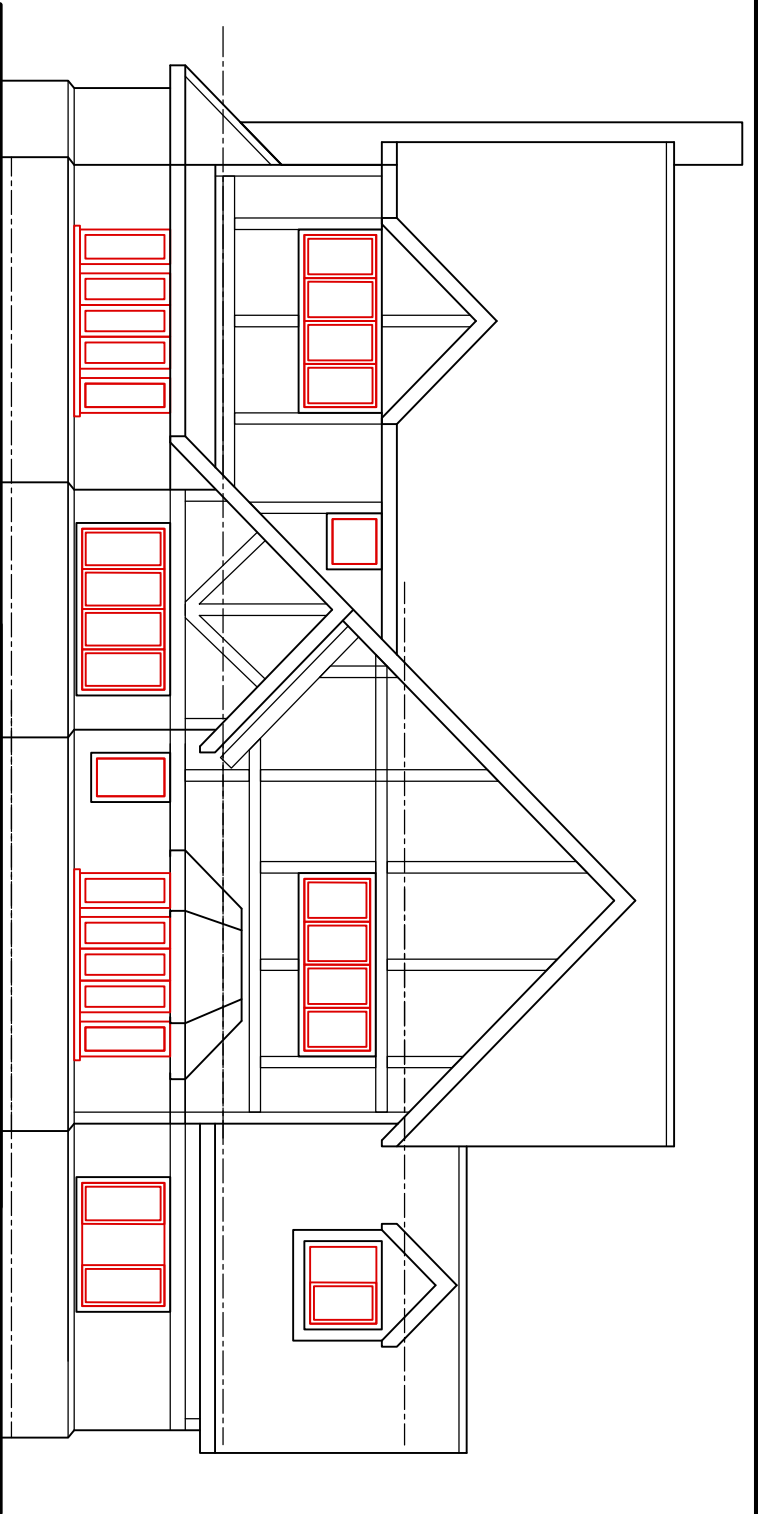


EXISTING FRONT ELEVATION.

(1:100)

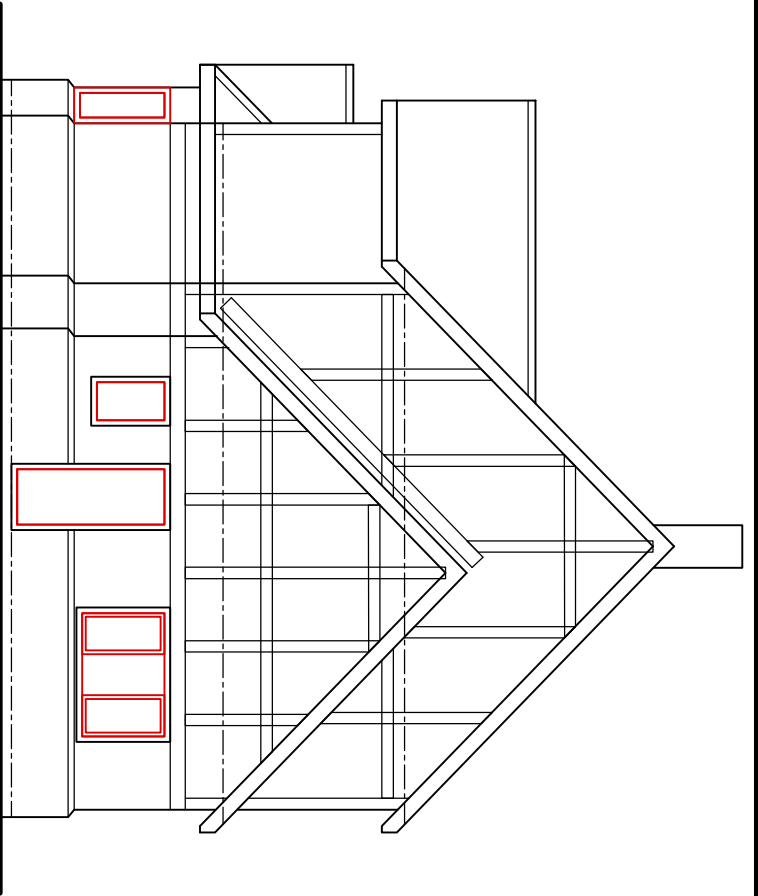


EXISTING SIDE ELEVATION.

(1:100)

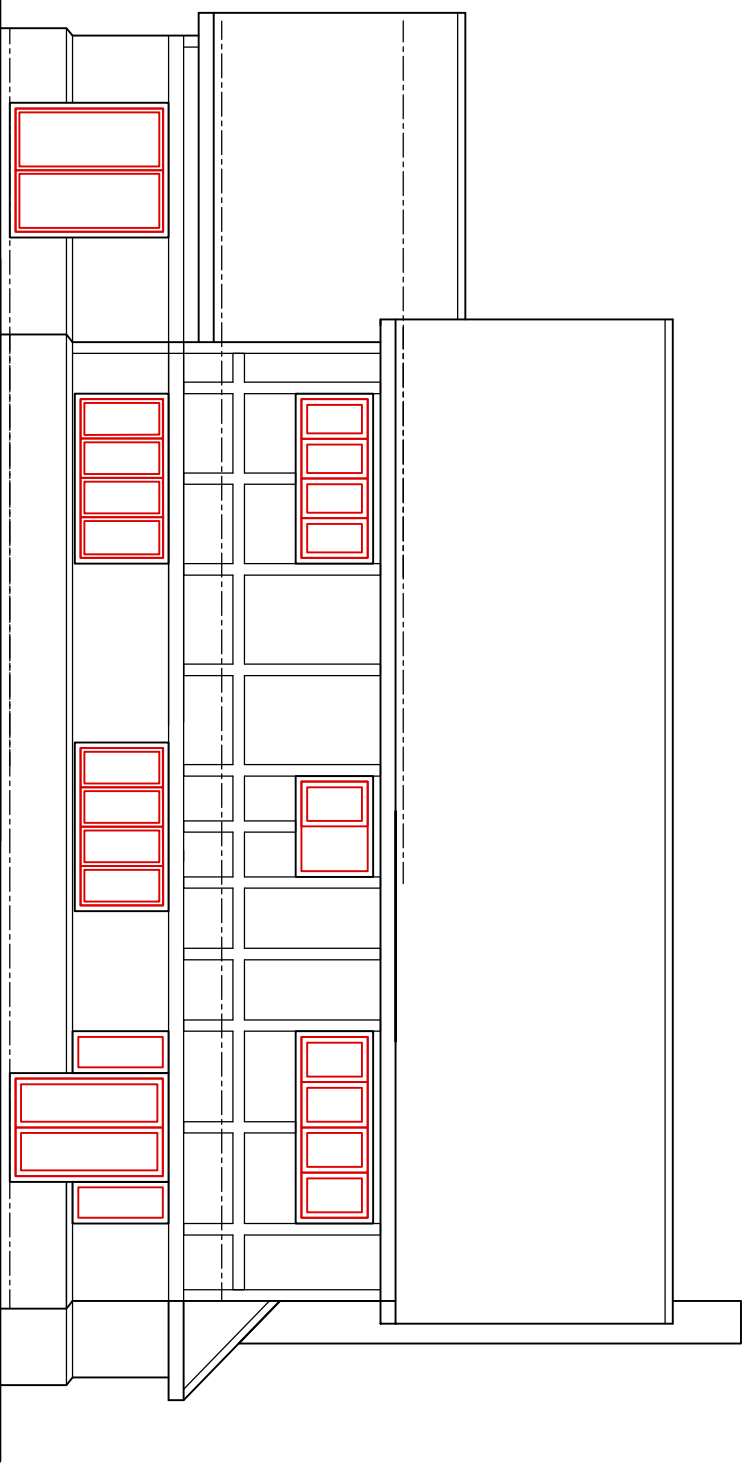

EXISTING REAR ELEVATION.

(1:100)

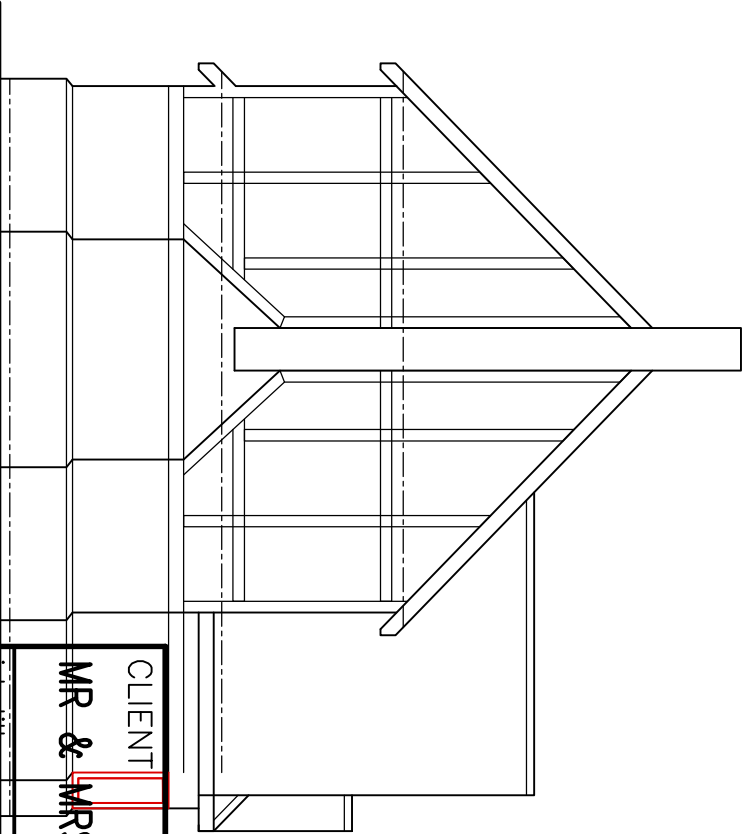

EXISTING SIDE ELEVATION.

(1:100)

CLIENT		
MR & MRS LEE TURNER.		
job title		
PROPOSED SINGLE STOREY REAR FLAT ROOF EXTENSION @ 2, ST. DAVIDS PARK. MARGAM. P/TALBOT. SA132PA		
drawing title		
EXISTING ELEVATIONS		
job No:	drawing No:	scales:
22.93	05	1:100 @A3