


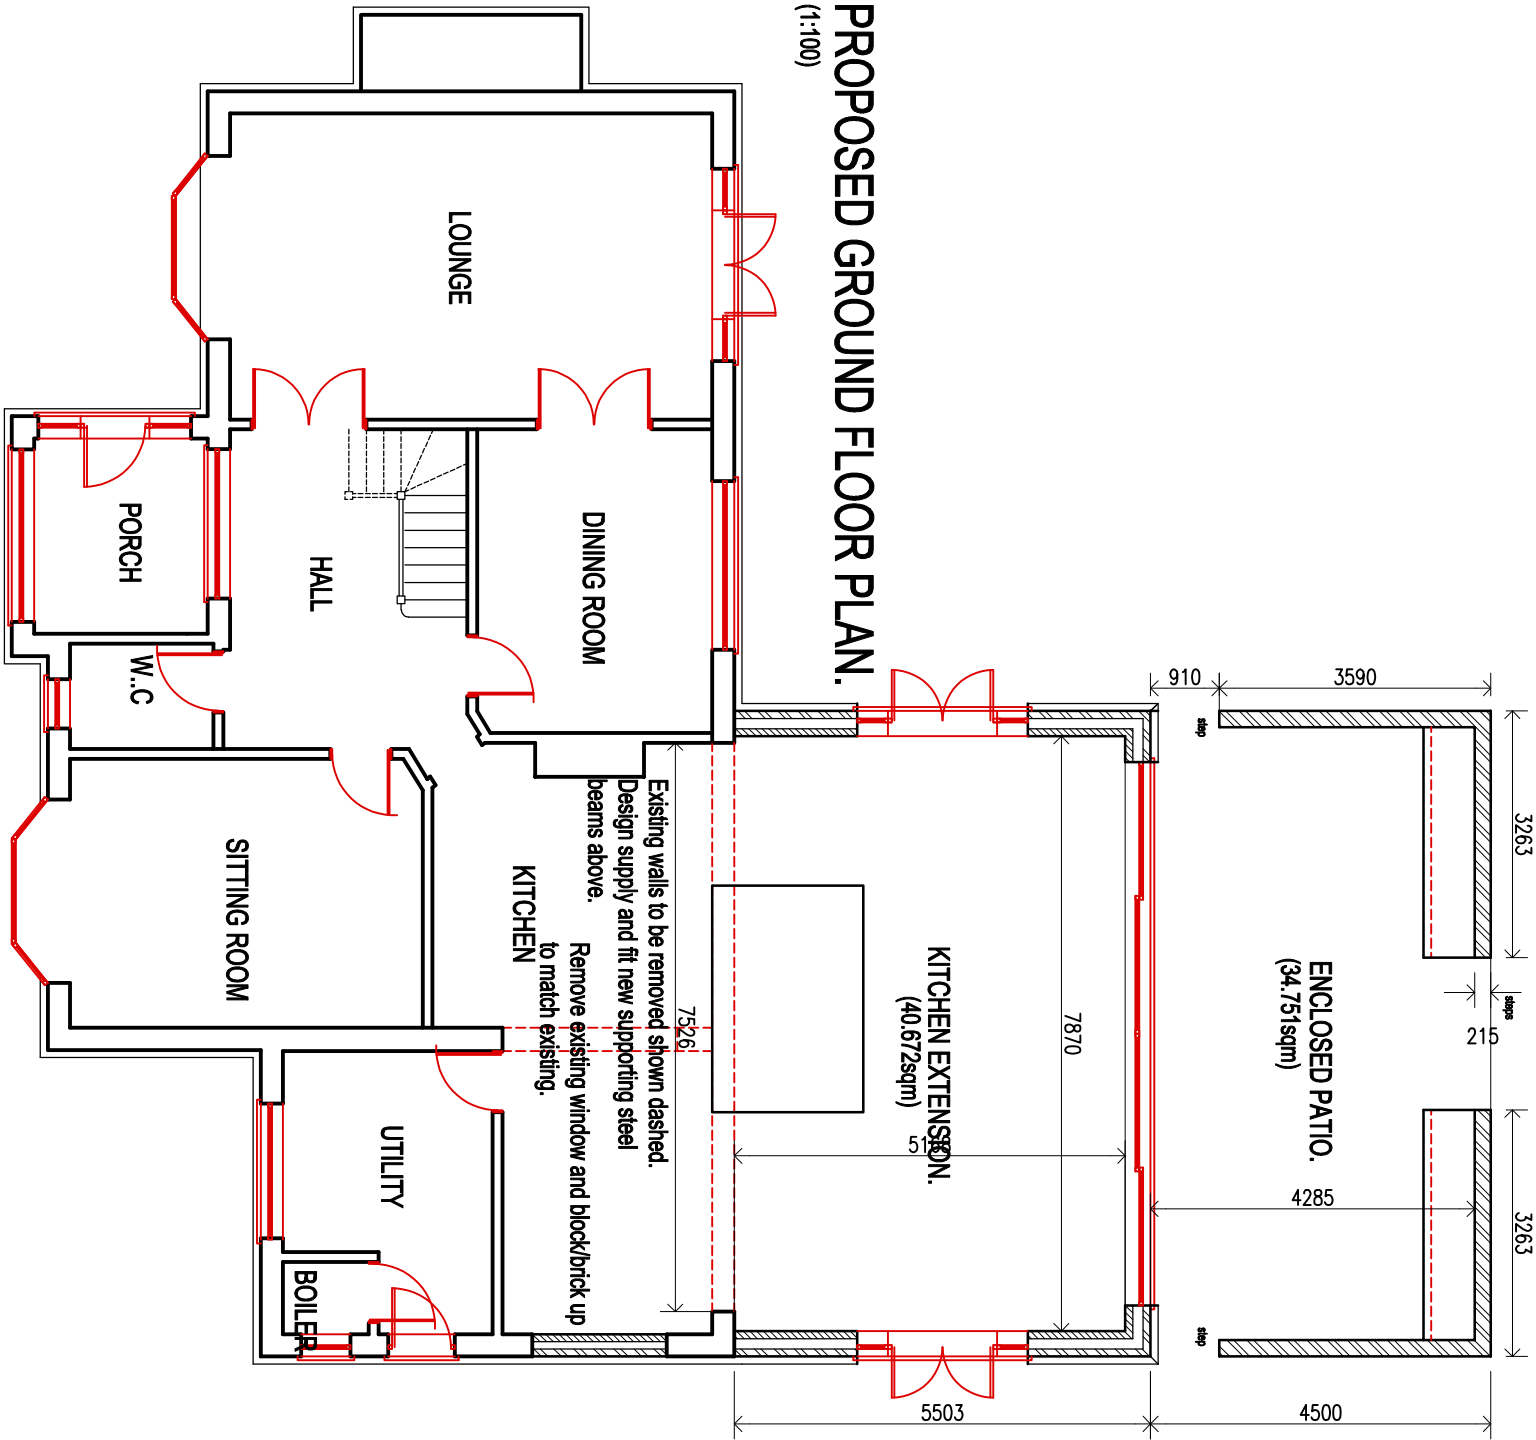

CLIENT		
MR & MRS LEE TURNER.		
job title	PROPOSED SINGLE STOREY REAR FLAT ROOF EXTENSION @ 2, ST. DAVIDS PARK. MARGAM. P/TALBOT. SA132PA	
drawing title	PROPOSED GROUND FLOOR PLAN.	
job No:	drawing No:	scales:
22.93	07	1:100 @A3