

TATA CLARK ULTRAFLEX FASCIA, GABLE BORDERS
AND SOFFITS, ALL TO MATCH ROOF COLORING.

HAZLEY CERAMIC SMOOTH FINISH, ANTI-CLIMB
GREY CLADDING BORDERS.

TATA CLARK ULTRAFLEX PANEL ROOFING SHEETS
WITH STANDING SEAMS. GABLE EATS GREY.
(MIDLIN GREY)


2 STORE, NATURAL STONE CLADDING, COLOUR
MOUNT STONE (PERMANT STONE)

ROCKWOOD ROCKCLAD PANELS, COLOUR NERO GREY.


ANTI-CLIMB GREY ROOF SHINGLED DOWD TO STONE.

ANTI-CLIMB GREY FINISH, FASCIA
BORDER COATERS ALUMINIUM DEEP FLOW
GUTTERING.

ANTI-CLIMB GREY FINISH, ANTI CLIMB,
RAIN WATER DOWNPIPES.

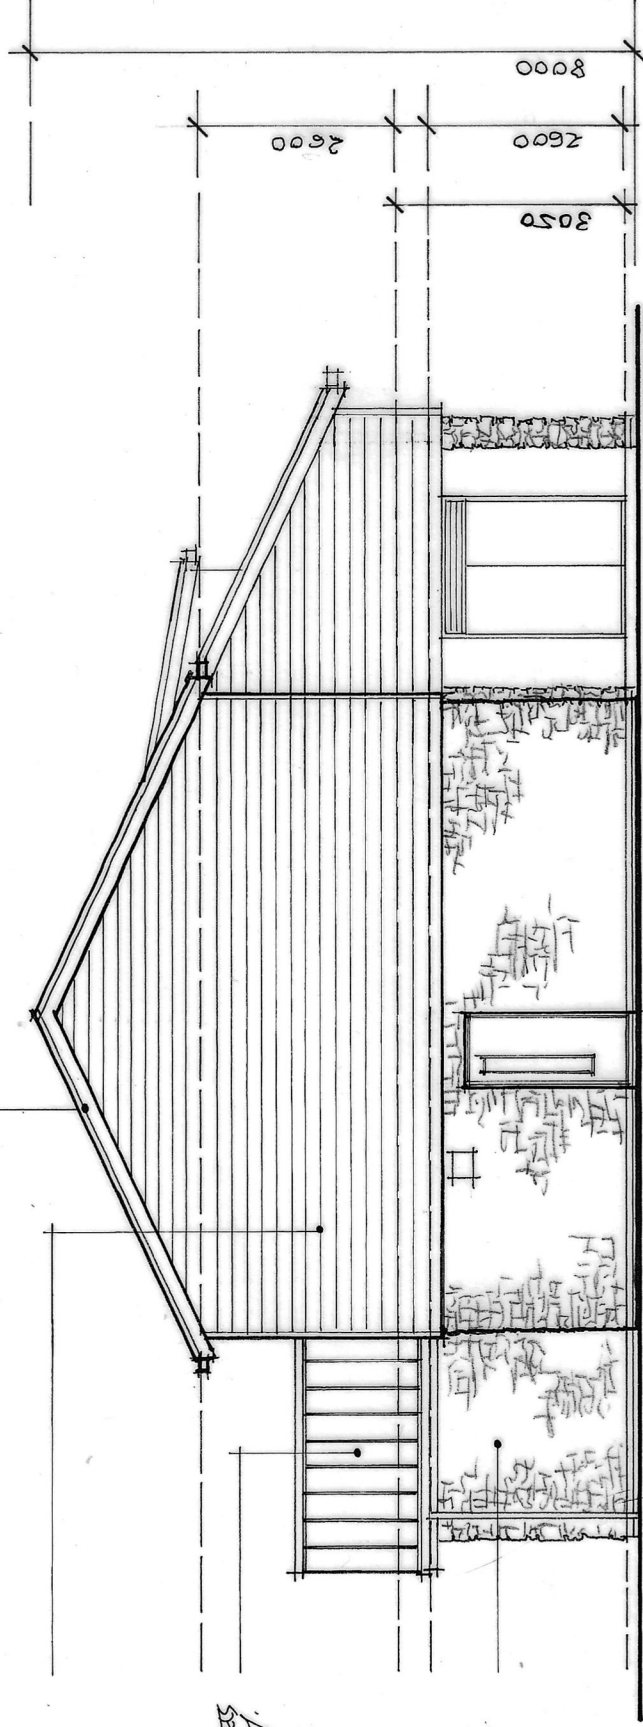

NORTH WEST ELEVATION

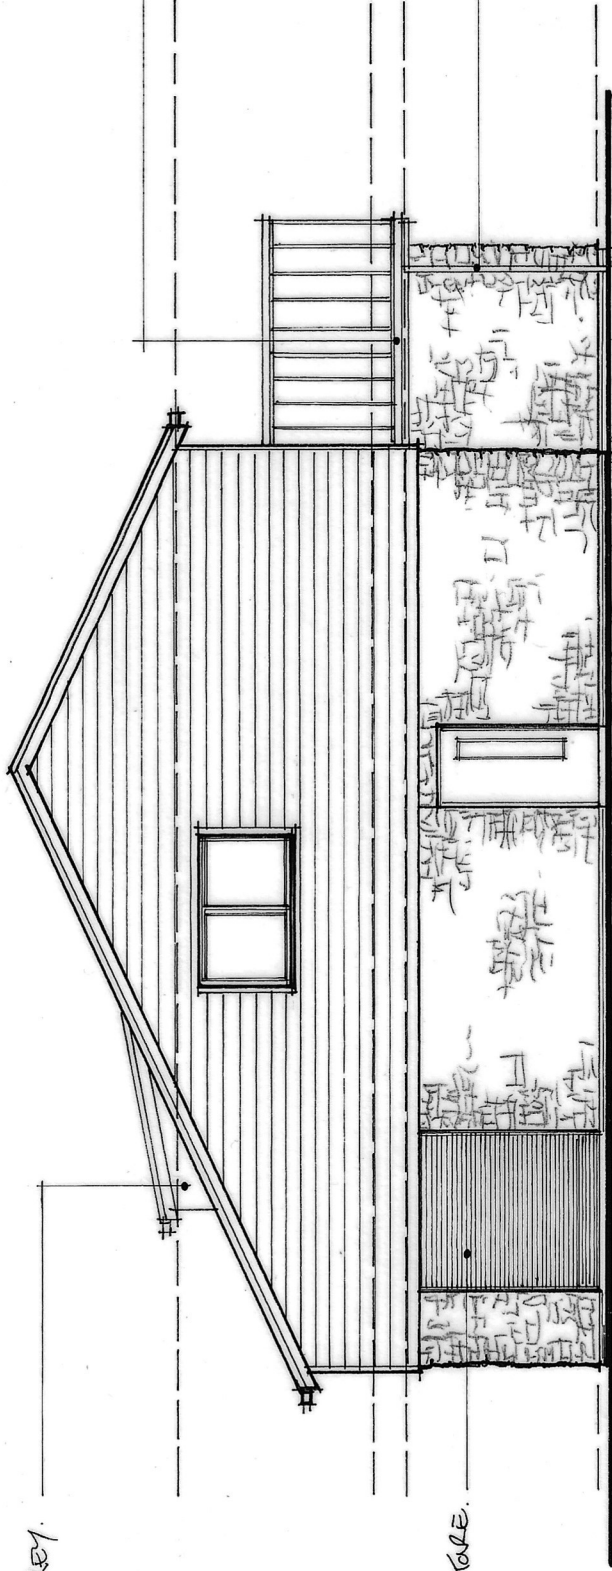

SOUTH EAST ELEVATION

mjs designs (cymru) ltd
architectural design - project management
07530 134442

NOTES:
All dimensions must be checked on site and
not scaled from this drawing.

Client
LW Community Services Limited
Job Title
TUDOR PARK SPORTS PAVILION

Scale
1:100@ A3
Drawn by
Date 10. 2022

Drawing Title
ELEVATION SHEET 1
Drg No.
222303.04
Rev