


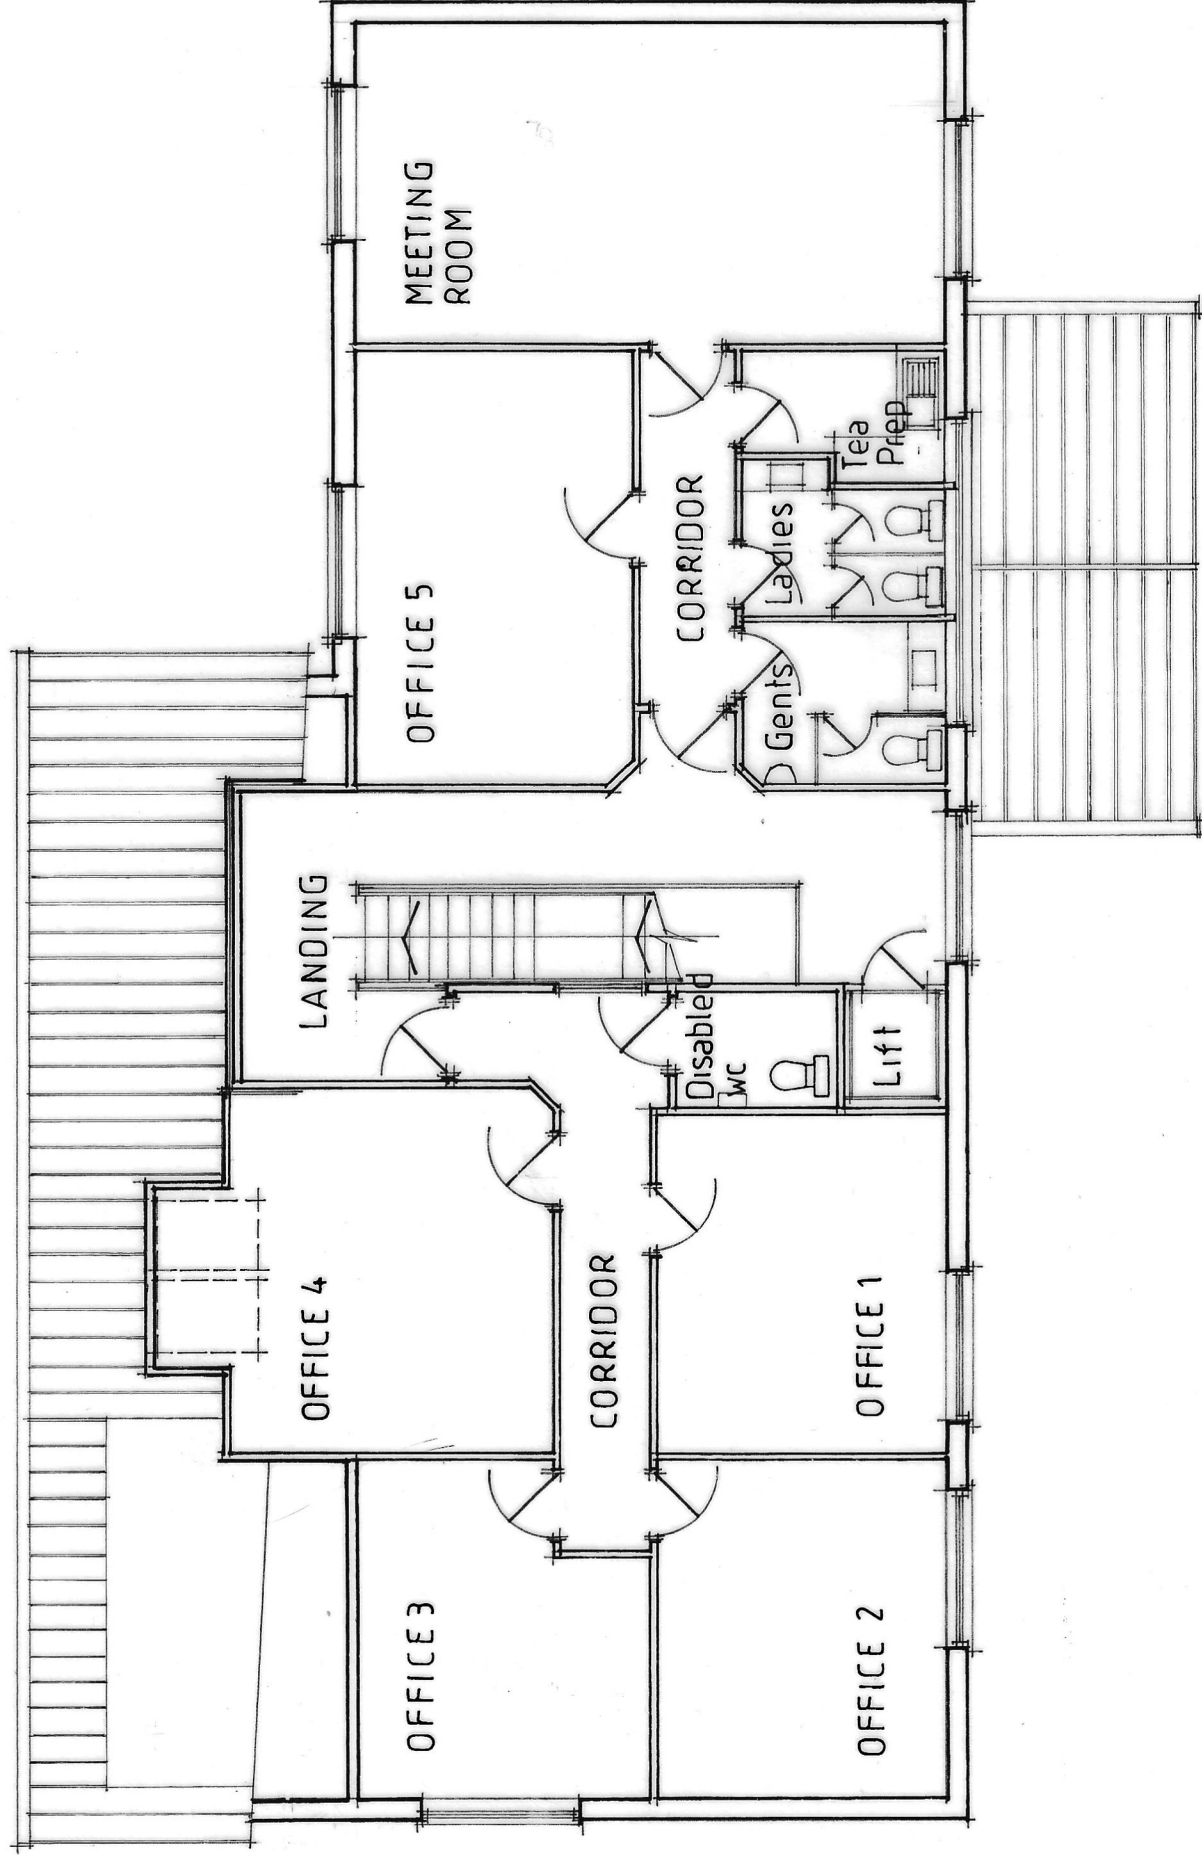

mjs designs (cymru) ltd
architectural design - project management
07530 134442

NOTES:
0m 1m 2m 3m 4m 5m 6m
All dimensions must be checked on site and
not scaled from this drawing.

Client
LW Community Services Limited
Job Title
TUDOR PARK SPORTS PAVILION

Scale
1: 100 @ A3
Drawn by
Date 07. 2022

Drawing Title
FIRST FLOOR PLAN
Drg No.
222303.02
Rev