


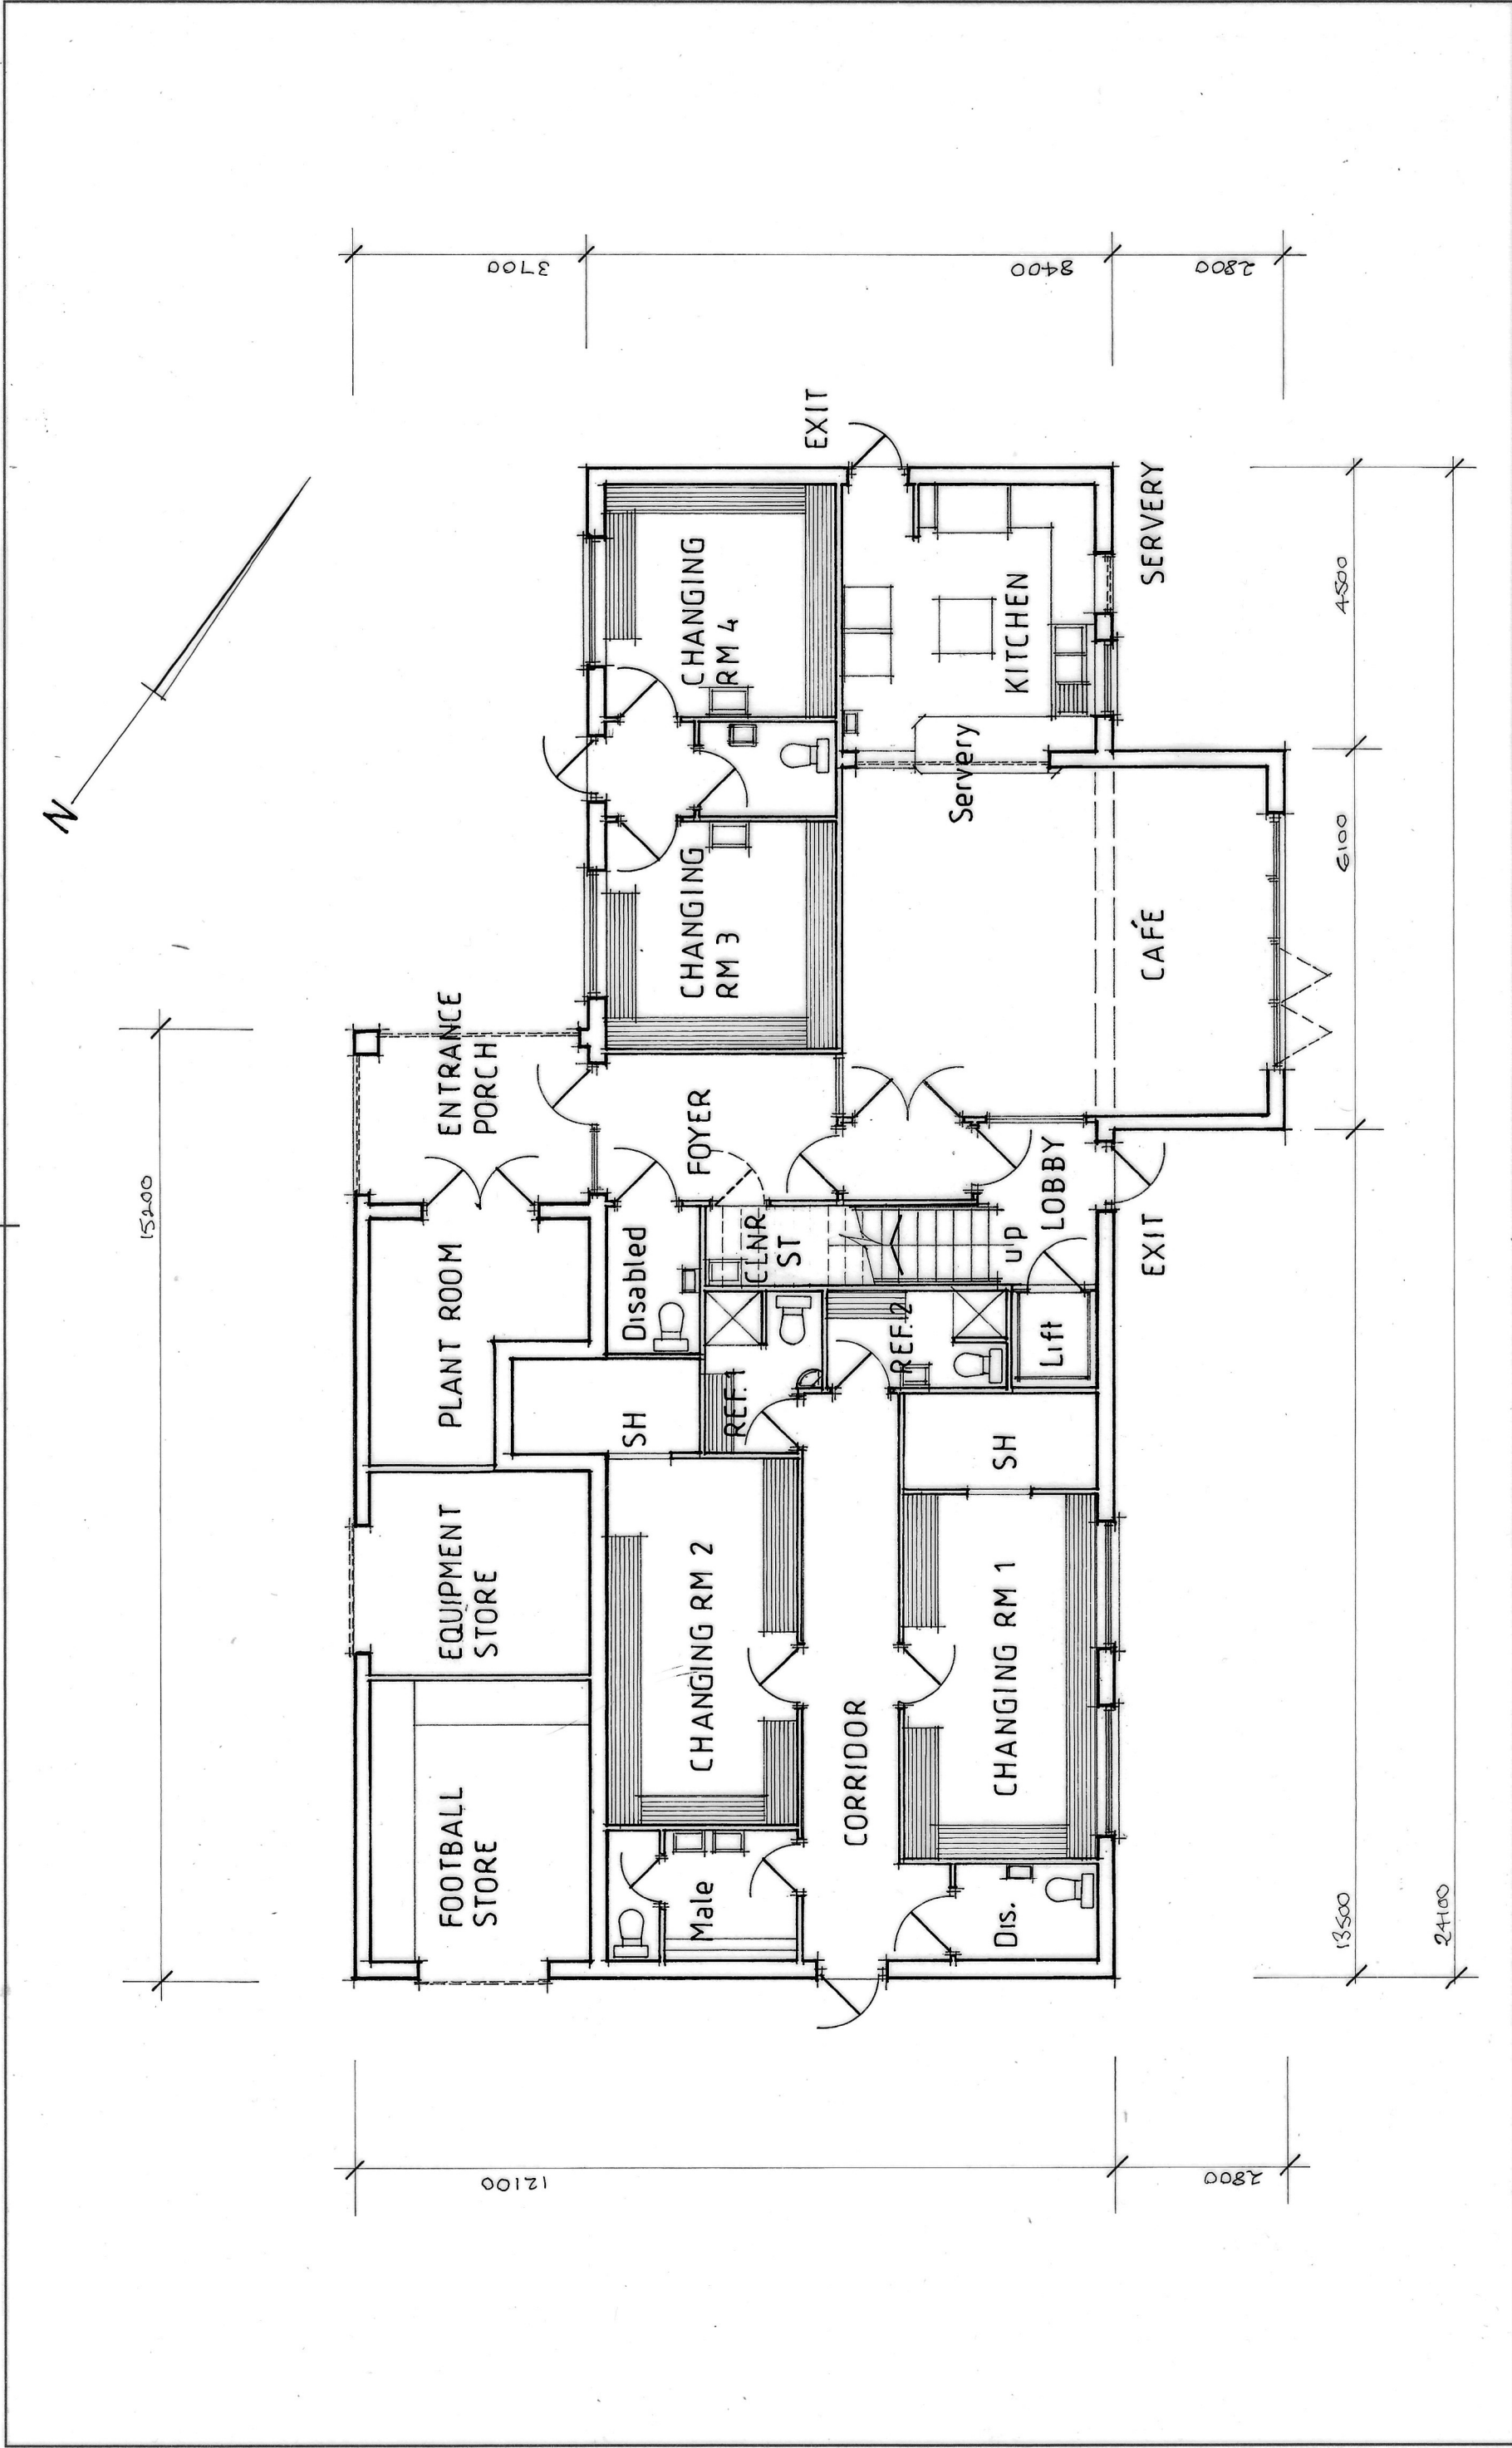

mjs designs (cymru) ltd architectural design-project management 07530 134442	NOTES: 0 m1 m2 m3 m4 m5 m6 All dimensions must be checked on site and not scaled from this drawing.	Client LW Community Services Limited Job Title TUDOR PARK SPORTS PAVILION	Scale 1: 100 @ A3 Drawn by Date 07. 2022	Drawing Title GROUND FLOOR PLAN	
				Drg No.	222303.01
				Rev	