


Superseded

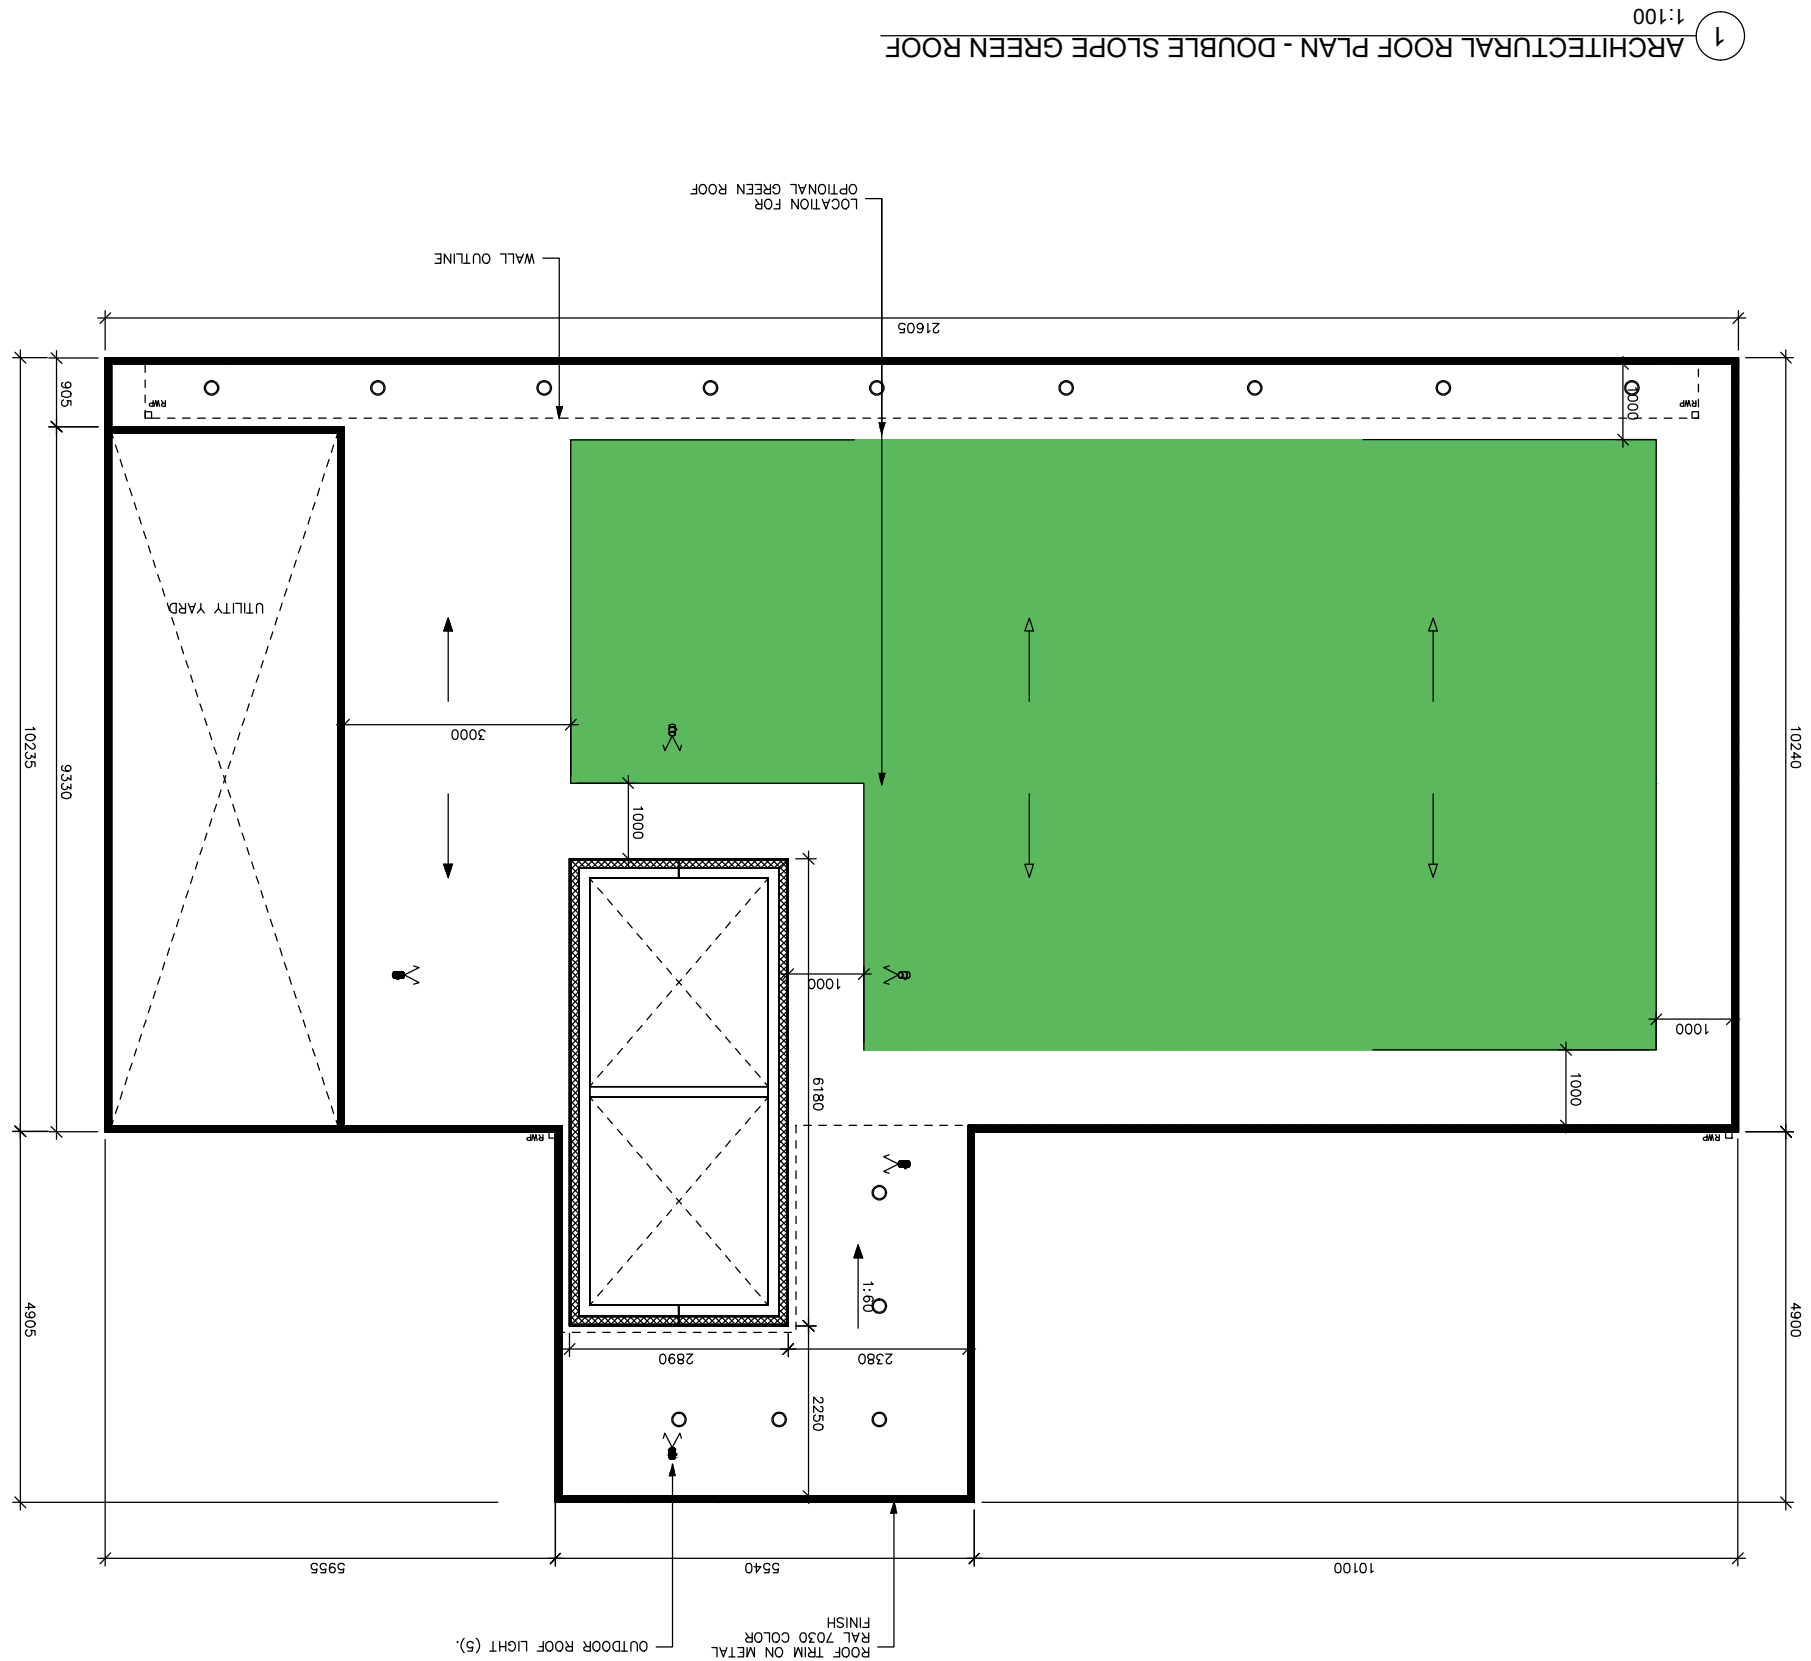

RAINWATER DRAINAGE PIPE - REF. IMAGE
RAL 7030 COLOR FINISH TO MATCH FACADE
& ROOF TRIM FINISH

NOTE:
- CLOSED GUTTERS TO BE USED IN
CONJUNCTION WITH GREEN ROOF.
OPEN GUTTERS TO BE USED WHEN
GREEN ROOF IS NOT INSTALLED



OPTIONAL - OUTDOOR ROOF LIGHT
- REF. IMAGE
NOTE: ADDITIONAL CARE SHOULD BE GIVEN
IN ORDER TO AVOID ROOF WATERPROOF
MEMBRANE PENETRATIONS



NOTE:
LOCAL ARCHITECT TO DETERMINE
SUFFICIENT ROOF DRAINAGE PLAN.

NOTE:
FOR GREEN ROOF ACCESS, REFER
TO SECTION 2.13 ACCESS AND
MAINTENANCE IN THE
SPECIFICATION

NOTE:
OVERFLOW PROVISION REQUIRED
WHERE CLOSED GUTTERS ARE
SPECIFIED.

ARCHITECTURAL ROOF PLAN - DOUBLE SLOPE GREEN ROOF

SWANSEA
70 Water Road
Swansea, SA1 4QA
T - 01792 466060
F - 01792 644646
www.bbar.ch.co.uk
info@bbar.ch.co.uk

LONDON
One Kingdom Street
Paddington Central
London, W2 6BD

BBA 909.P.06

DRAWING TITLE: Roof Plan	SCALE: 1:100 @ A3	DATE: November 2022
-----------------------------	-------------------	---------------------

PROJECT TITLE:
Site adjoining Neath Abbey Road, Neath

CLIENT: **Huw Jenkins**

BUCKMASTERBATCU Architects Ltd.

AMENDMENTS:
Revision
Date

Note: All dimensions to be checked on site and not to be scaled from drawing.

© This Drawing is Copyright.