



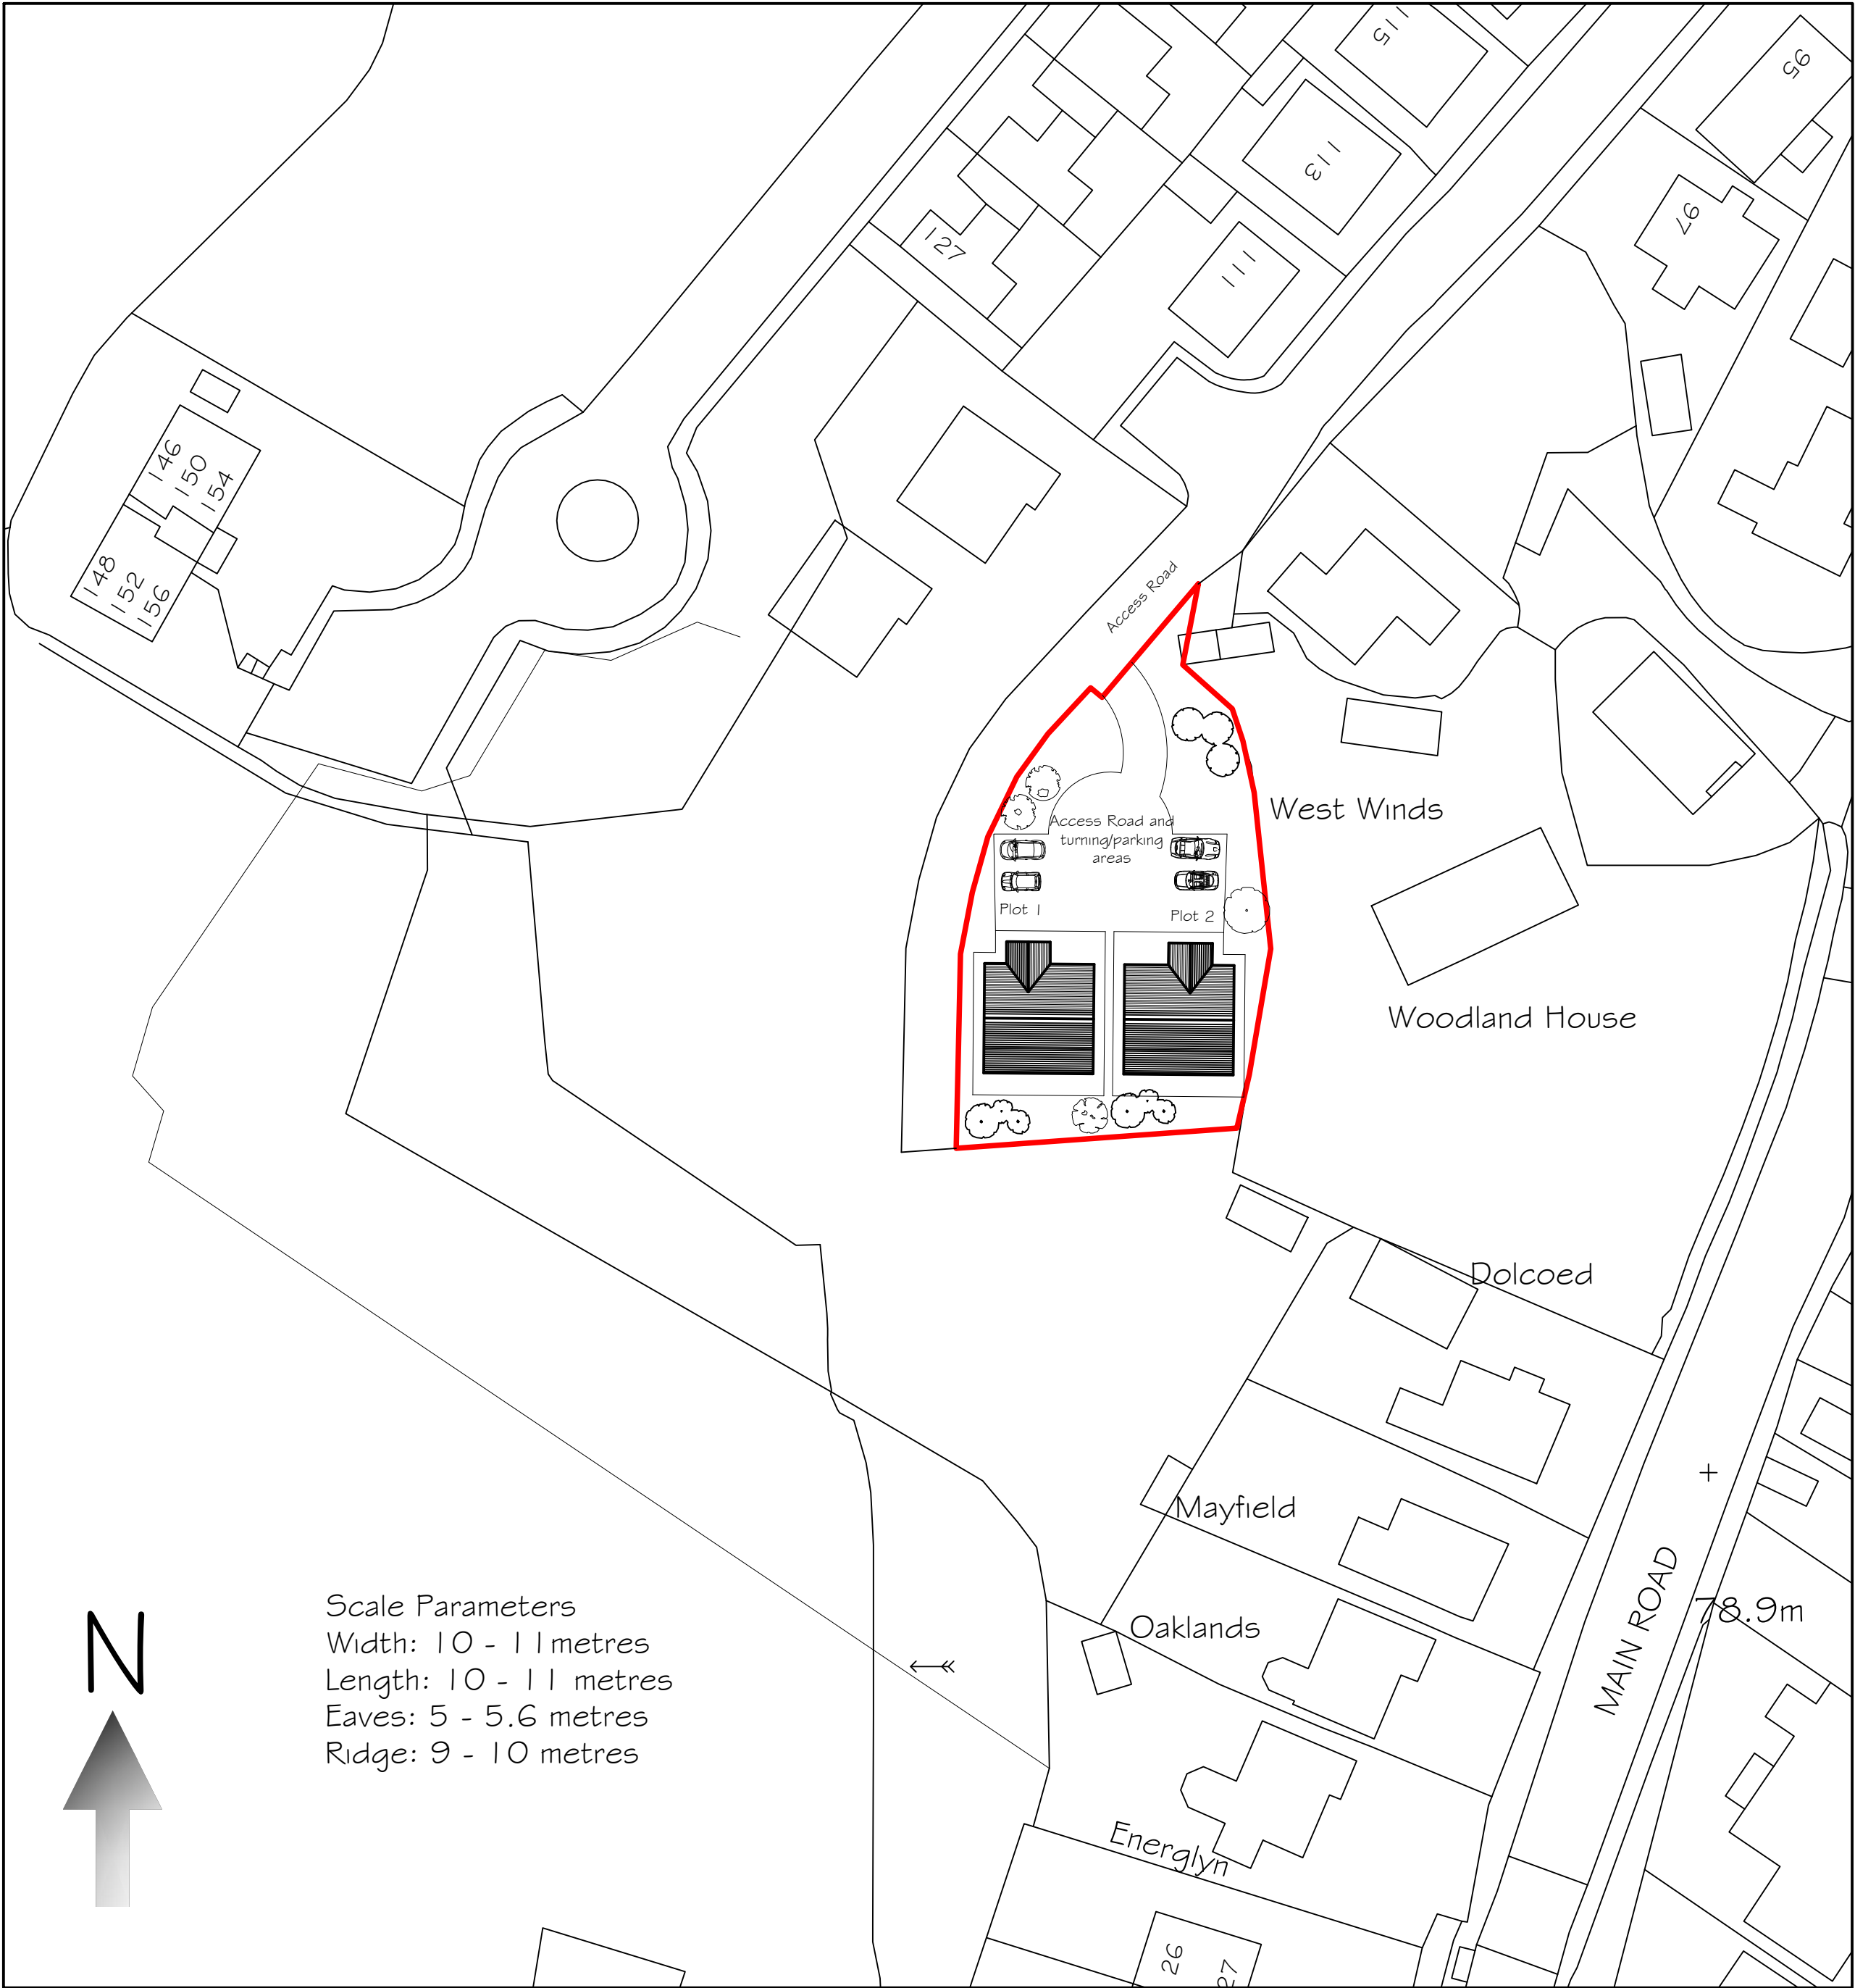

Proposed Site Plan At 1:500 Scale

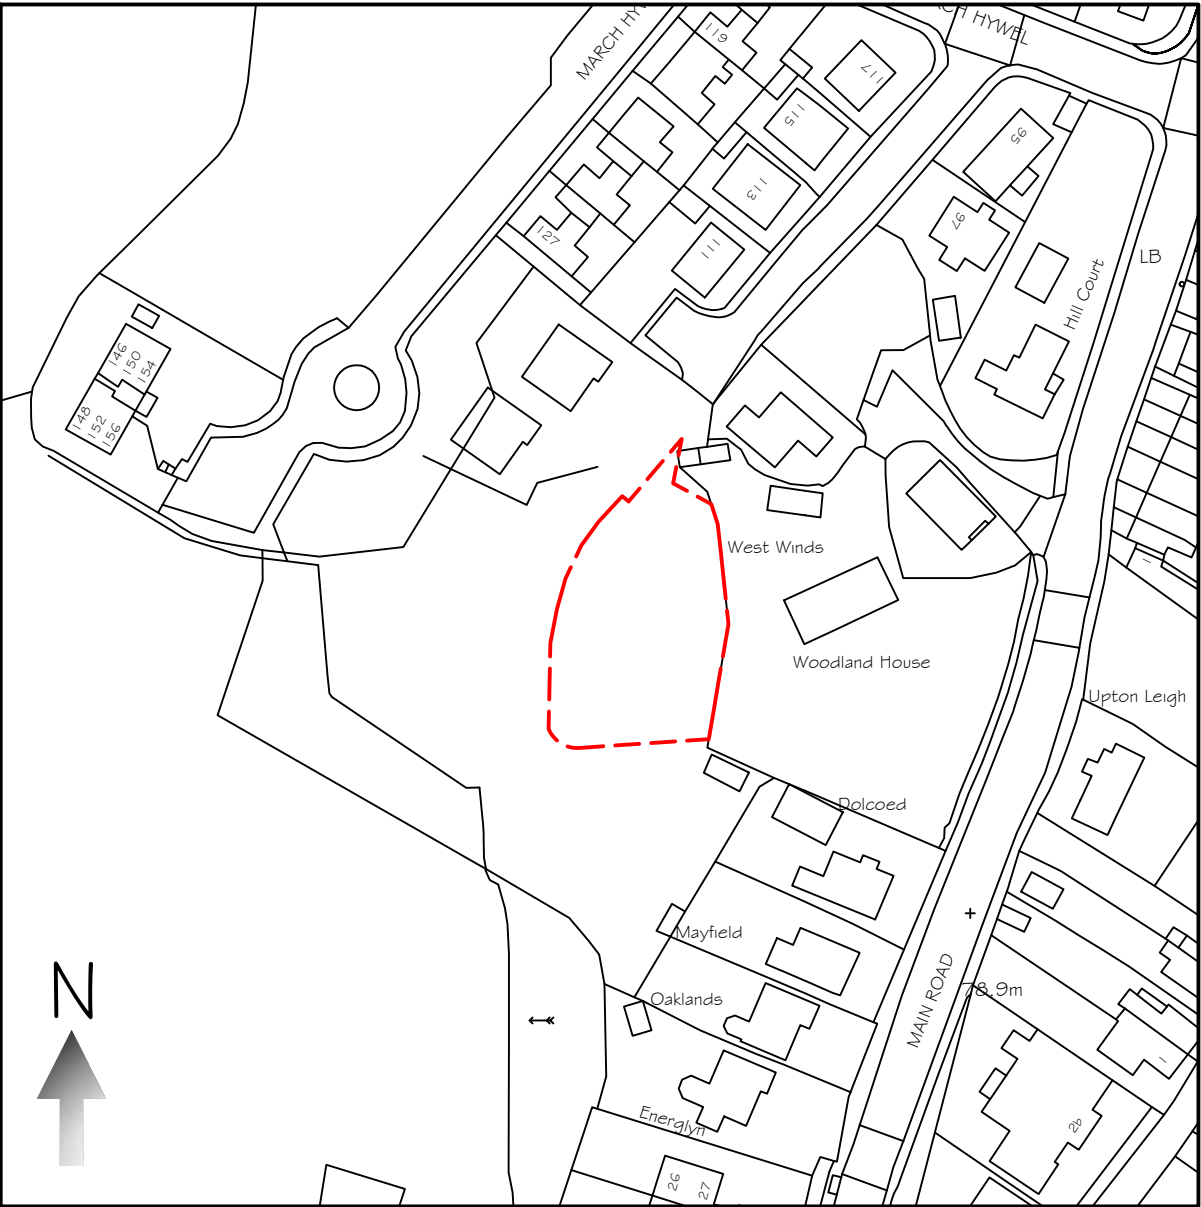

Site Location Plan At 1:1250 Scale

Tecta Associates Ltd Mobile: - 07765800405 E-mail: - info@tecta-associates.co.uk		
Title: Proposed Building Plots March Hywell, Cilfrew, Neath, SA10 8ND	Date: Feb 2022	Scale: 1:500 1:1250 At A2
Client: Mr Marc O'Mahoney 18 Maes Y Deri, Cilfrew, Neath, SA10 8LT	Number: TAL22/01/01	