





Existing Front Elevation

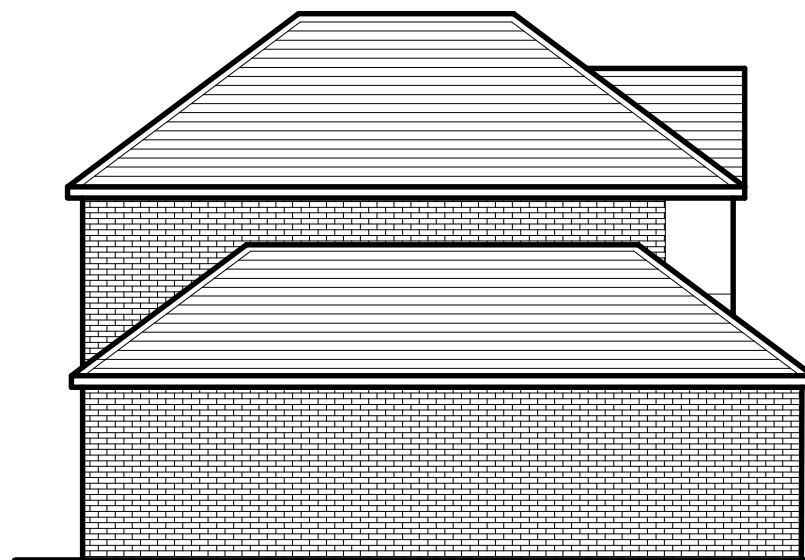


Existing Elevation RHS




Existing Rear Elevation

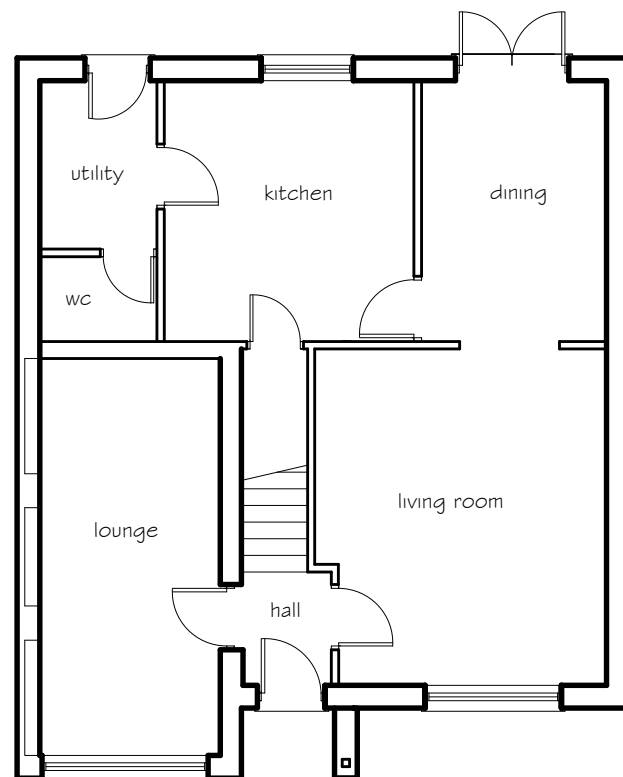

Existing Ground Floor Plan

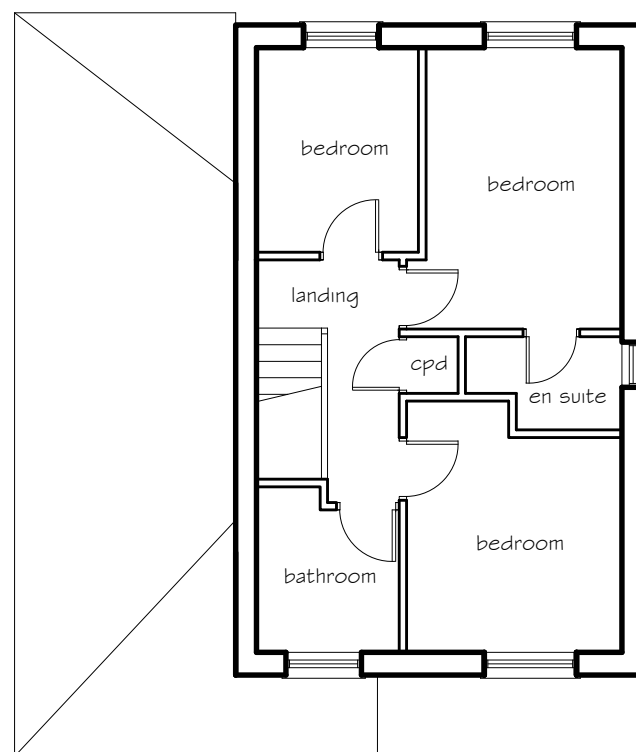

Existing First Floor Plan

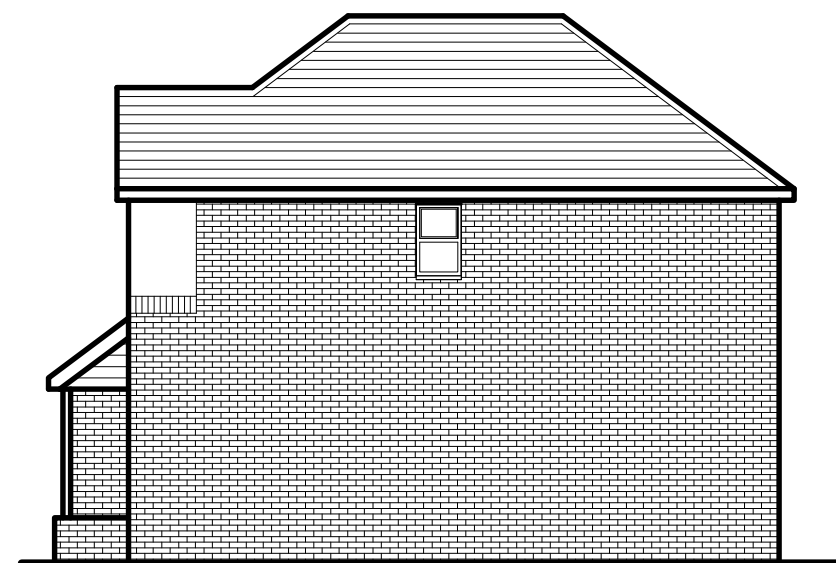

Existing Elevation LHS

GENERAL NOTES

THE DESIGN AND CONSTRUCTION OF THE BUILDING WORKS AND ALL SERVICES WILL BE CARRIED OUT TO SATISFY THE REQUIREMENTS SET OUT IN LATEST STATUTORY BUILDING REGULATIONS AND TO THE APPROVAL OF THE APPOINTED BUILDING INSPECTOR

Existing Materials & Finishes

Walls - facing brick with rendered panels
Windows & doors
double glazed white PVCu units.

Roof plain concrete tiles
white PVCu fascia, soffit and barge boards.
white PVCu rainwater goods

revision A 20.11.22
elevations ammended

PETER JONES
TALBOT DESIGN SERVICES
mobile: 07817538014
email: jonespeter177@gmail.com

project title
proposed rear extension
125 Cae Glas, Cwmafan
Port Talbot

drawing title
existing elevatons
and floor plan

date October 2022 scale 1:100
drawing No 125 CG - 01 rev A