


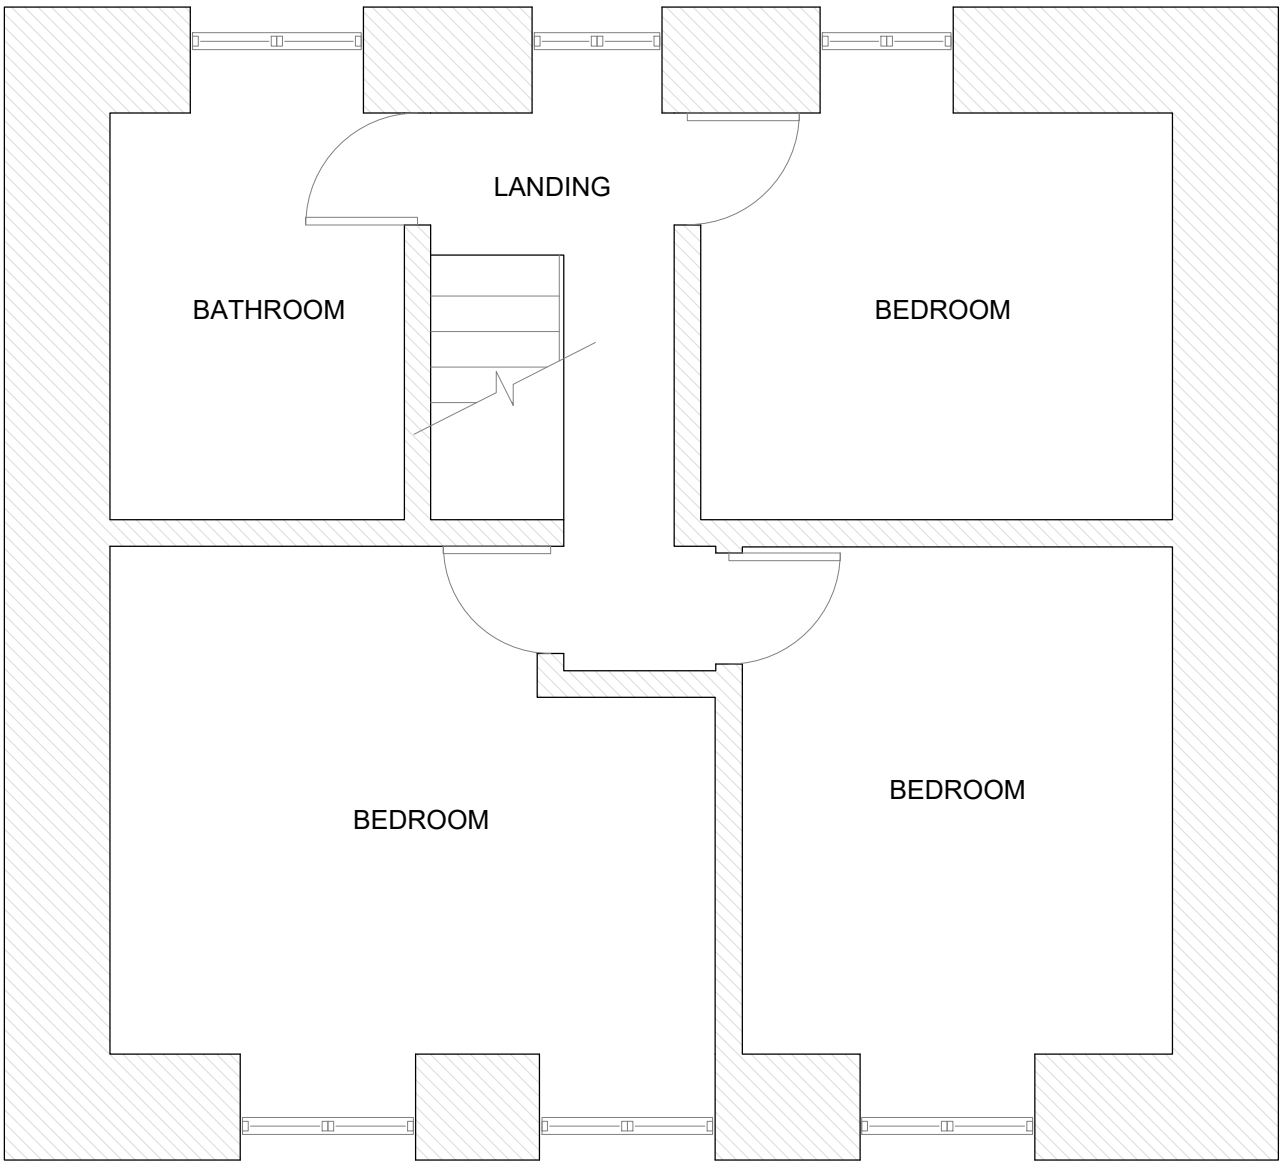

EXISTING FIRST FLOOR
SCALE 1:50



NO.	NOTES
1	All dimensions in millimetres unless otherwise stated.
2	Do not scale drawings. All dimensions to be checked on site by contractor.
3	Drawings to be used for purposes of construction only.
4	There are no Construction Changes.
5	This contract is to be used for construction and incorporation of amendments as set during the course of work.

SHEET TITLE:
EXISTING FIRST
FLOOR PLAN

PROJECT DESCRIPTION:
26 TWYNREFAIL PLACE,
GWAUN-CAE-GERWEN



DATE:
Nov 2022

SCALE:
1:50

SHEET:
A-2