


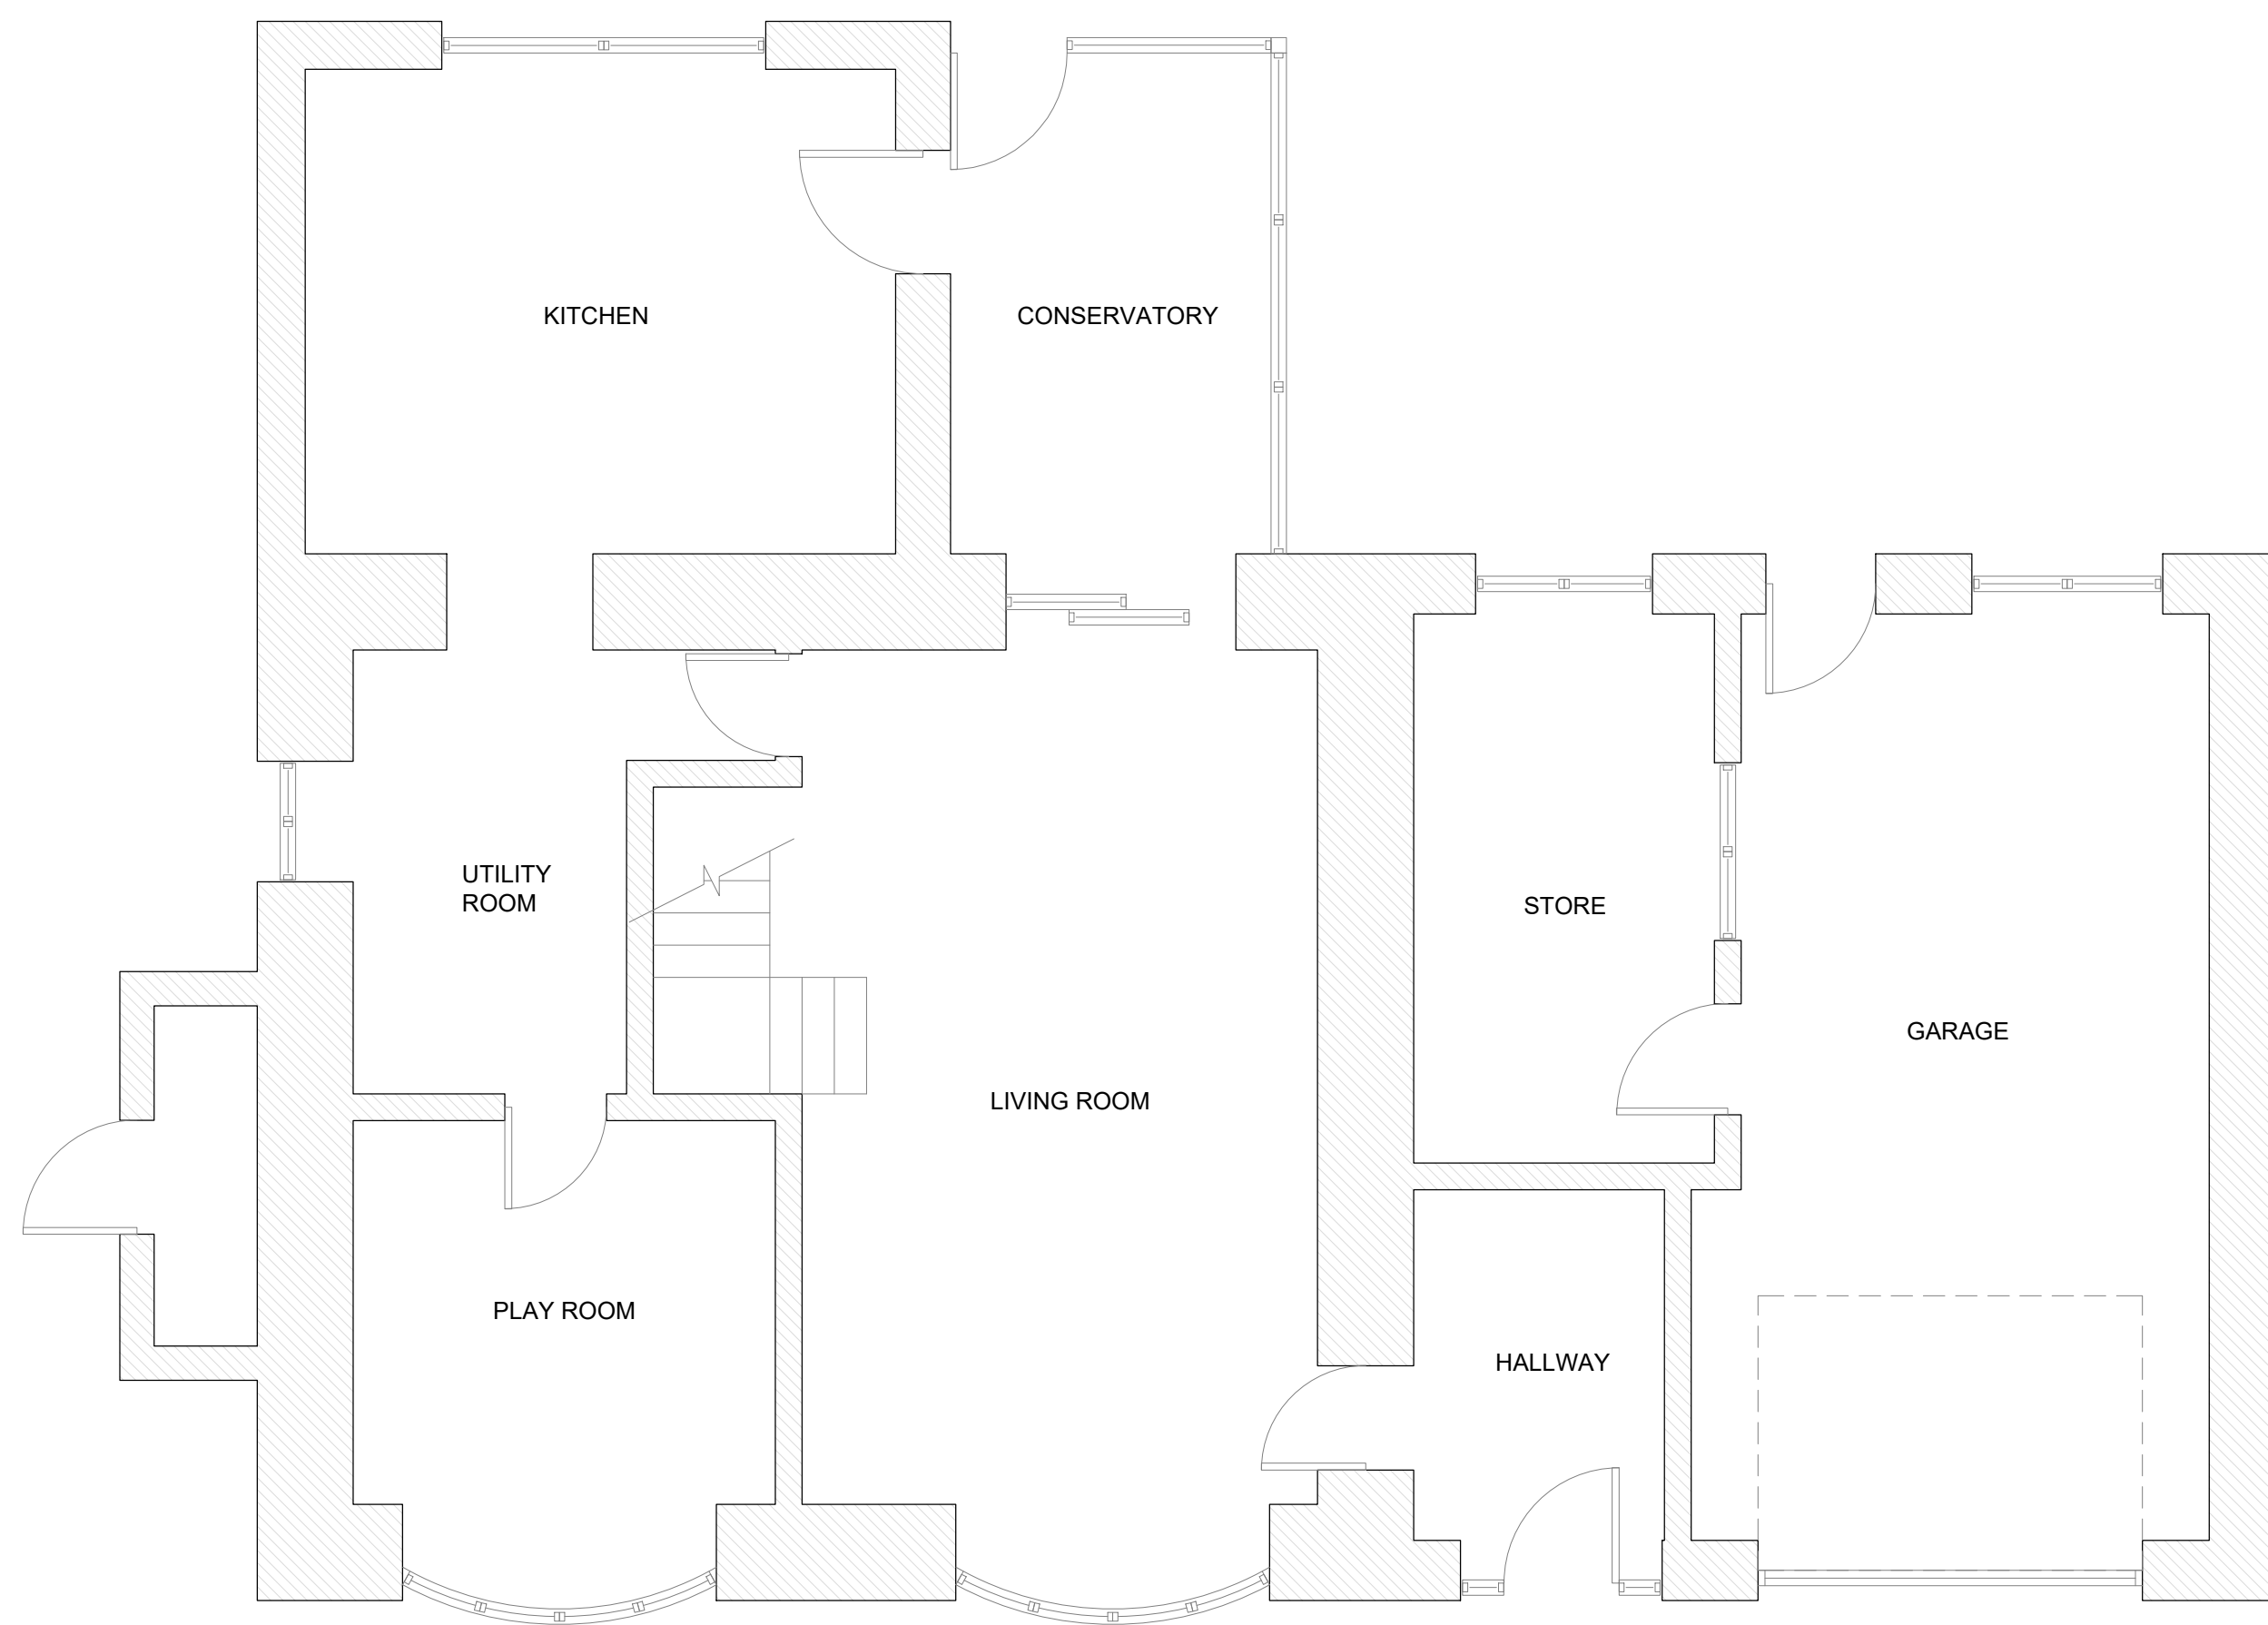

EXISTING GROUND FLOOR
SCALE 1:50

NO.	NOTES
1	All dimensions in millimetres unless otherwise stated.
2	Do not scale off drawing. All dimensions to be checked on site by contractor.
3	Drawings to be used for purposes of Planning Application only.
4	These are not Construction Drawings.
5	The contractor is to set out, check and co-ordinate all dimensions on site during the course of works

SHEET TITLE:

EXISTING GROUND FLOOR PLAN

PROJECT DESCRIPTION:

26 TWYNRETAIL PLACE,
GWAUN-CAE-GERWEN



DATE:

Nov 2022

SCALE:

1:50

SHEET:

A-2