


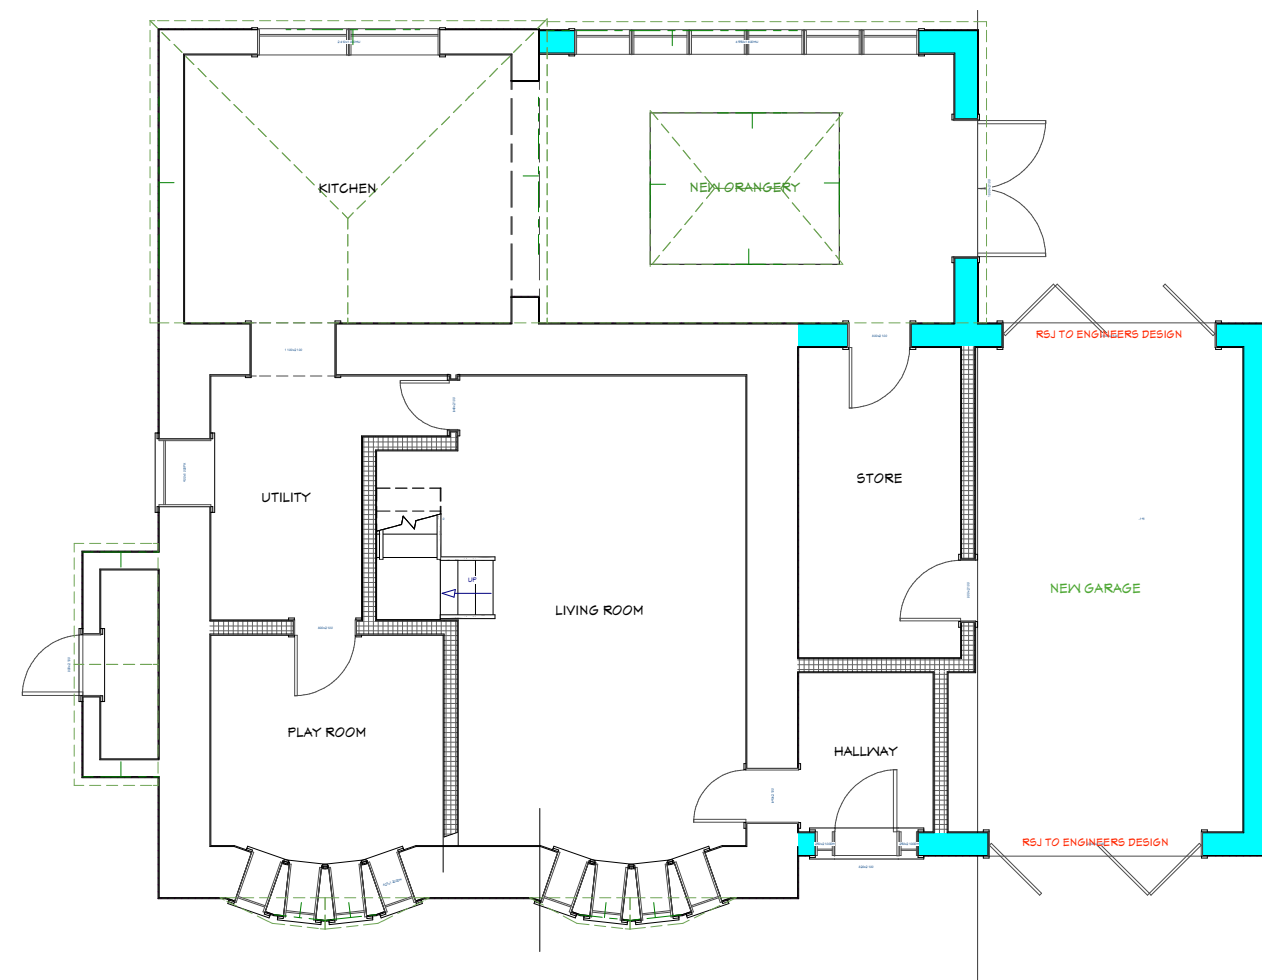

This floor plan shows a 3-bedroom house with a new extension. The existing house has a central landing with stairs leading up and down. To the left of the landing is a bathroom, and to the right is a bedroom. Below the landing are two more bedrooms. The new extension, outlined in red, consists of two large bedrooms, labeled 'NEW BEDROOM 1' and 'NEW BEDROOM 2', which are separated by a hallway. The extension is connected to the existing house by a new doorway on the right side of the landing area. The entire plan is enclosed within a dashed red line.

Scale 1:100



0 1m 2m 3m 4m 5m

NO.	NOTES
1	All dimensions in millimetres unless otherwise stated.
2	Do not scale off drawing. All dimensions to be checked on site by contractor.
3	Drawings to be used for purposes of planning application only.
4	These are not Construction Drawings.
5	The contractor is to set out, check and

SHEET TITLE:

PROPOSED FLOOR PLANS PL003

PROJECT DESCRIPTION:

TWO STOREY SIDE
SINGLE STOREY REAR



DATE:

Nov 2022

SCALE:

1:100

SHEET:

A-3