




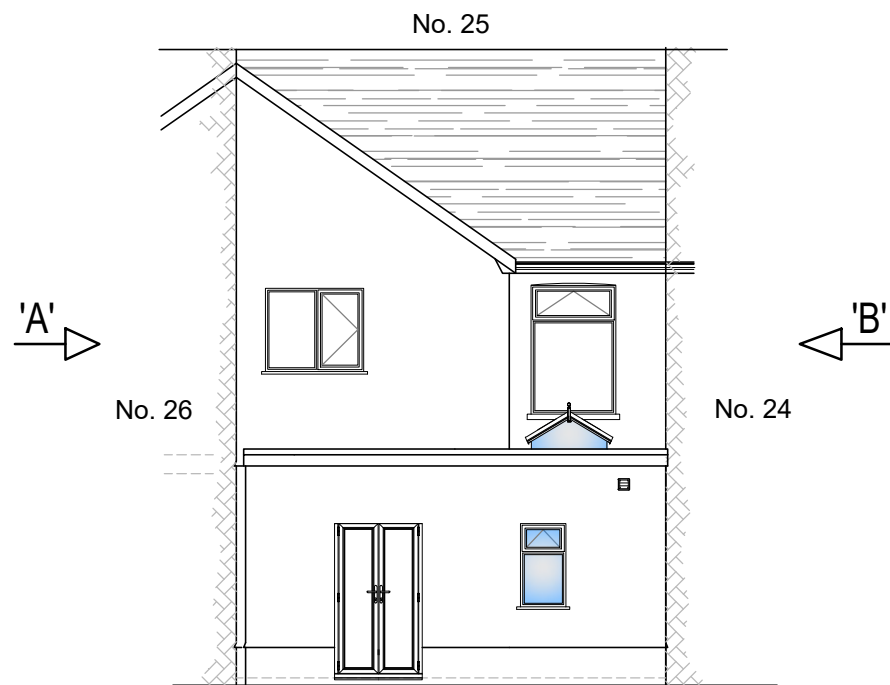


Proposed rear elevation
Scale - 1:100

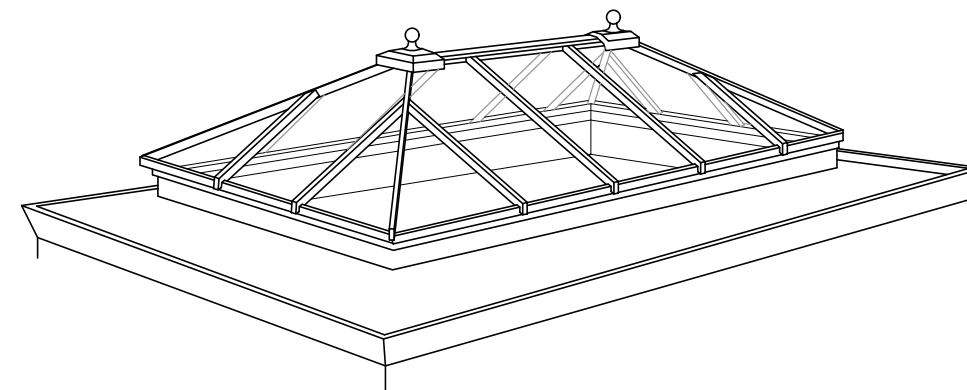

Typical configuration of a lantern roof window
Not to scale

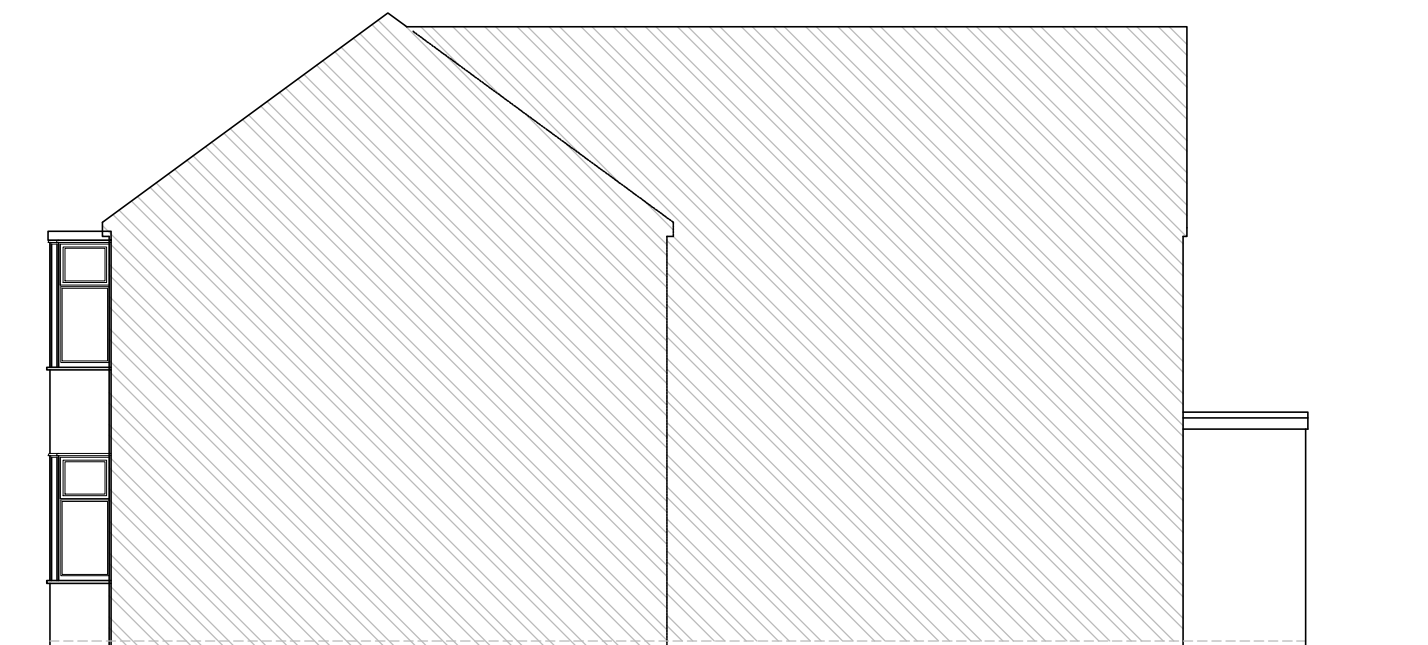

Existing elevation on 'A'
(No changes caused by works)
Scale - 1:100

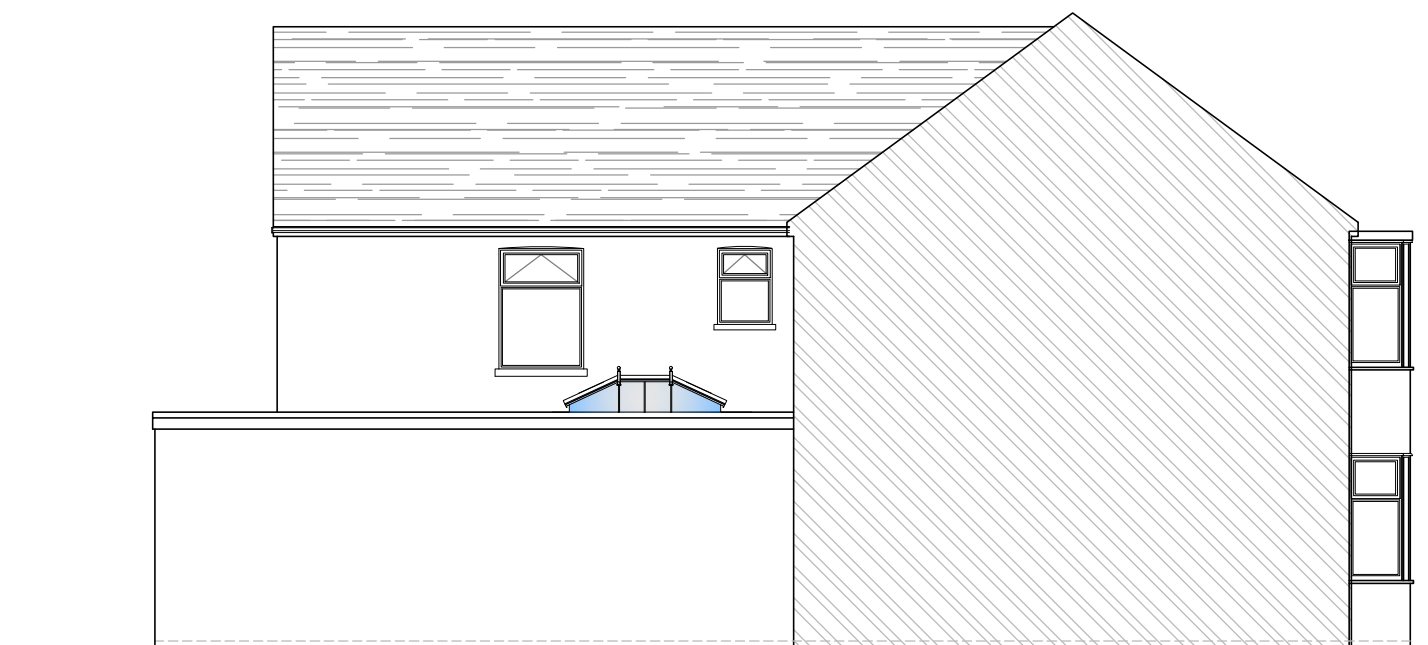

Proposed elevation on 'B'
Scale - 1:100

Notes :

All dimensions are to be site checked and confirmed prior to order and manufacture of components and prior to the commencement of works on site.

Material, workmanship & construction are to conform with current British Standards, Codes of Practice, Agreement Certificates & Manufacturers recommended specifications and are to fully comply with the Building Regulation, related approved documents and legislation.

All services are to be installed in accordance with statutory authority regulations and by-laws.


Safety :

All builder practices are to comply with :

- * The Health & Safety at Work Act (1974)
- * The Management of Health and Safety at Work (1999)
- * The Construction (Health & Safety Welfare) regs. (1996)
- * The Construction (Lifting Operations) regs. (2020)
- * The Construction (Head Protection) regs. (1989)
- * The Construction (Design & Management) regs. (2015)
- * COSHH regs
- * PUWER regs
- * PPE regs
- * Manual Handling regs

Go to www.hse.gov.uk for further information.

WARNING:- THIS MAY BE A REDUCED SIZE PRINT, CHECK SCALE BELOW

 

01		First issue	Nov'22
REV		DESCRIPTION	DATE
Client Mr. J. Owens			
Title Proposed elevations			

Scheme Proposed single storey extension to the side / rear at George Street, Port Talbot, SA13 1ES		
Scale (A3) As shown	Drawing No. RW-002	Issue 01