





Reproduced from an Ordnance Survey map with the permission of the
Controller of Her Majesty's Stationary Office.
©Crown Copyright. All rights reserved.

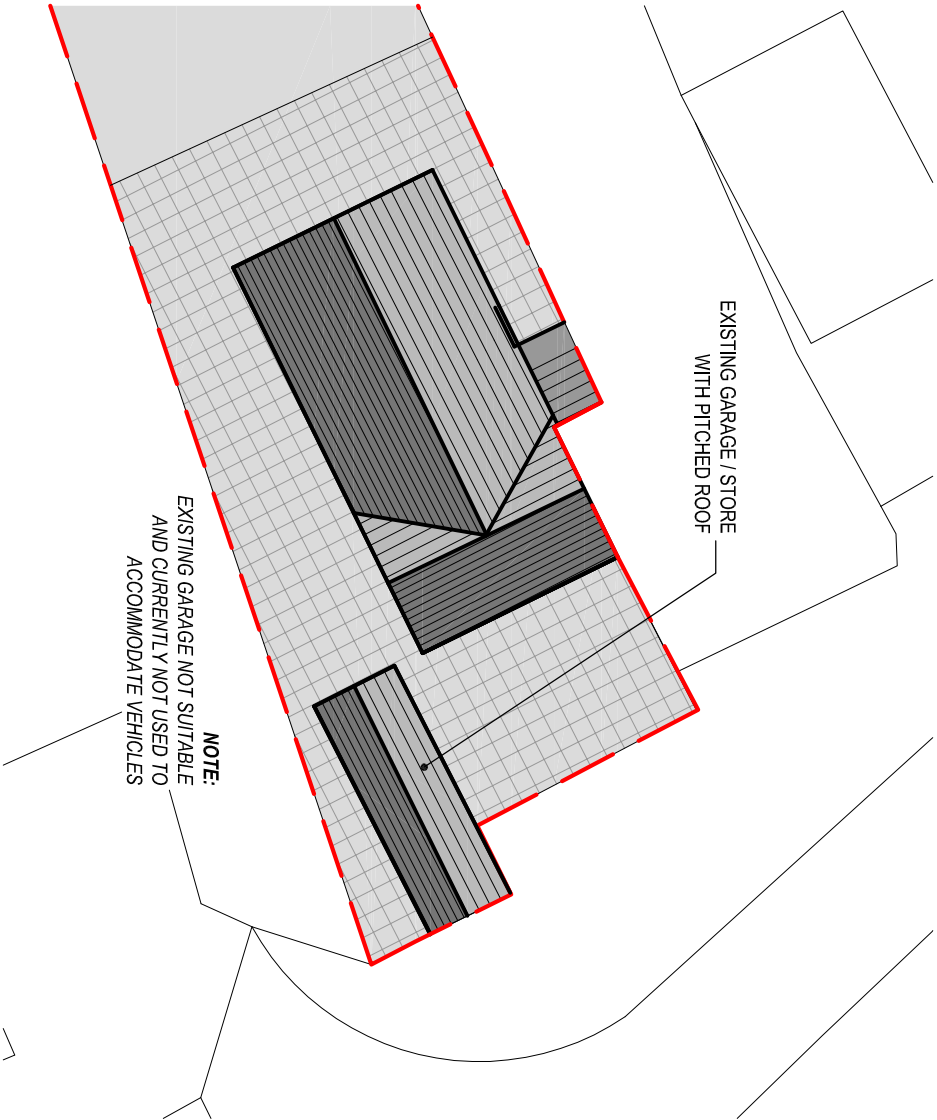

EXISTING SITE PLAN
Scale 1:250



Reproduced from an Ordnance Survey map with the permission of the
Controller of Her Majesty's Stationary Office.
©Crown Copyright. All rights reserved.

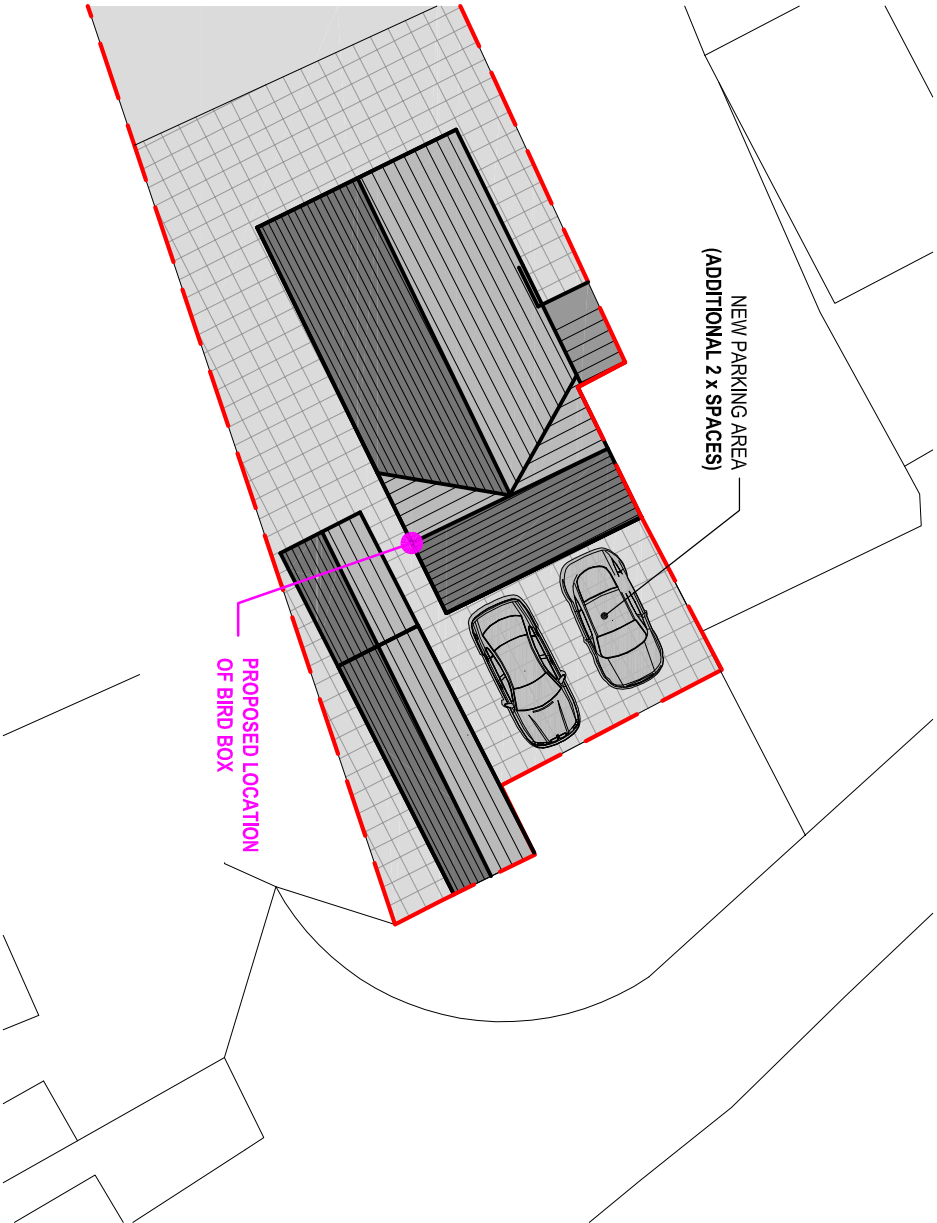

PROPOSED SITE PLAN
Scale 1:250

Client:

Mr. Mrs Williams
17 Banwen Place
Lower Bynnaman
Neath Port Talbot

Project Title:

PROPOSED
GARAGE EXTENSION

General Notes:

1. Do not scale from this drawing, take figured dimensions only.
2. Dimensions are in millimetres unless otherwise stated.

Drawing Issues:

PLANNING

Drawing Title:

EXISTING & PROPOSED SITE PLANS

Drawing No:	002	Revision:	A
Date:	29-04-2022	Revised:	23-11-2022
Scales:	1:250	Paper Size:	A3



Cwm Planning & Design Ltd.
(architectural and Draughting Services)