


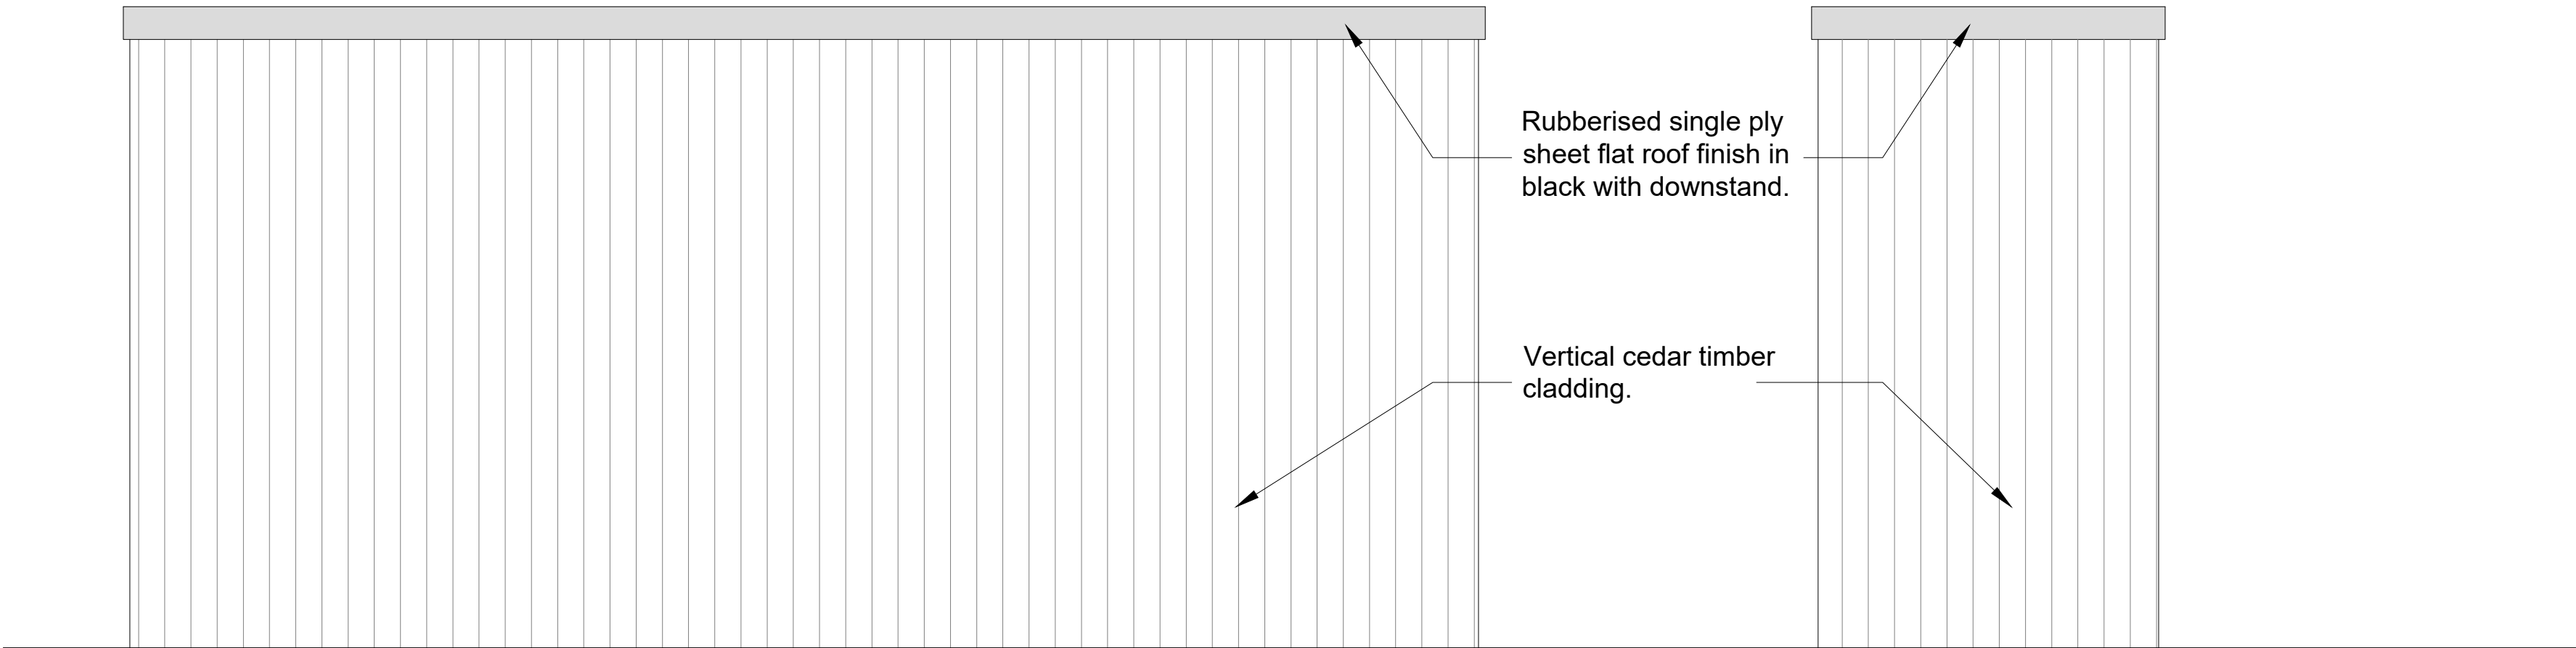


PROPOSED REAR ELEVATION

scale 1:20 @ A2

PROPOSED SIDE ELEVATION

scale 1:20 @ A2

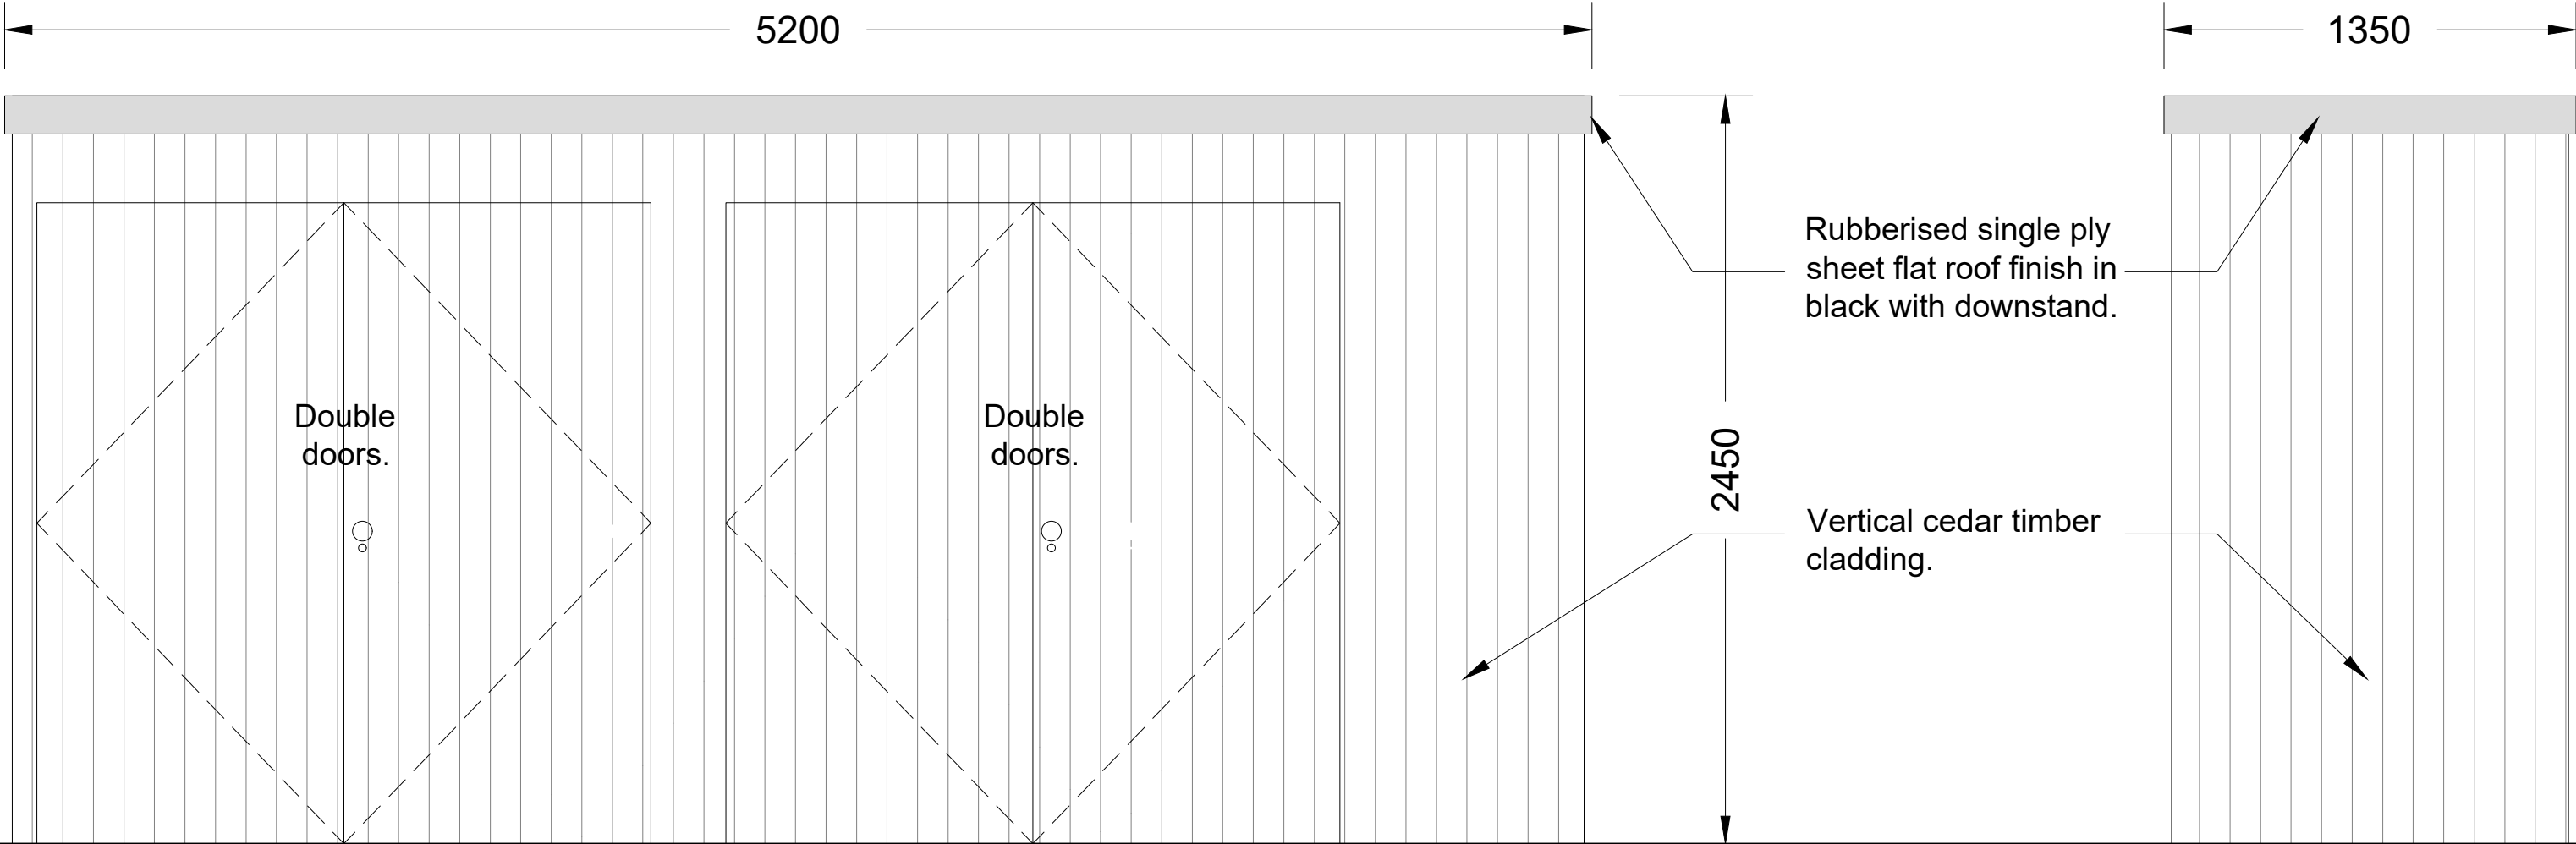


PROPOSED FRONT ELEVATION

scale 1:20 @ A2

PROPOSED SIDE ELEVATION

scale 1:20 @ A2

 


PROPOSED ROOF PLAN

scale 1:20 @ A2

JOB: Forest Lodge - plot 36		CLIENT: Simon Holiday	
ADDRESS: Forest Lodge Lane, Forest Lodge, Port Talbot.			
TITLE: PROPOSED SERVICES UNIT			
SYSTEM No: A-G/1309-20/CAD	DATE: 21.11.22	DRW-No.	Rev
JOB No: 1309-20	Checked by:	05	/
SCALES: A2@1:20	DRAWN BY: M.Bailey		

REVISIONS DESCRIPTION:

ALL DIMENSIONS TO BE CHECKED ON SITE. Contractor to check and verify all building and site dimensions. The contractor is to comply in all respects with the current Building Regulations whether specifically stated on this drawing or not. This drawing must be read and checked against any other specialist drawing provided.

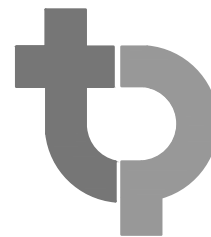

Thomas Parry Design Partnership
The Old Sketty Coach House,
21 Gower Road, Sketty
Swansea, SA2 9BX

t: 01792 290755

e: design@thomasperry.co.uk

w: www.thomasperry.co.uk

© COPYRIGHT THOMAS PARRY DESIGN PARTNERSHIP