




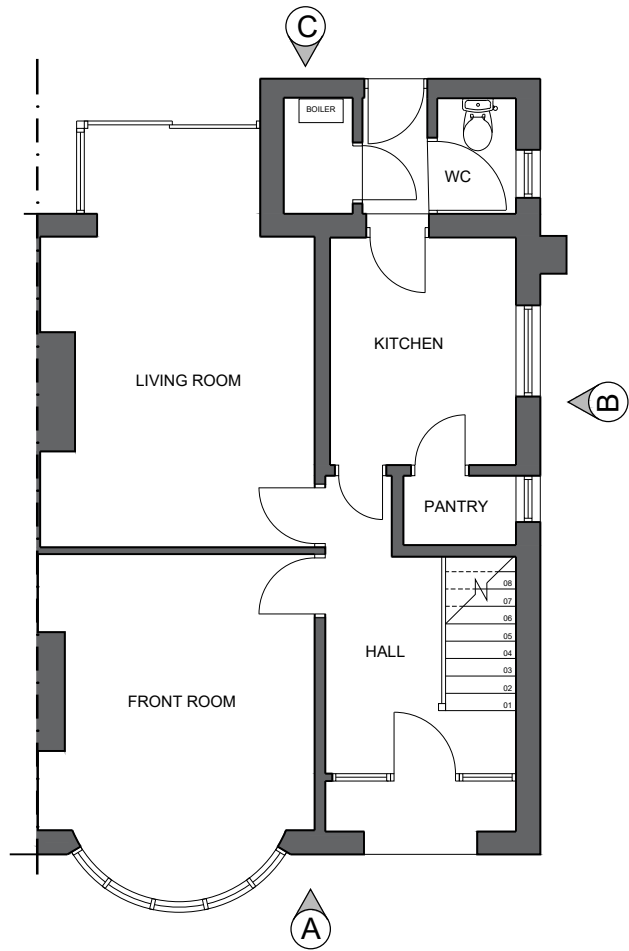

Existing Ground Floor

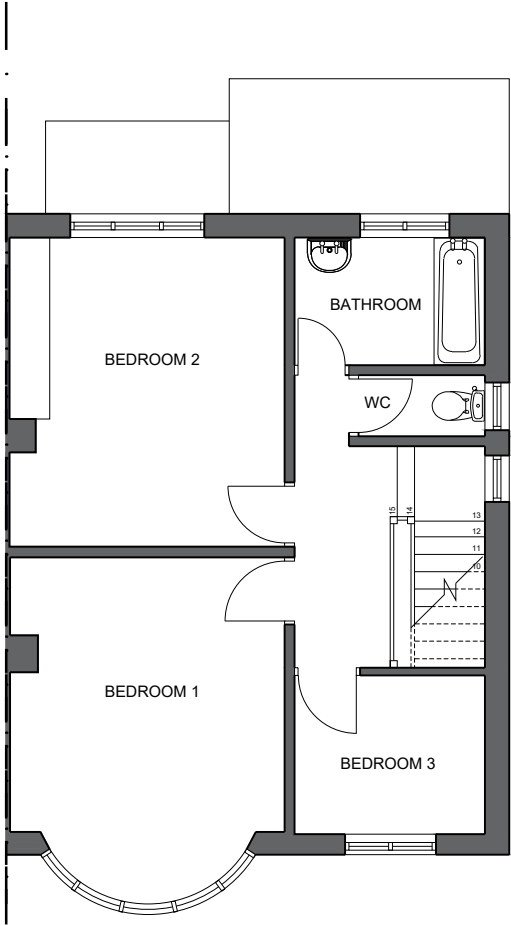

Existing First Floor

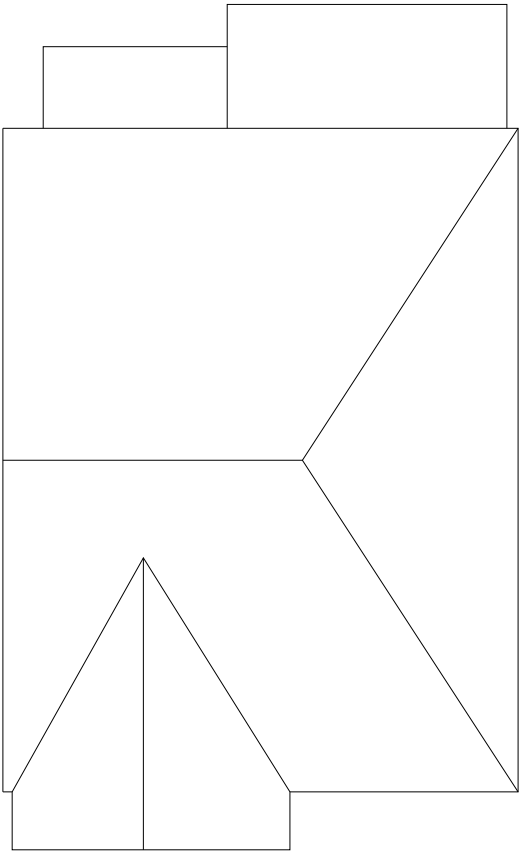

Existing Roof Plan

NOTES:


THIS DRAWING, ITS CONTENTS AND THE BUILDING WORKS DEPICTED ARE COPYRIGHT OF THE ARCHITECT'S AND MAY NOT BE REPRODUCED UNLESS WRITTEN PERMISSION HAS BEEN GRANTED BY JRC ARCHITECTS LIMITED.

THIS DRAWING IS TO BE READ IN CONJUNCTION WITH ALL OTHER PROJECT DRAWINGS.

ONLY DECLARED DIMENSIONS ON THIS DRAWING ARE TO BE USED.
DO NOT SCALE OFF DRAWING.
IF IN DOUBT PLEASE ASK.



Existing Elevation A

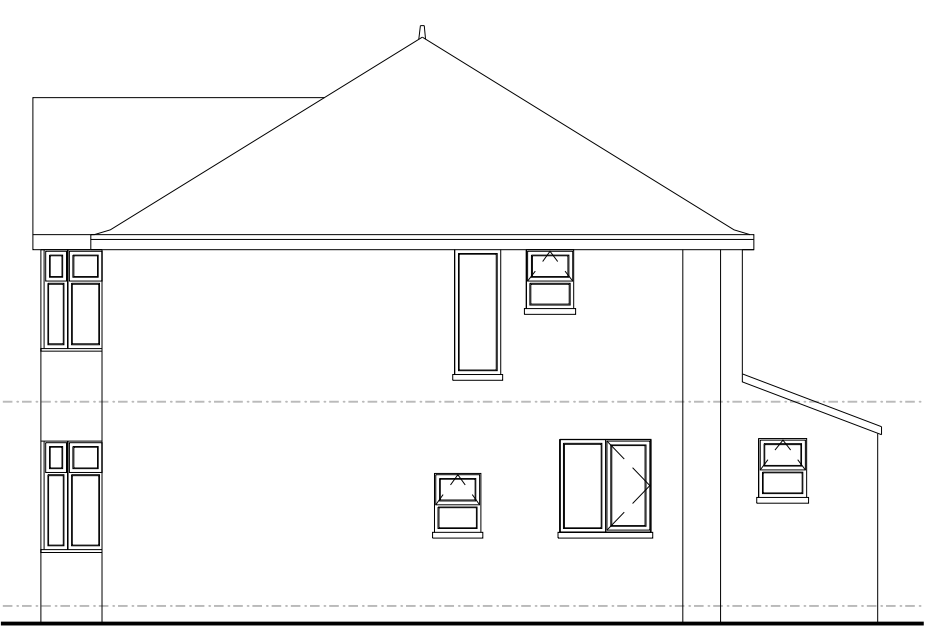

Existing Elevation B



Existing Elevation C

PROJECT
Mr & Mrs Evans
Proposed Extension
3 Henfaes Road
Tonna
Neath SA11 3DX

JRC
ARCHITECTS
E HANNAH@JRCARCHITECTS.CO.UK
M 07814 784 716

DRAWING TITLE
Existing Plans & Elevations

DATE Sept 2018	SCALE 1:100 @ A3	DRAWN BY HC
JOB REFERENCE 3HR	DRAWING NUMBER PL.03	REV. B