
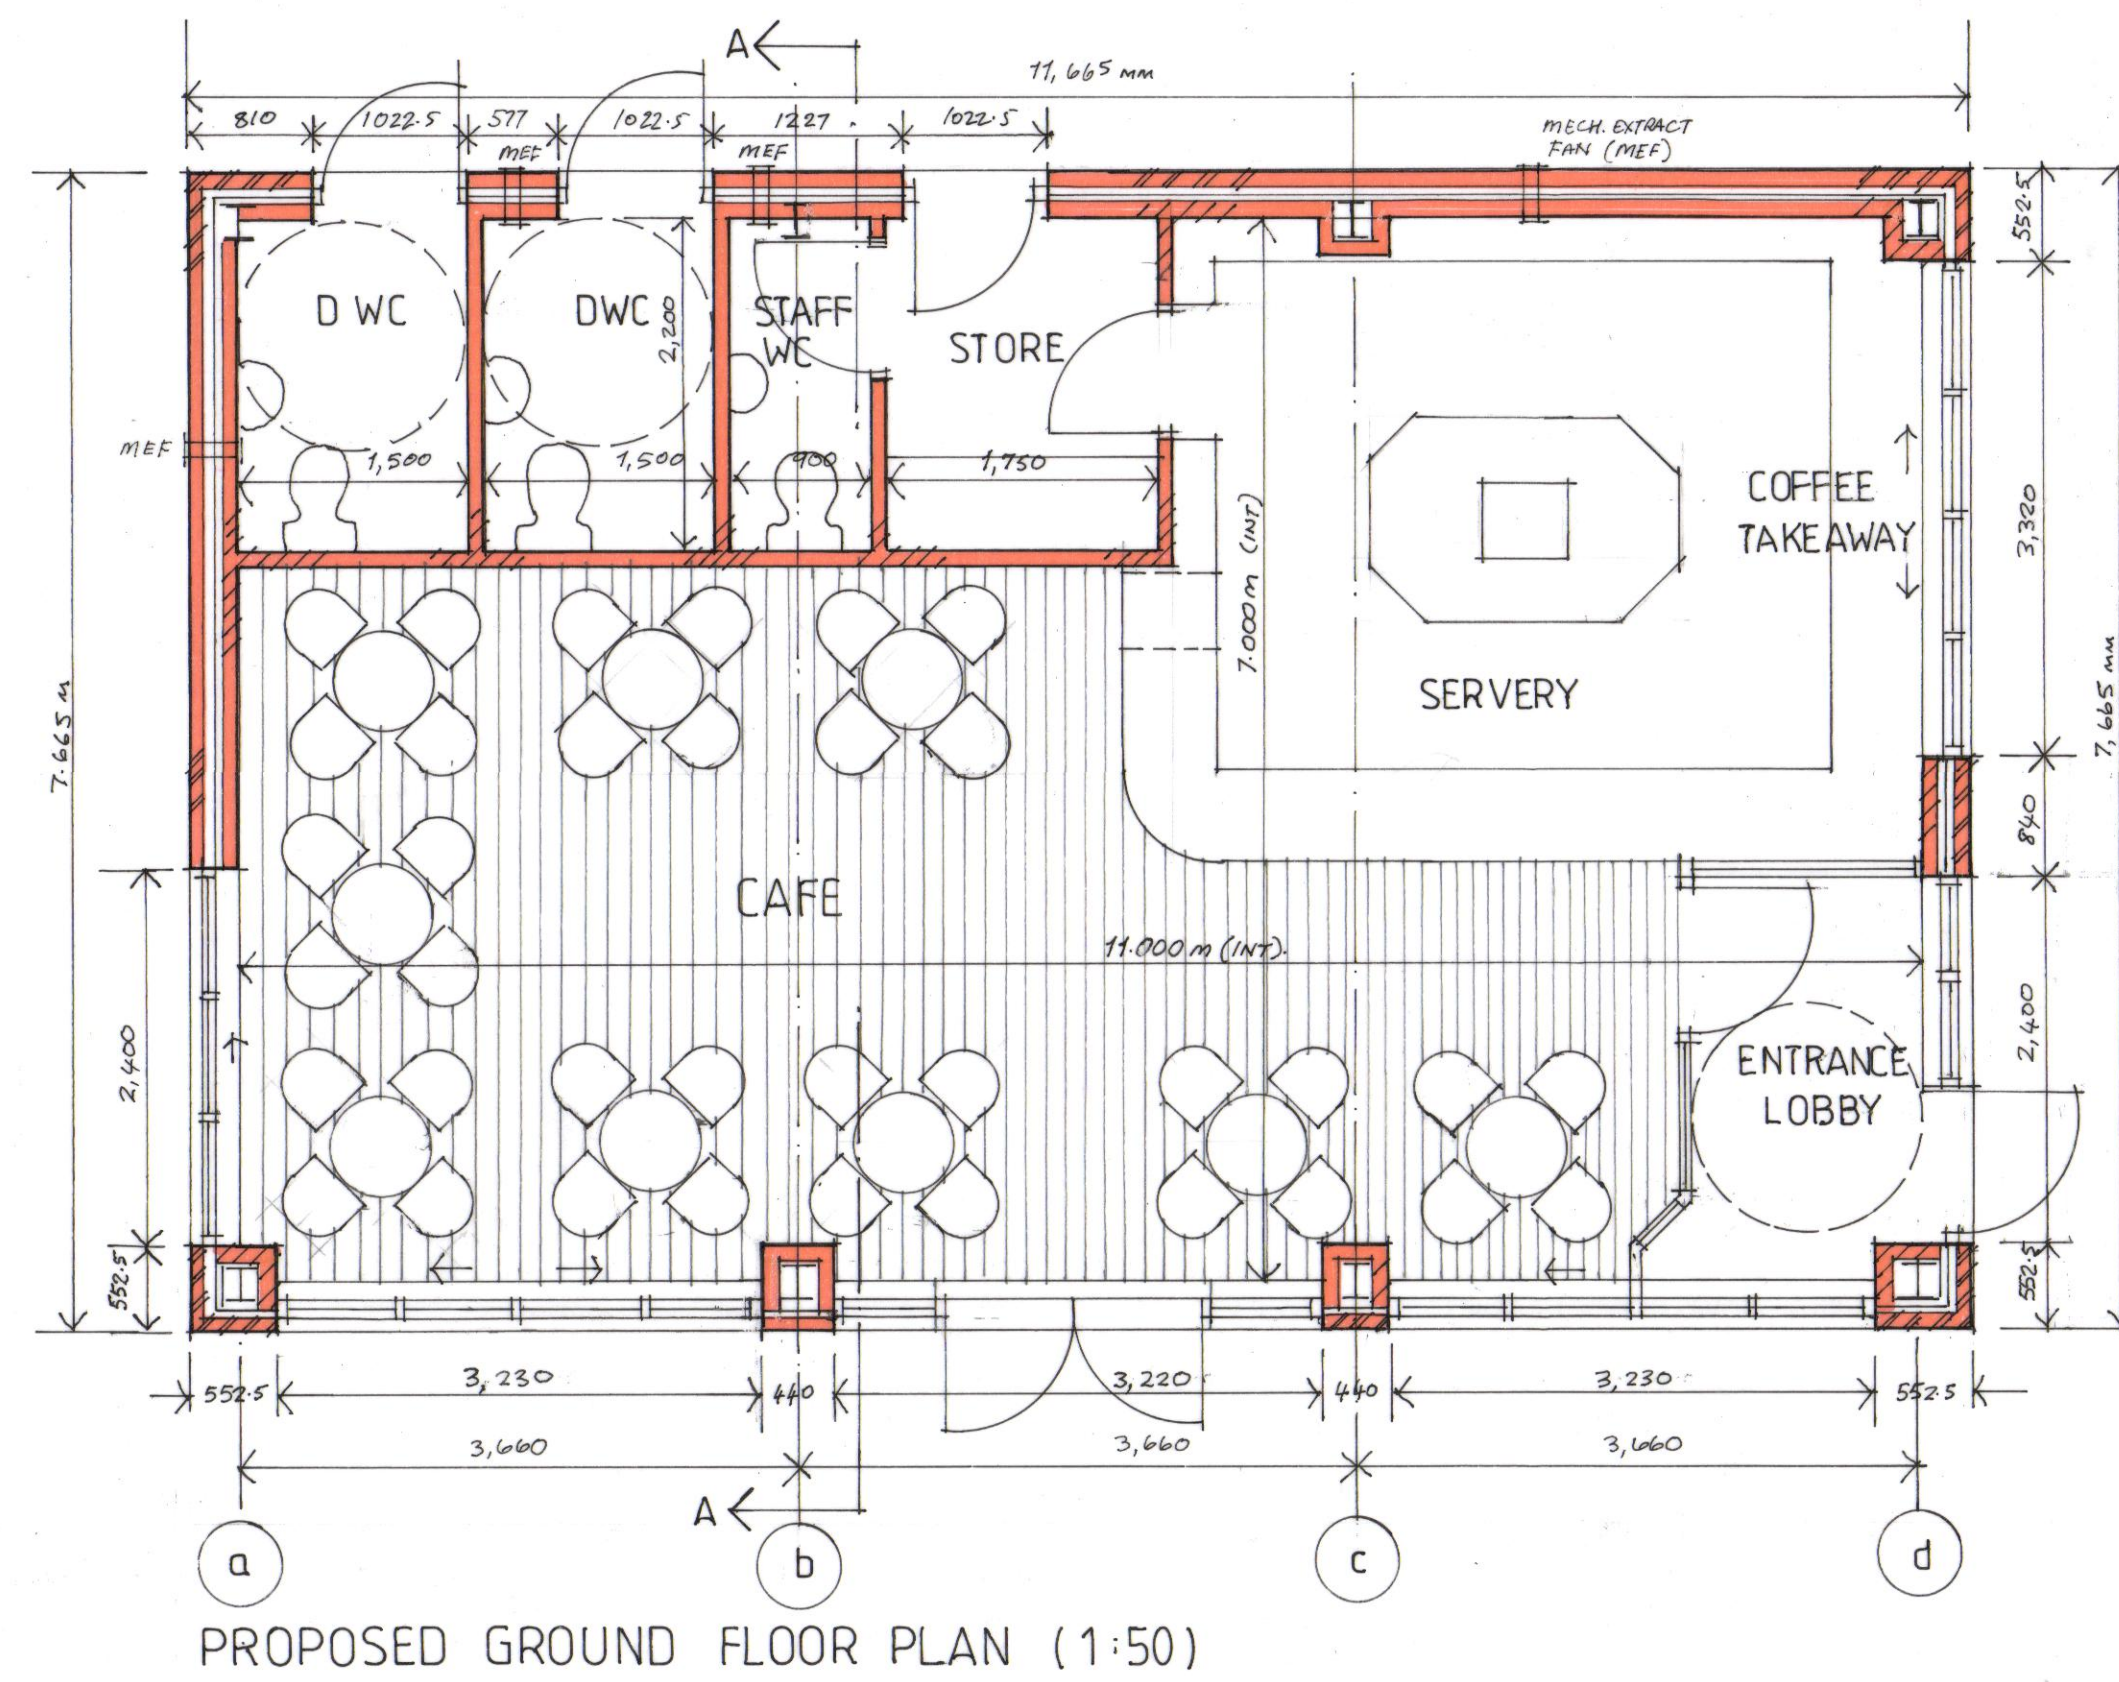
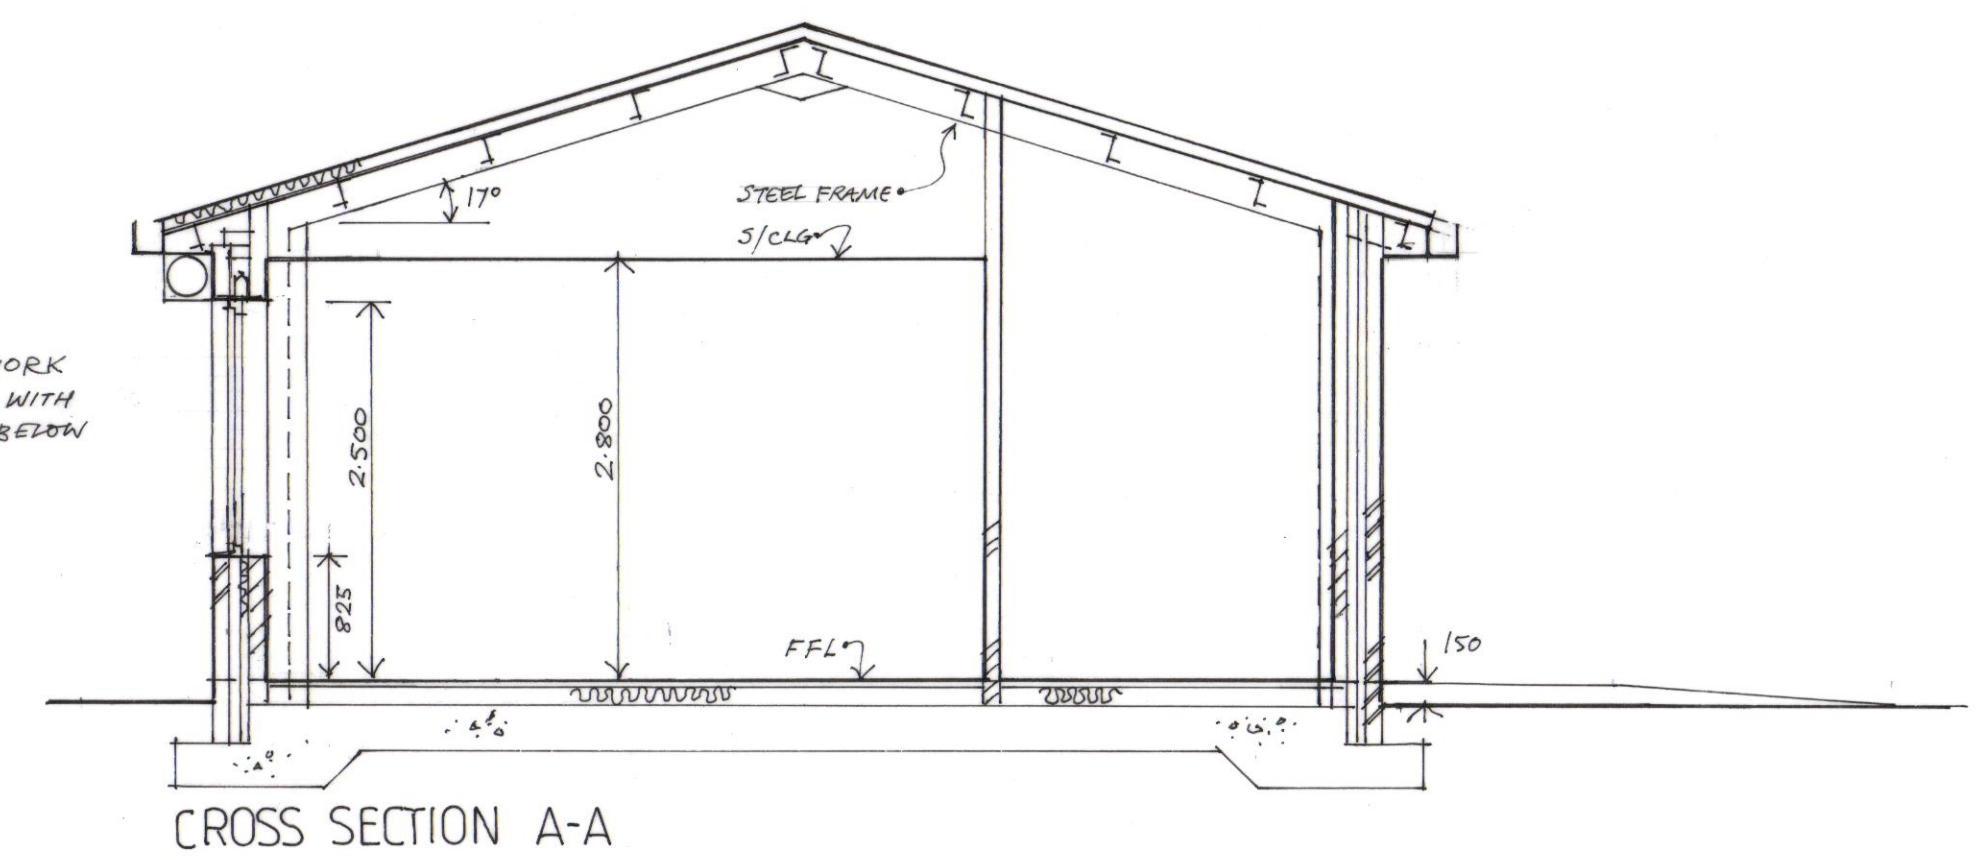


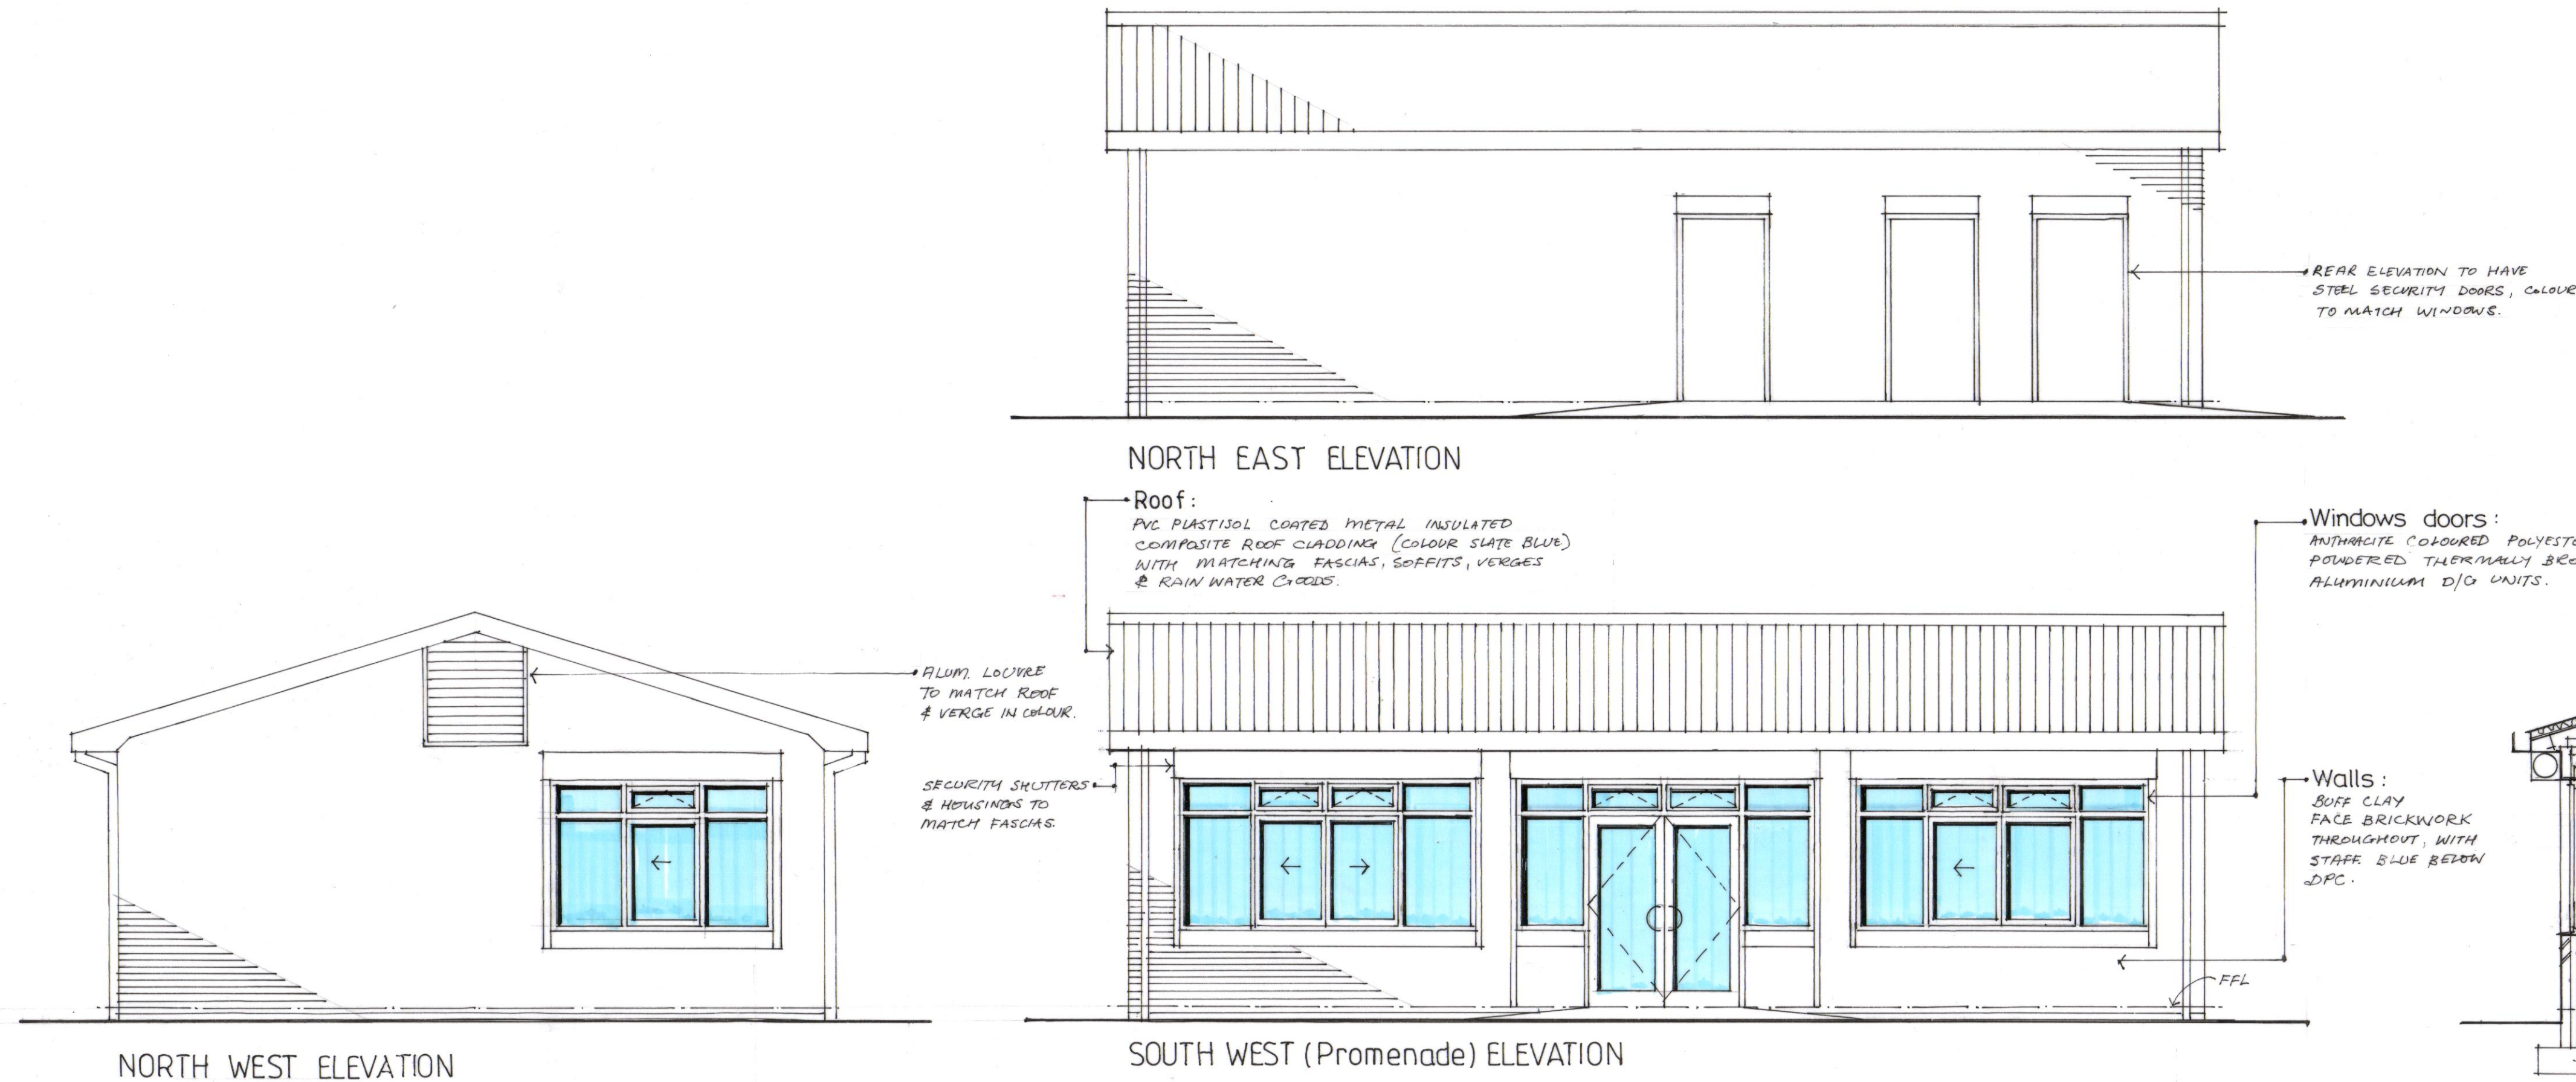

client: La Memo		
Kevyn Davies Chartered Architect		
pebble projects		
project: Proposed Cafe, Aberafan Beach.		
drawing title: Floor Plan, Elevations and Section.		
drawn: KD	chkd:	date: 18.11.2022
scale: 1:50		
drawing no. A. 20.		rev.