



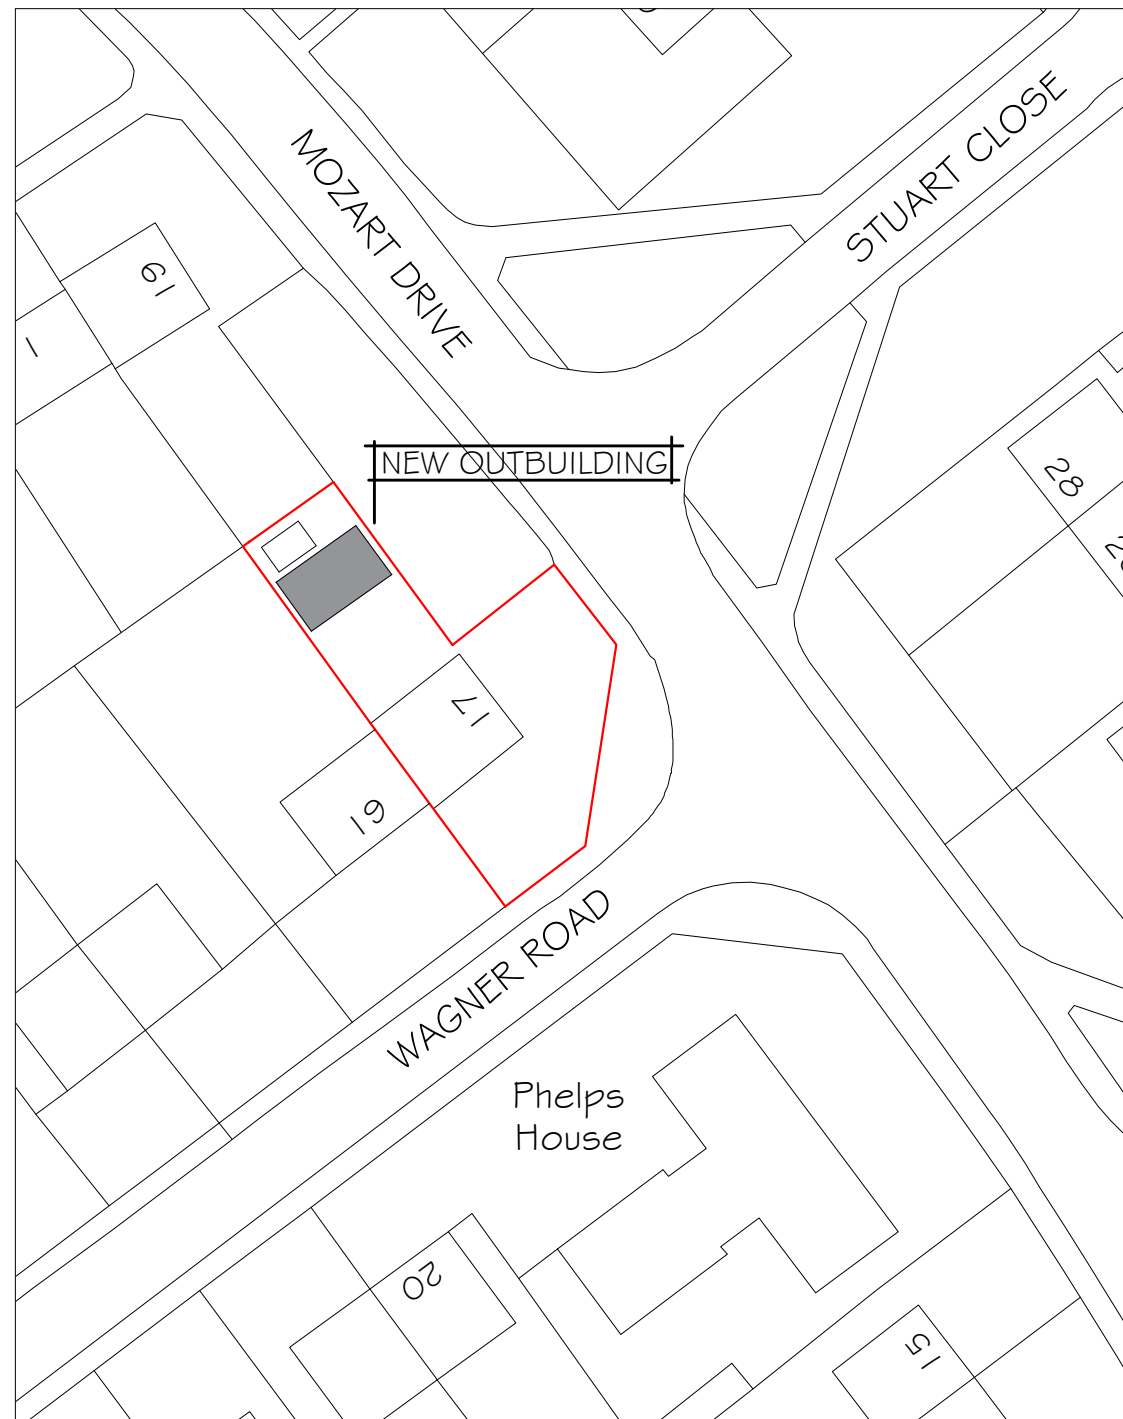

BLOCK PLAN 1:500

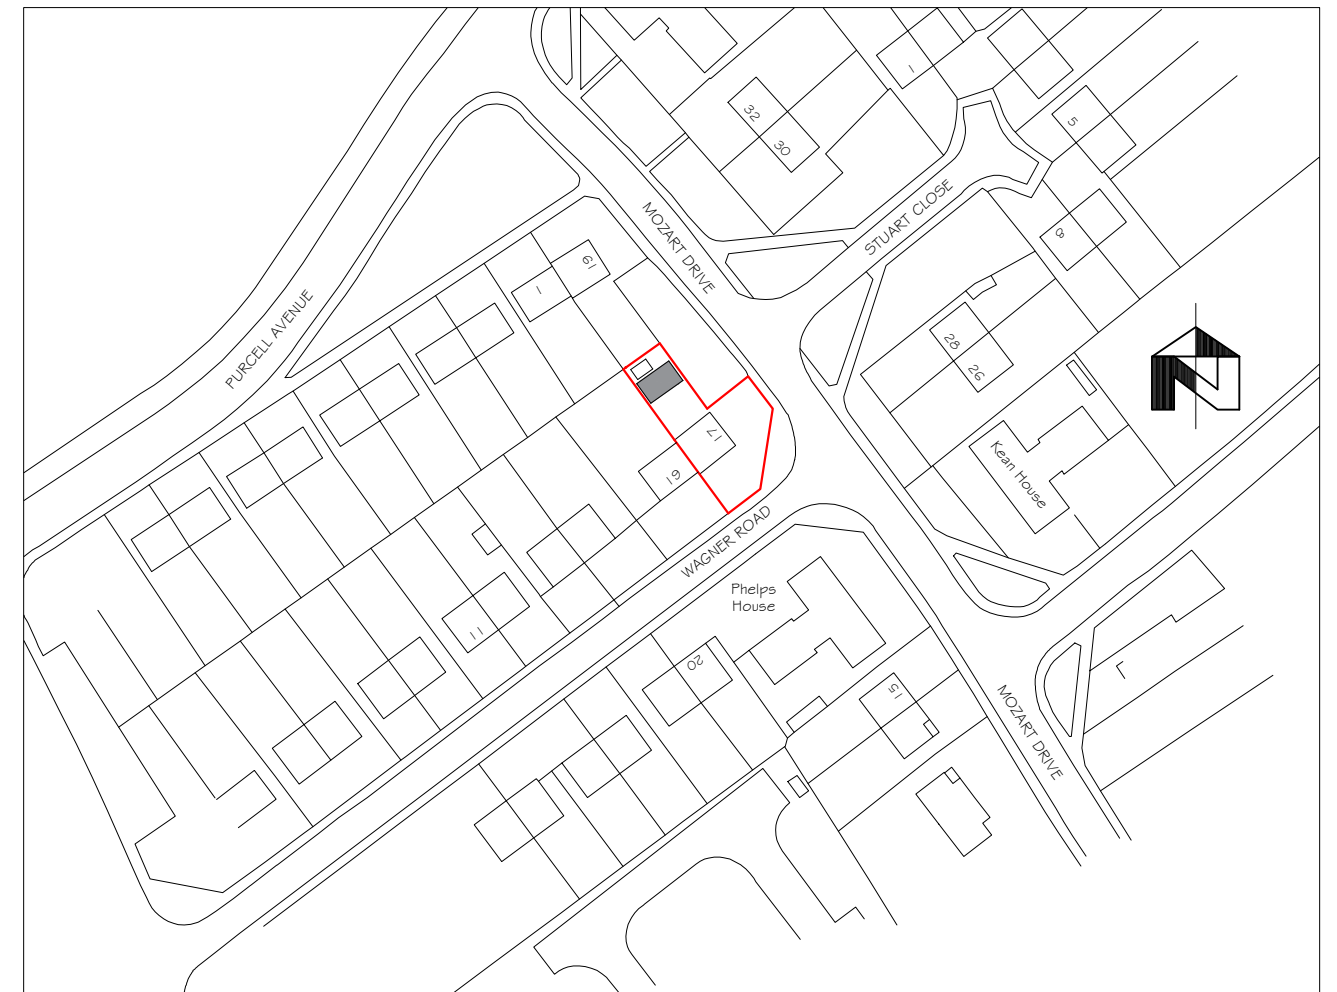

LOCATION PLAN 1:1250

project title		
detached garden outbuilding 17 Mozart Drive Sandfields Port Talbot		
drawing title		
site plan and location plan		
drawing No		
17 MD - 01		
date	scale	noted
January 2021		