



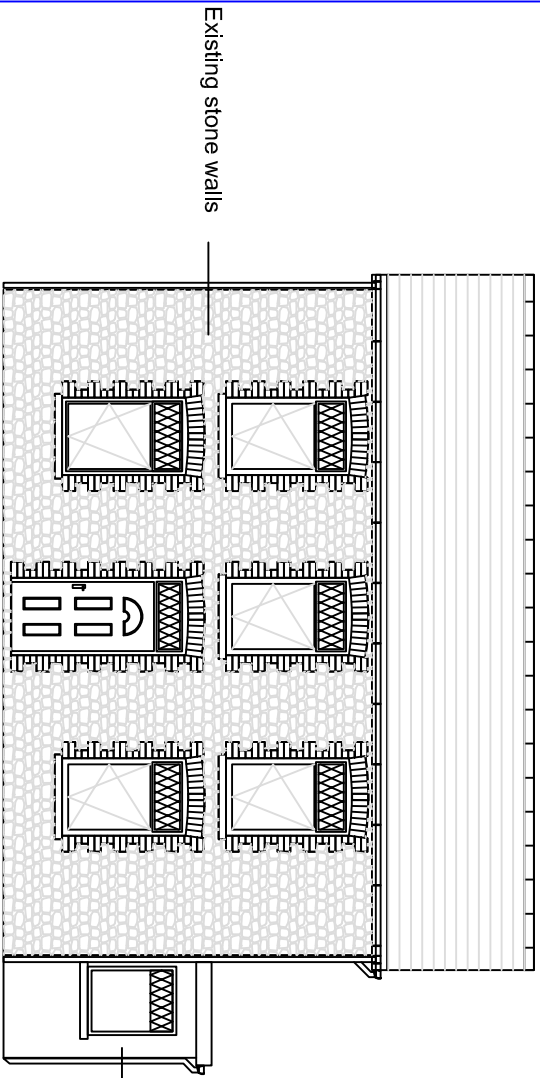

Proposed new pitched roof over office

Proposed render to match existing


Existing rendered walls

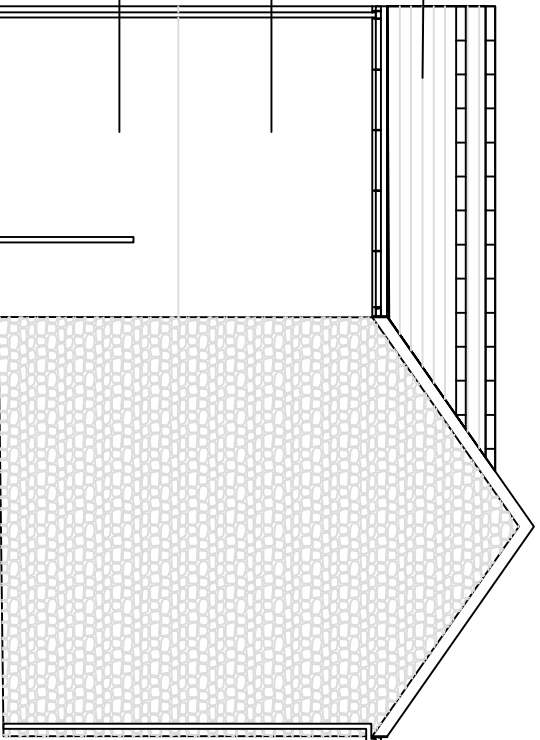

Additional notes:
Existing pitched roofs to remain
Pitch roof finishes to match existing.
Fascia and rain water goods to be white Upvc to match existing.
Windows to match existing.
New render to match existing.

Proposed North West Elevation

Proposed North East Elevation

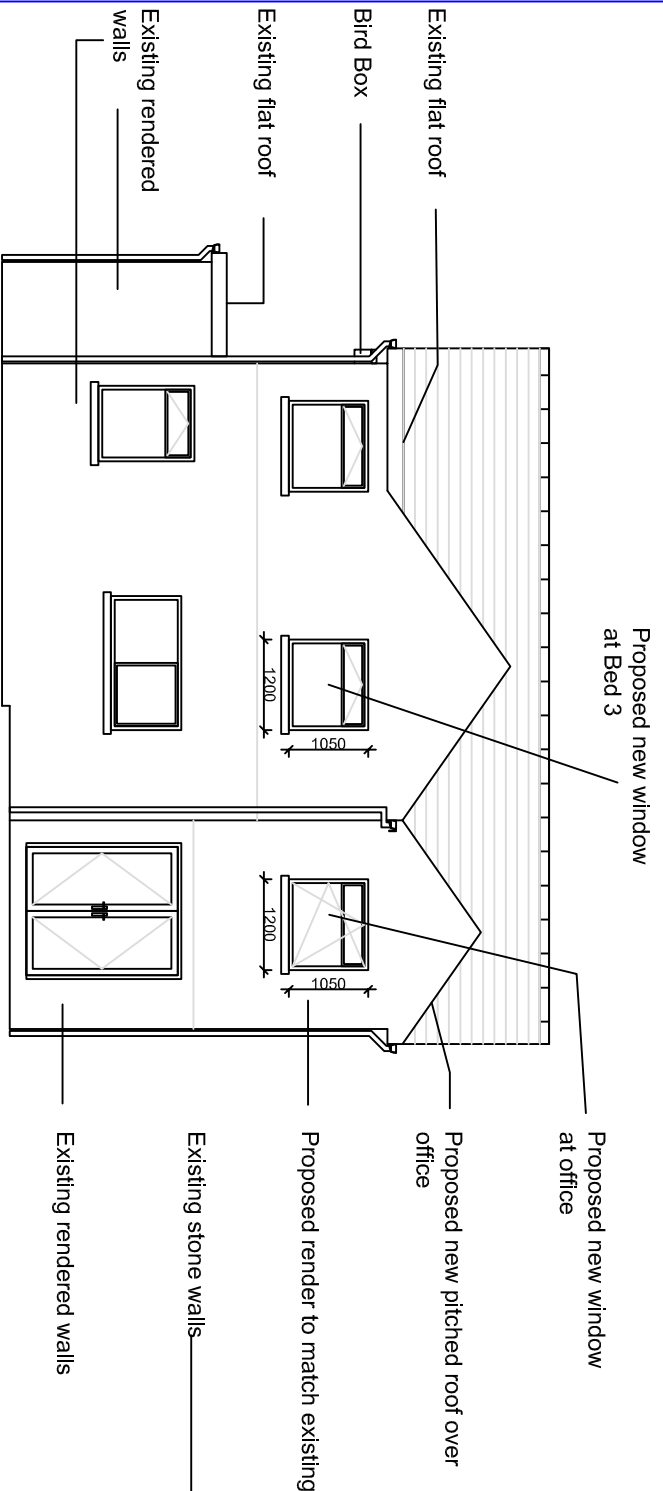

Proposed new window at Bed 3


Proposed new window at office

Proposed new pitched roof over office

Proposed render to match existing

Existing stone walls

Existing rendered walls

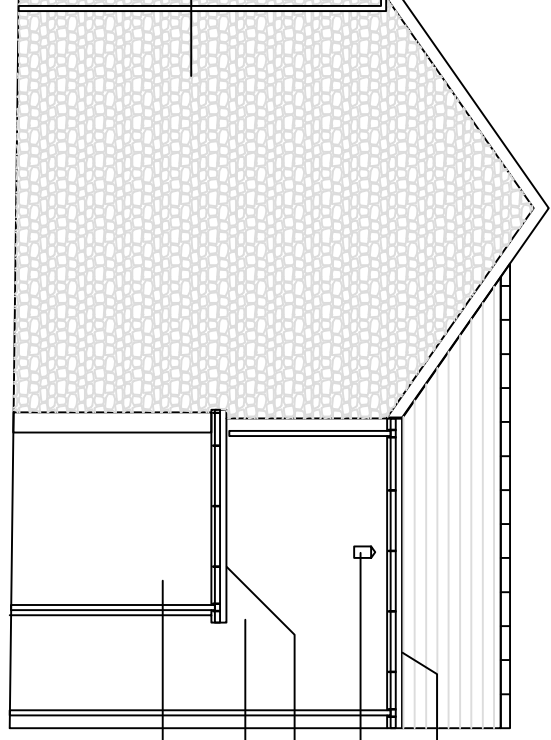

Existing flat roofs


Bird Box

Existing flat roofs

Existing rendered walls

Proposed South East Elevation

Proposed South West Elevation

 

See specification notes for further details. If further information is required, please contact the designer. For ordering or manufacture, all dimensions should be checked with contractor or on site.

Client:
Mr Aaron Maxwell
9 Brecon Road
Pontardawe
Swansea
SA8 4PA

Site:
9 Brecon Road
Pontardawe
Swansea
SA8 4PA

Job title:
Rear First Floor Extension

job No:
C475

Drawing No:
C47/2022/500

Scale:
1:100

Paper Size:
A3

Revision No:
B

Date:
28/09/2022

Draw by:

Revision A 31/10/2022 Flat roof over office changed to pitched
Revision B 31/10/2022 Bird Box added to South West Elevation