




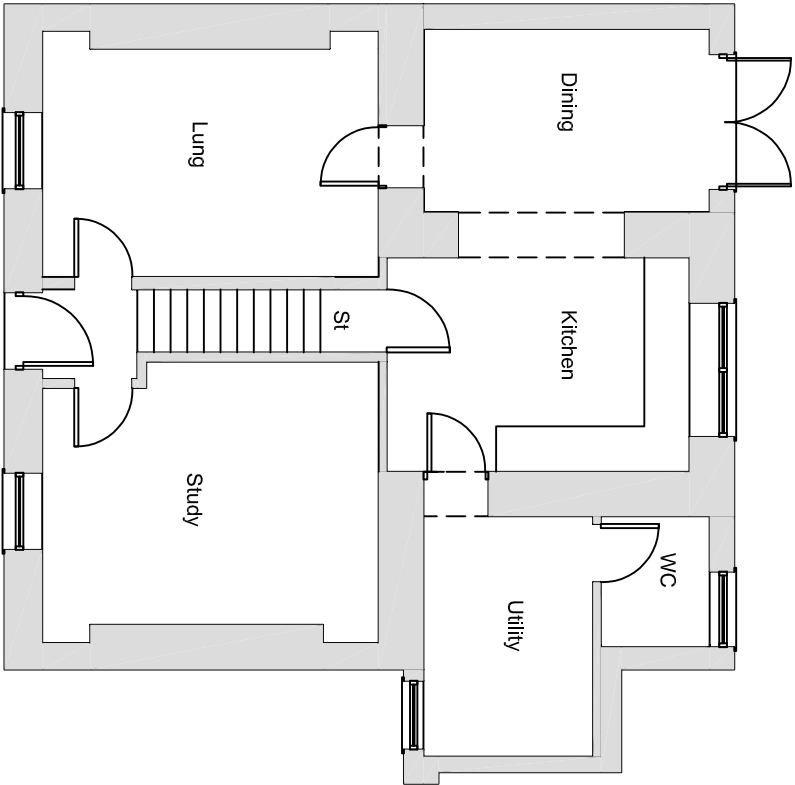


Proposed Ground Floor Plan

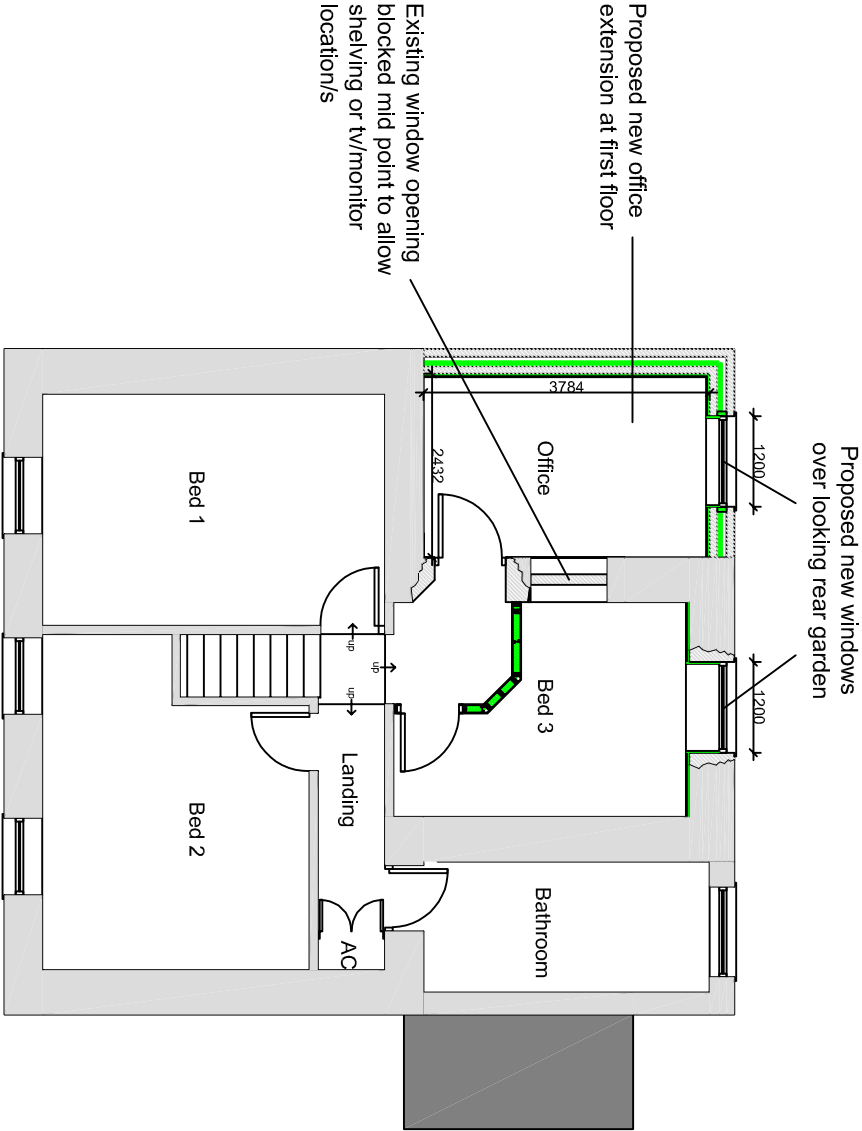

Proposed First Floor Plan

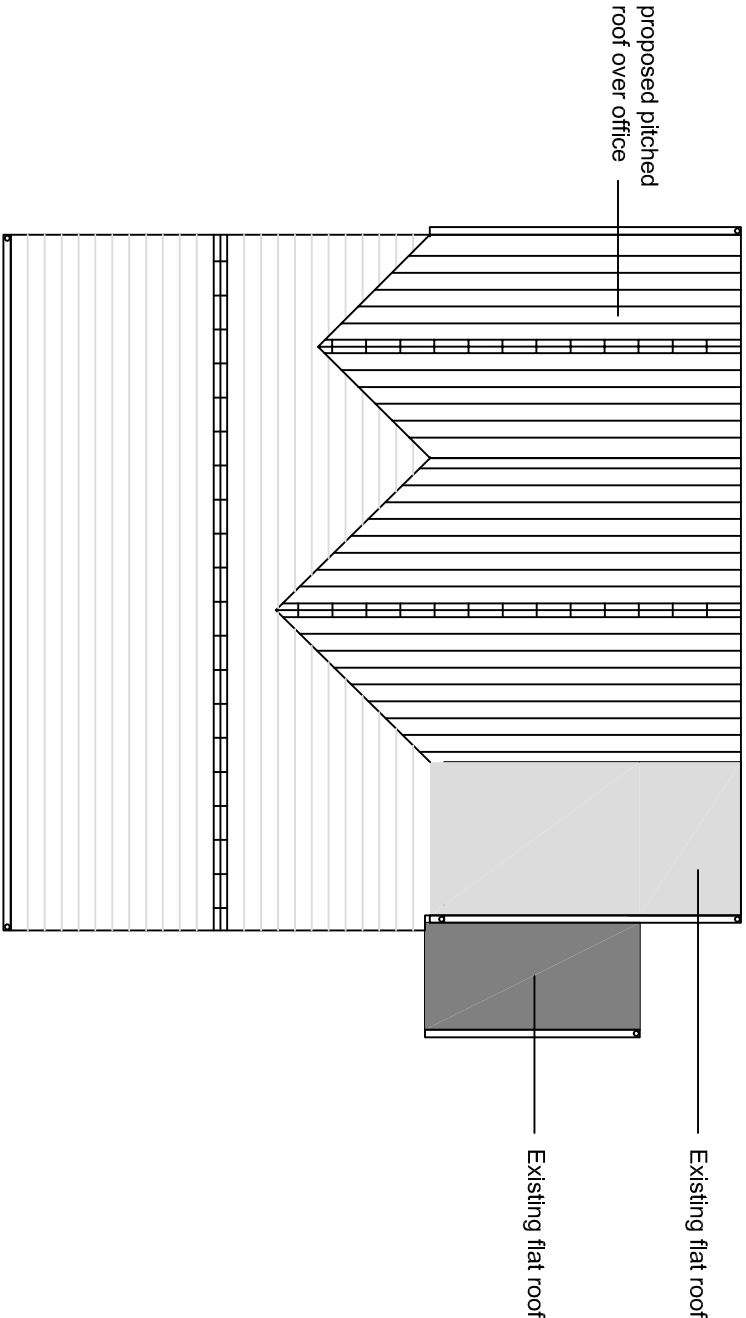

Proposed Roof Plan

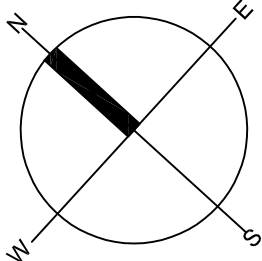

Revision A 31/10/2022... Flat roof over office changed to pitched



See specification notes for further details. If further information is required, please contact the designer. For ordering or manufacture, all dimensions should be checked with contractor or on site.

Client: Mr Aaron Maxwell
9 Brecon Road
Pontardawe
Swansea
SA8 4PA

Site: 9 Brecon Road
Pontardawe
Swansea
SA8 4PA

Job title: Rear First Floor Extension
Drawing title: Proposed Plans

Job No: C475
Scale: 1:100
Date: 28/09/2022

Drawing No: C47/2022/600
Paper Size: A3

Revision No: A
Draw by: