

Product colour

Roof type

Glass Type


Tile colour

Handle colour:


Electrics

Plumbing


Site Conditions

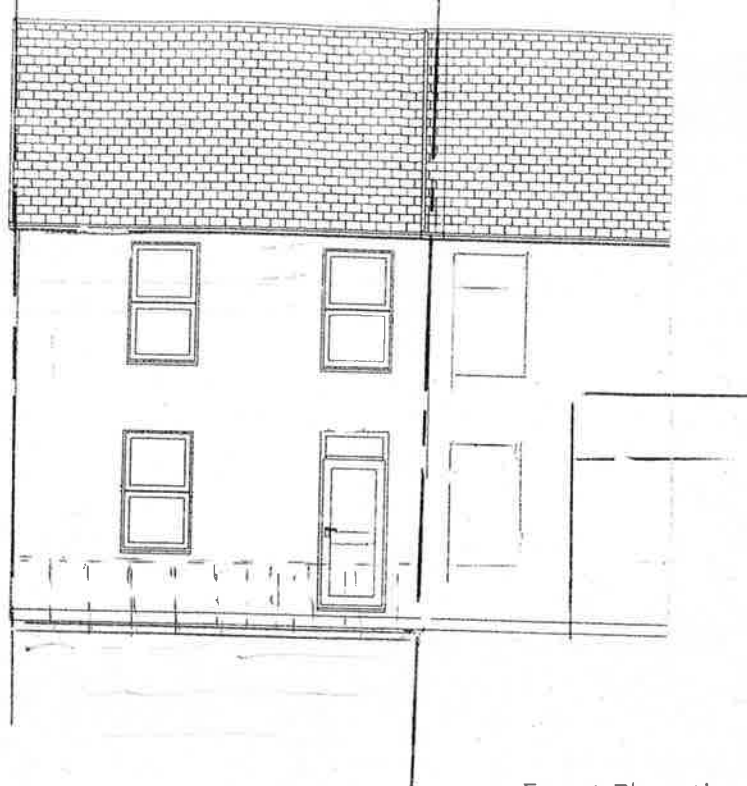


Front Elevation *Existing*

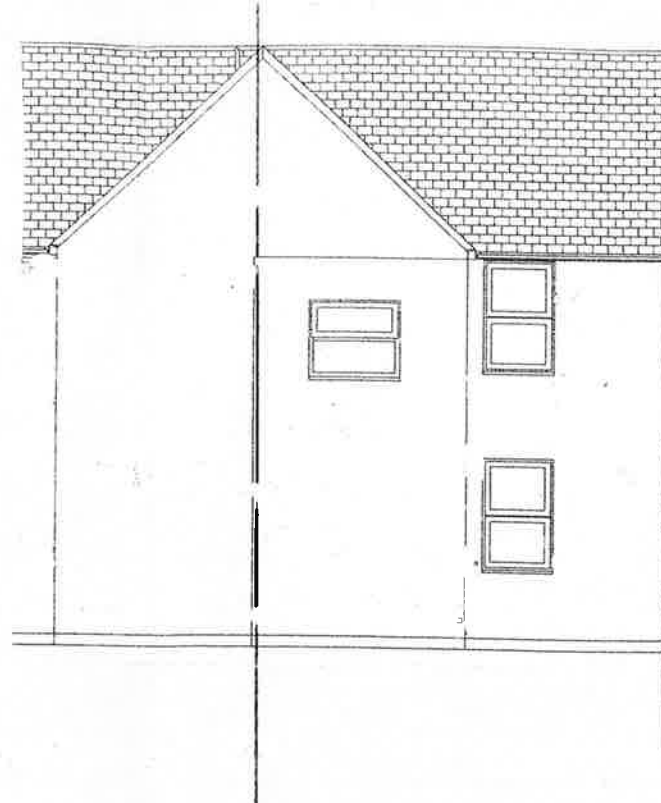

Rear Elevation *Existing*

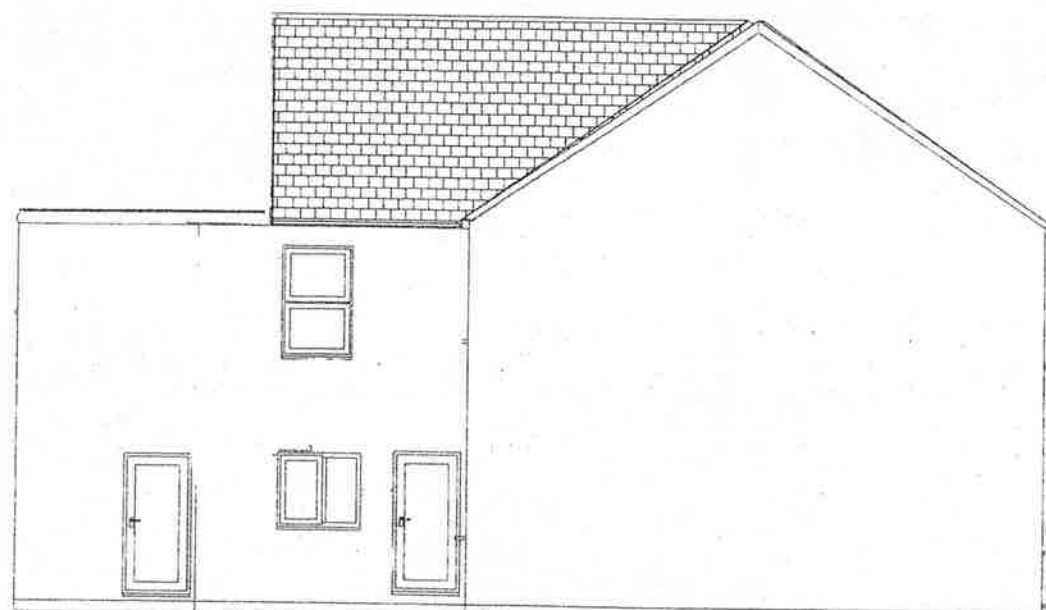

Side Elevations *Existing*

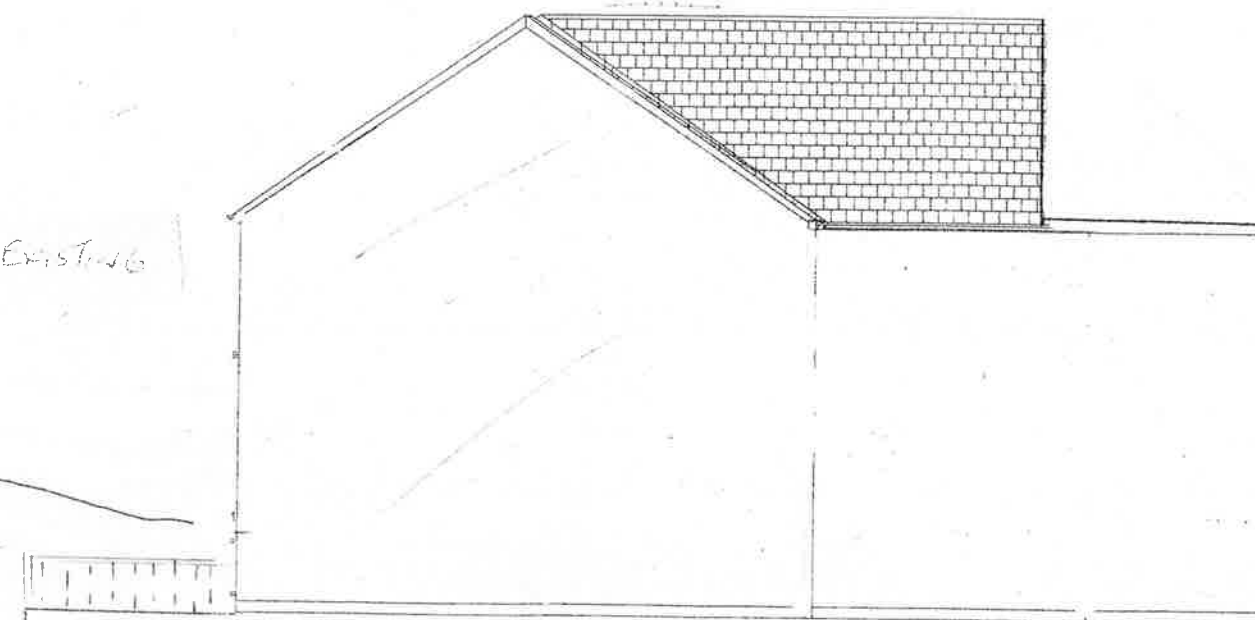

securahome
installing windows since 1994

I agree to the designs above:

On Behalf of Securahome

Name:

Mr and Mrs Glastonbury

Address

14 Newall Road Skewen
Swansea

SA10 6ST

Scale: 1:100

Drawn by: N Hocking

Date:

09 22

Revision 1