




### FRONT ELEVATION

1 : 200

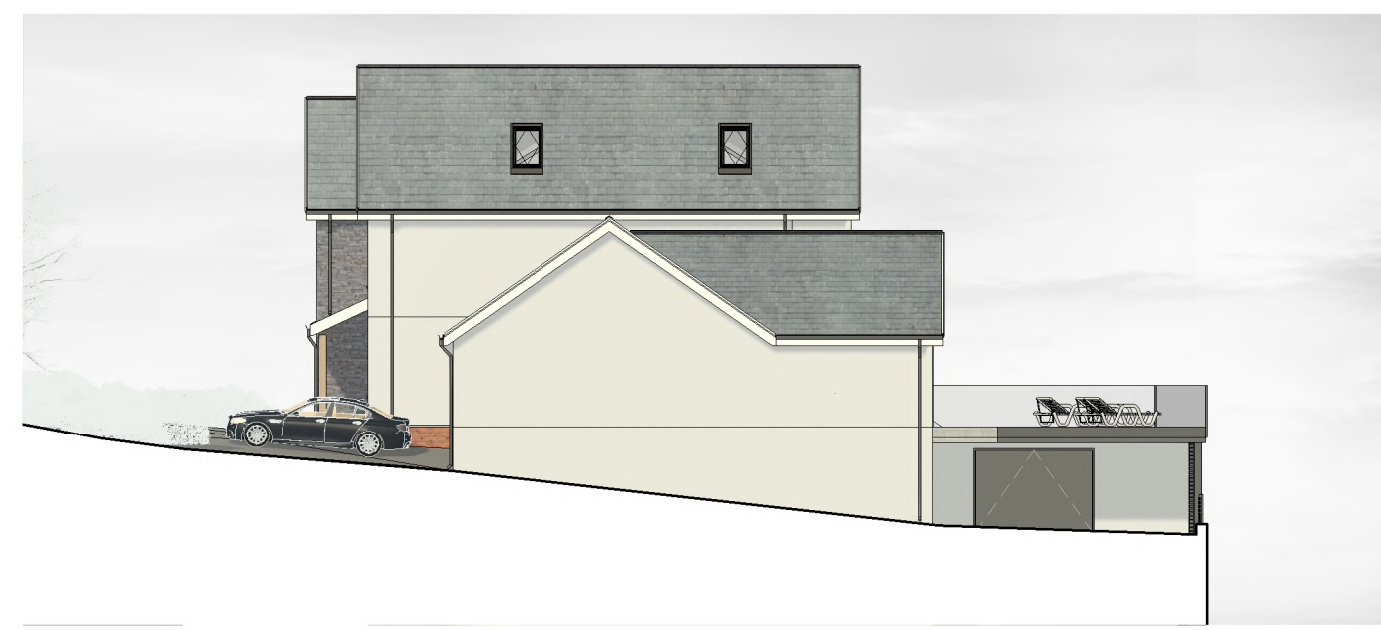


### RIGHT ELEVATION

1 : 200




## REAR ELEVATION

1 : 200

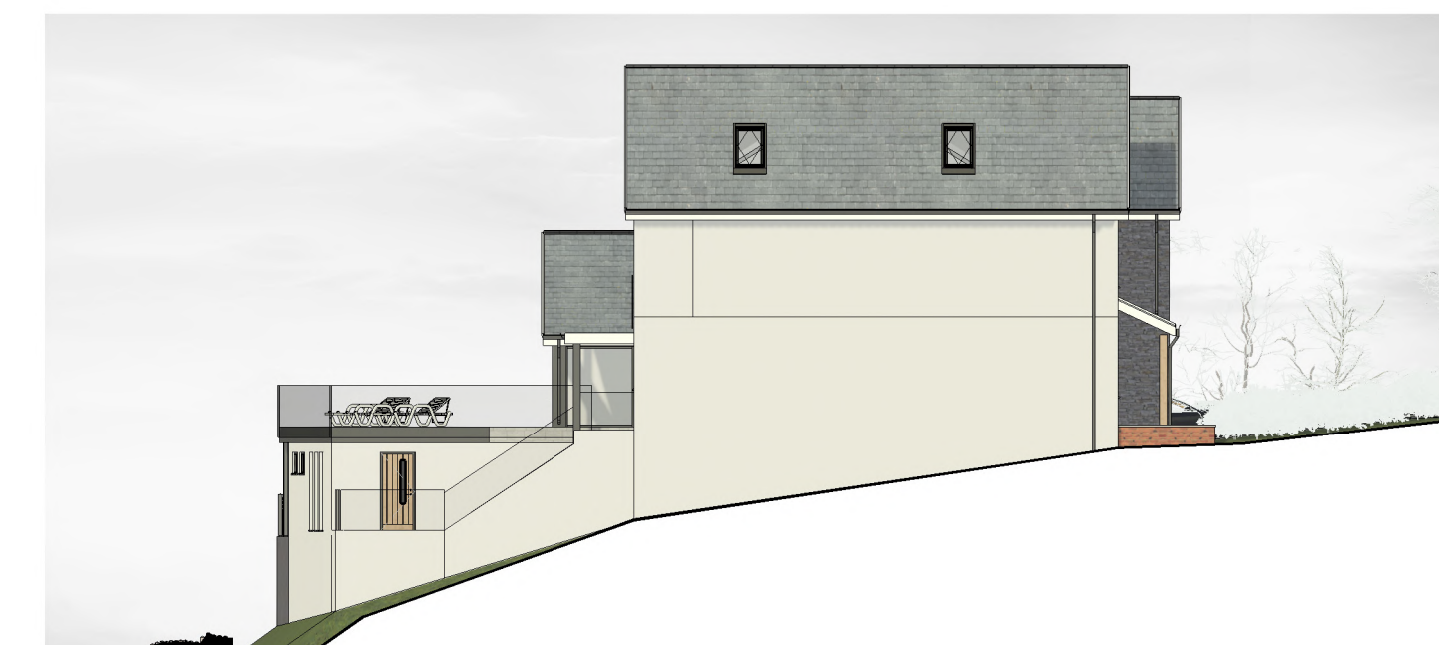


**LEFT ELEVATION**

1 : 200

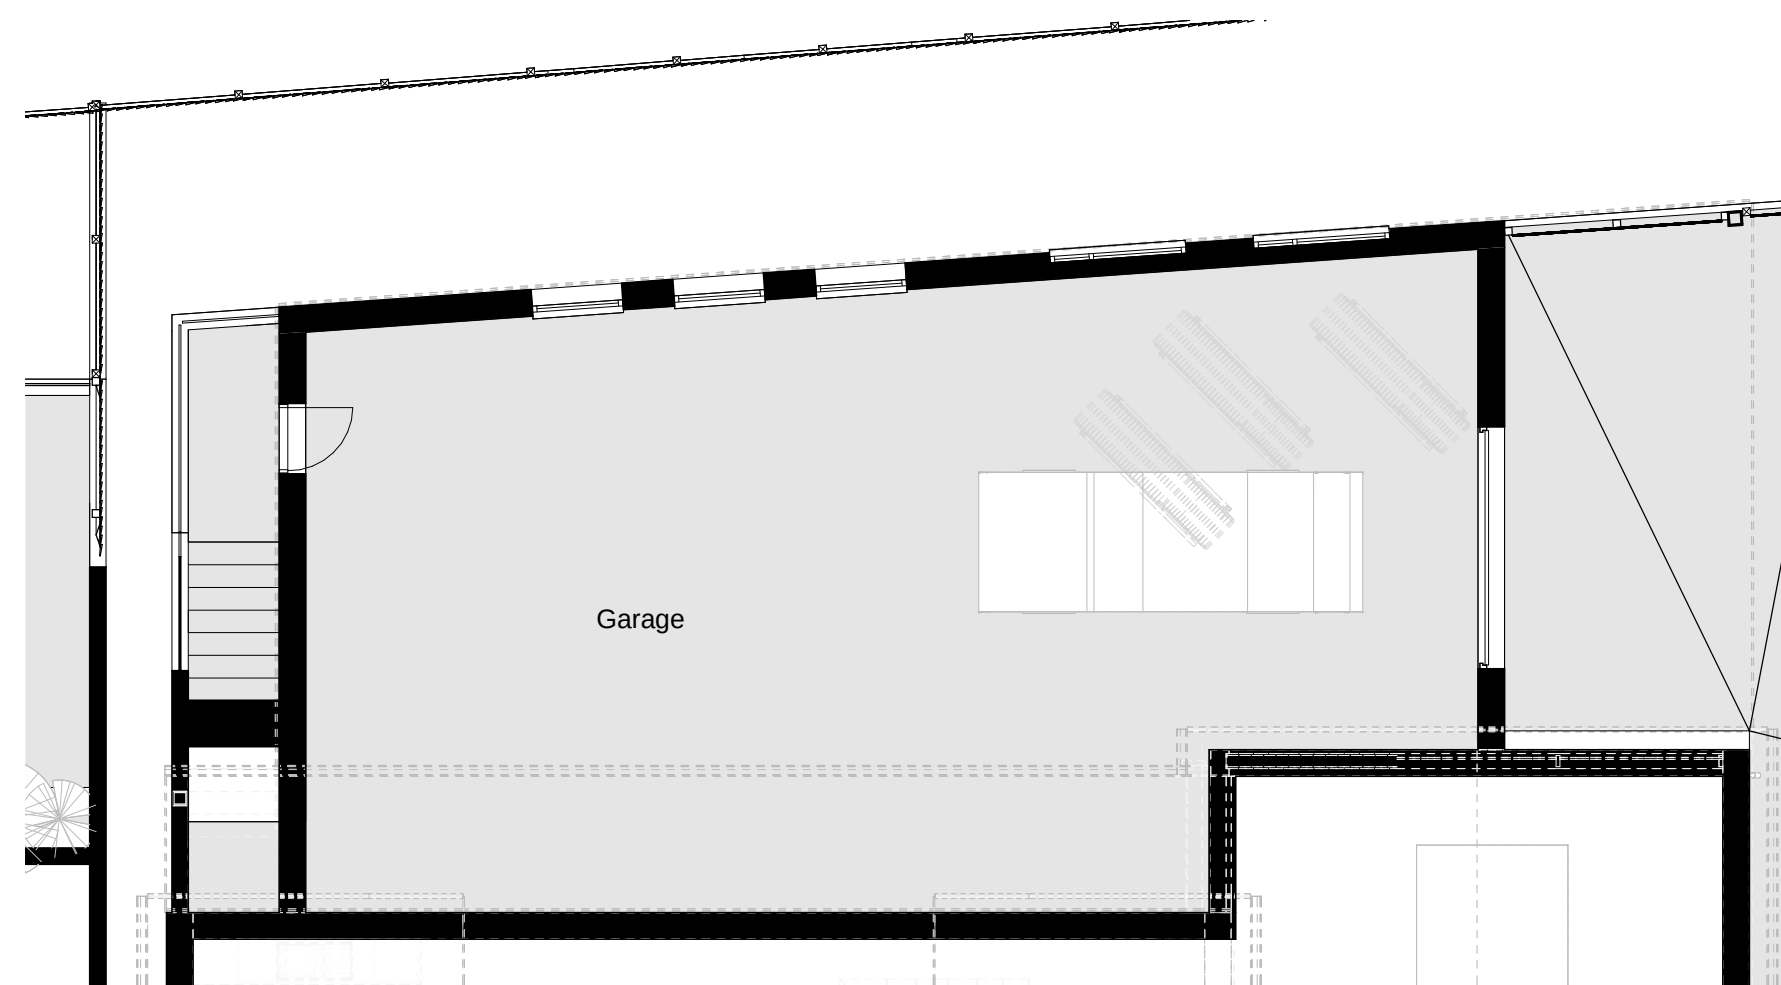


### PLOT 5 - LGFL

1 : 100

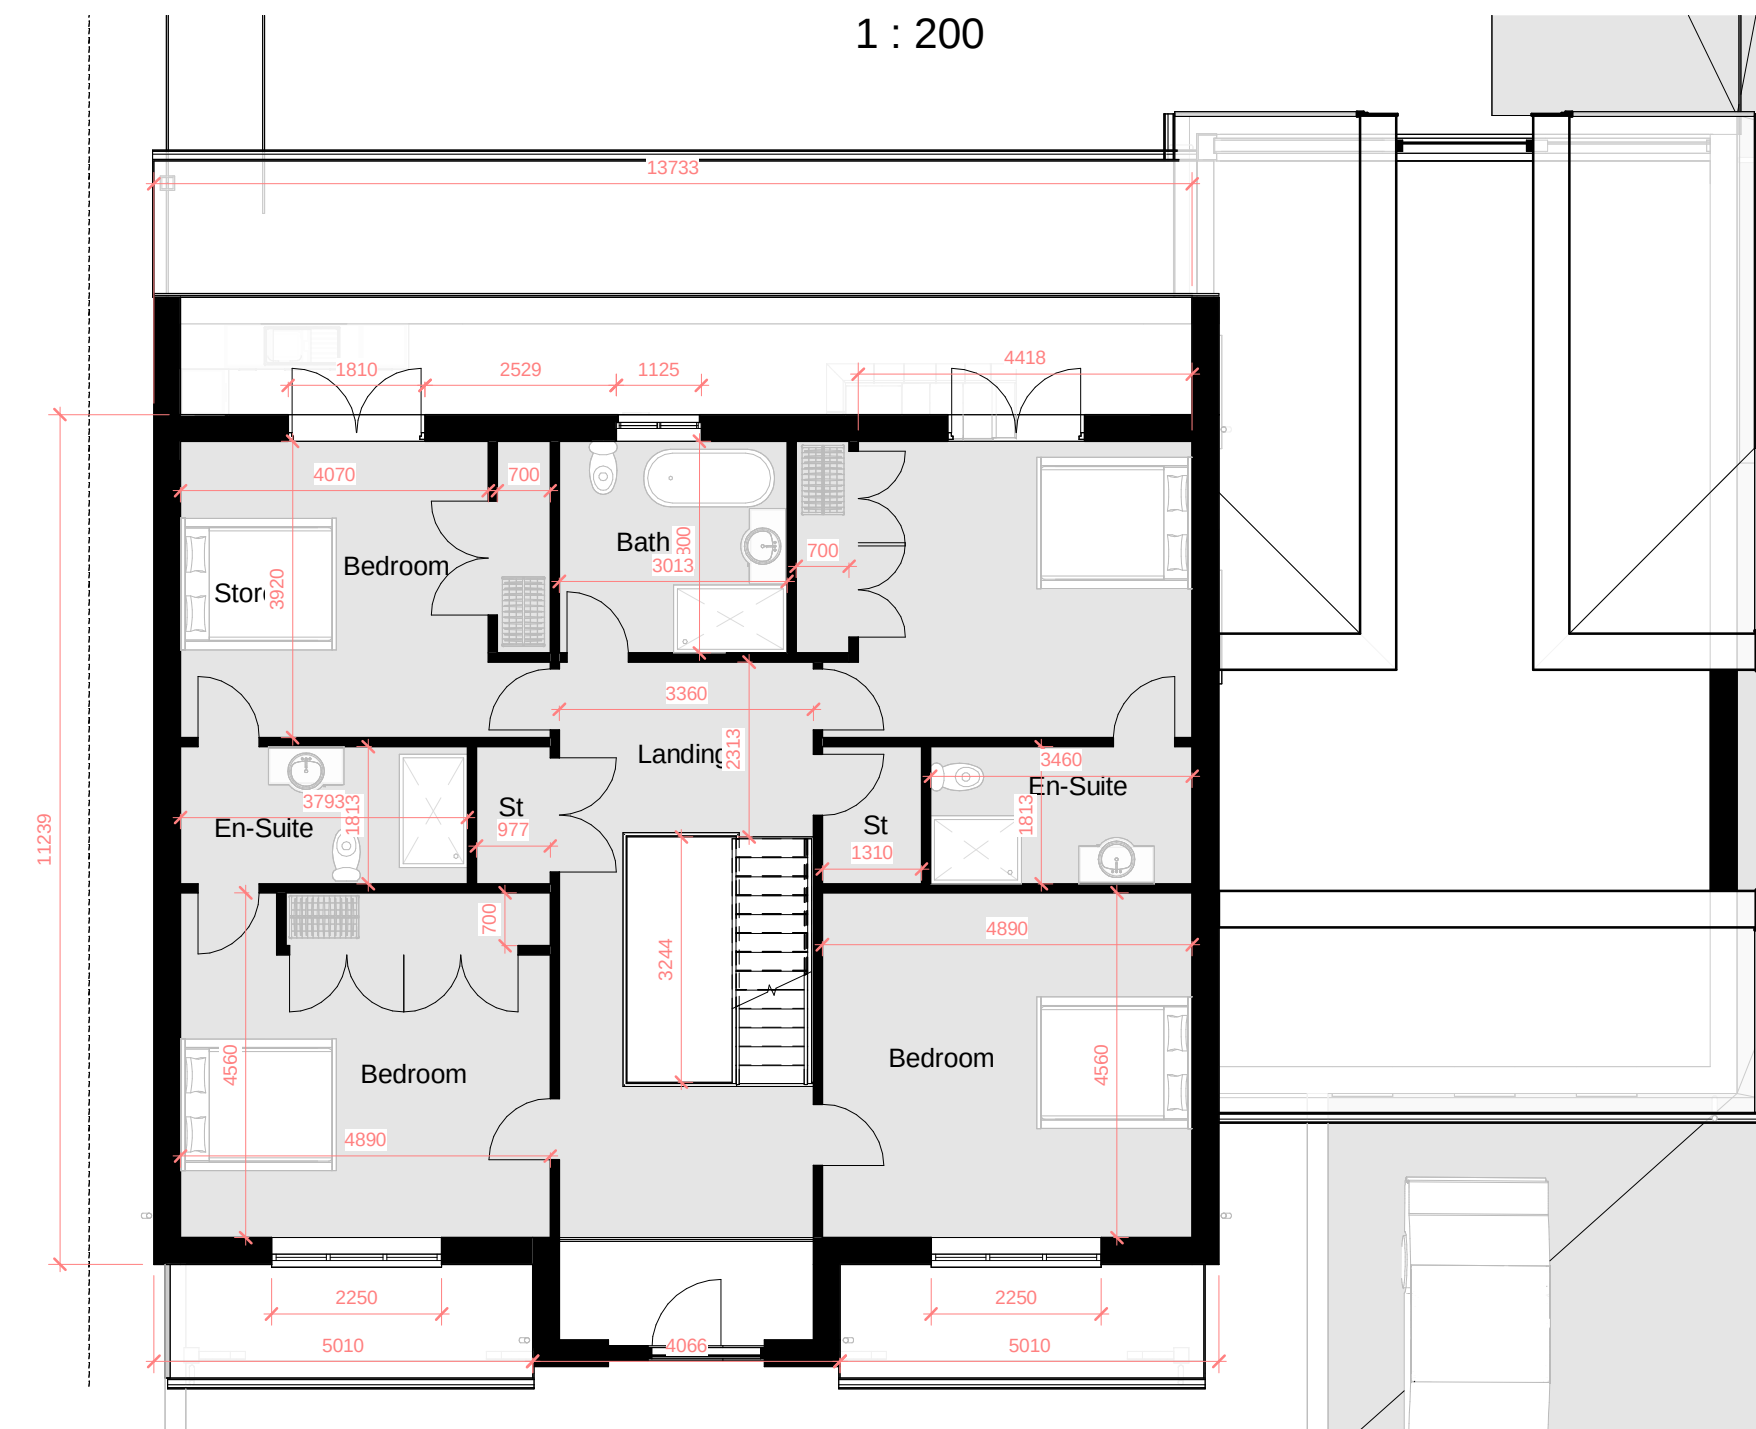


### PLOT 5 - FFL

1 : 100

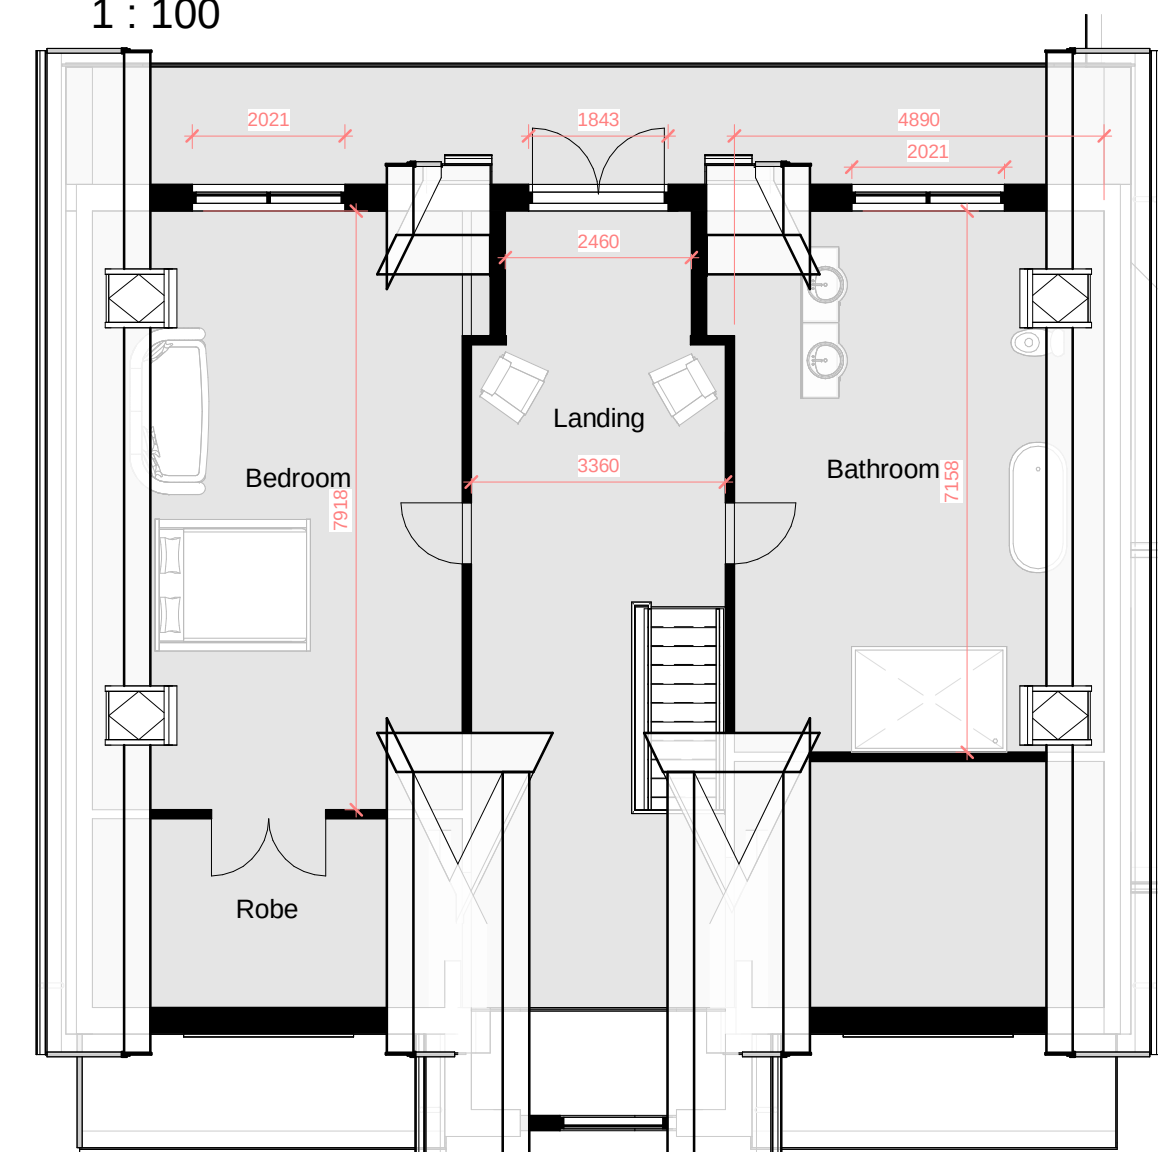

### PLOT 5 - SFL

1 : 100

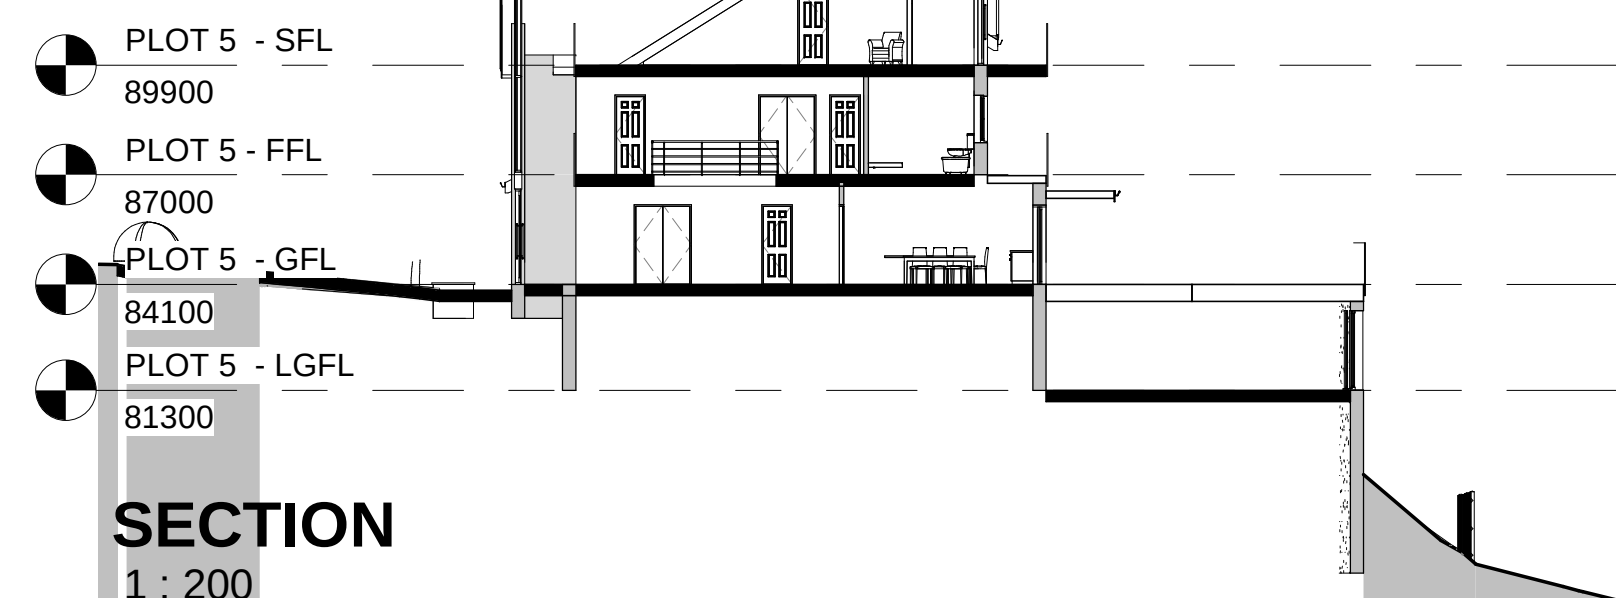

## SECTION

1 : 200



### FRONT VIEW 1



### FRONT VIEW 2



### REAR VIEW 1



## REAR VIEW 2

[illegible]

|        |                                     |
|--------|-------------------------------------|
| STATUS | PURPOSE OF ISSUE<br><b>PLANNING</b> |
|--------|-------------------------------------|

## PLANNING

**i.m.***Design Studio*



27 Park Avenue,  
New York, NY 10022

PROJECT

Maes Ty Canol,  
Baglan, Port Talbot

TITLE

PLOT 5 - MAES TY CANOL

CLIENT

MR L SHRIMPTON

|                                     |                                  |                  |
|-------------------------------------|----------------------------------|------------------|
| DRAWN BY<br>JM                      | CHECKED BY<br>-                  | DATE<br>12/03/21 |
| SCALE (@ A1)<br>As indicated        | PROJECT NUMBER<br>Project Number |                  |
| DRAWING NUMBER<br><b>PL5 - A141</b> |                                  | REV<br><b>D</b>  |