


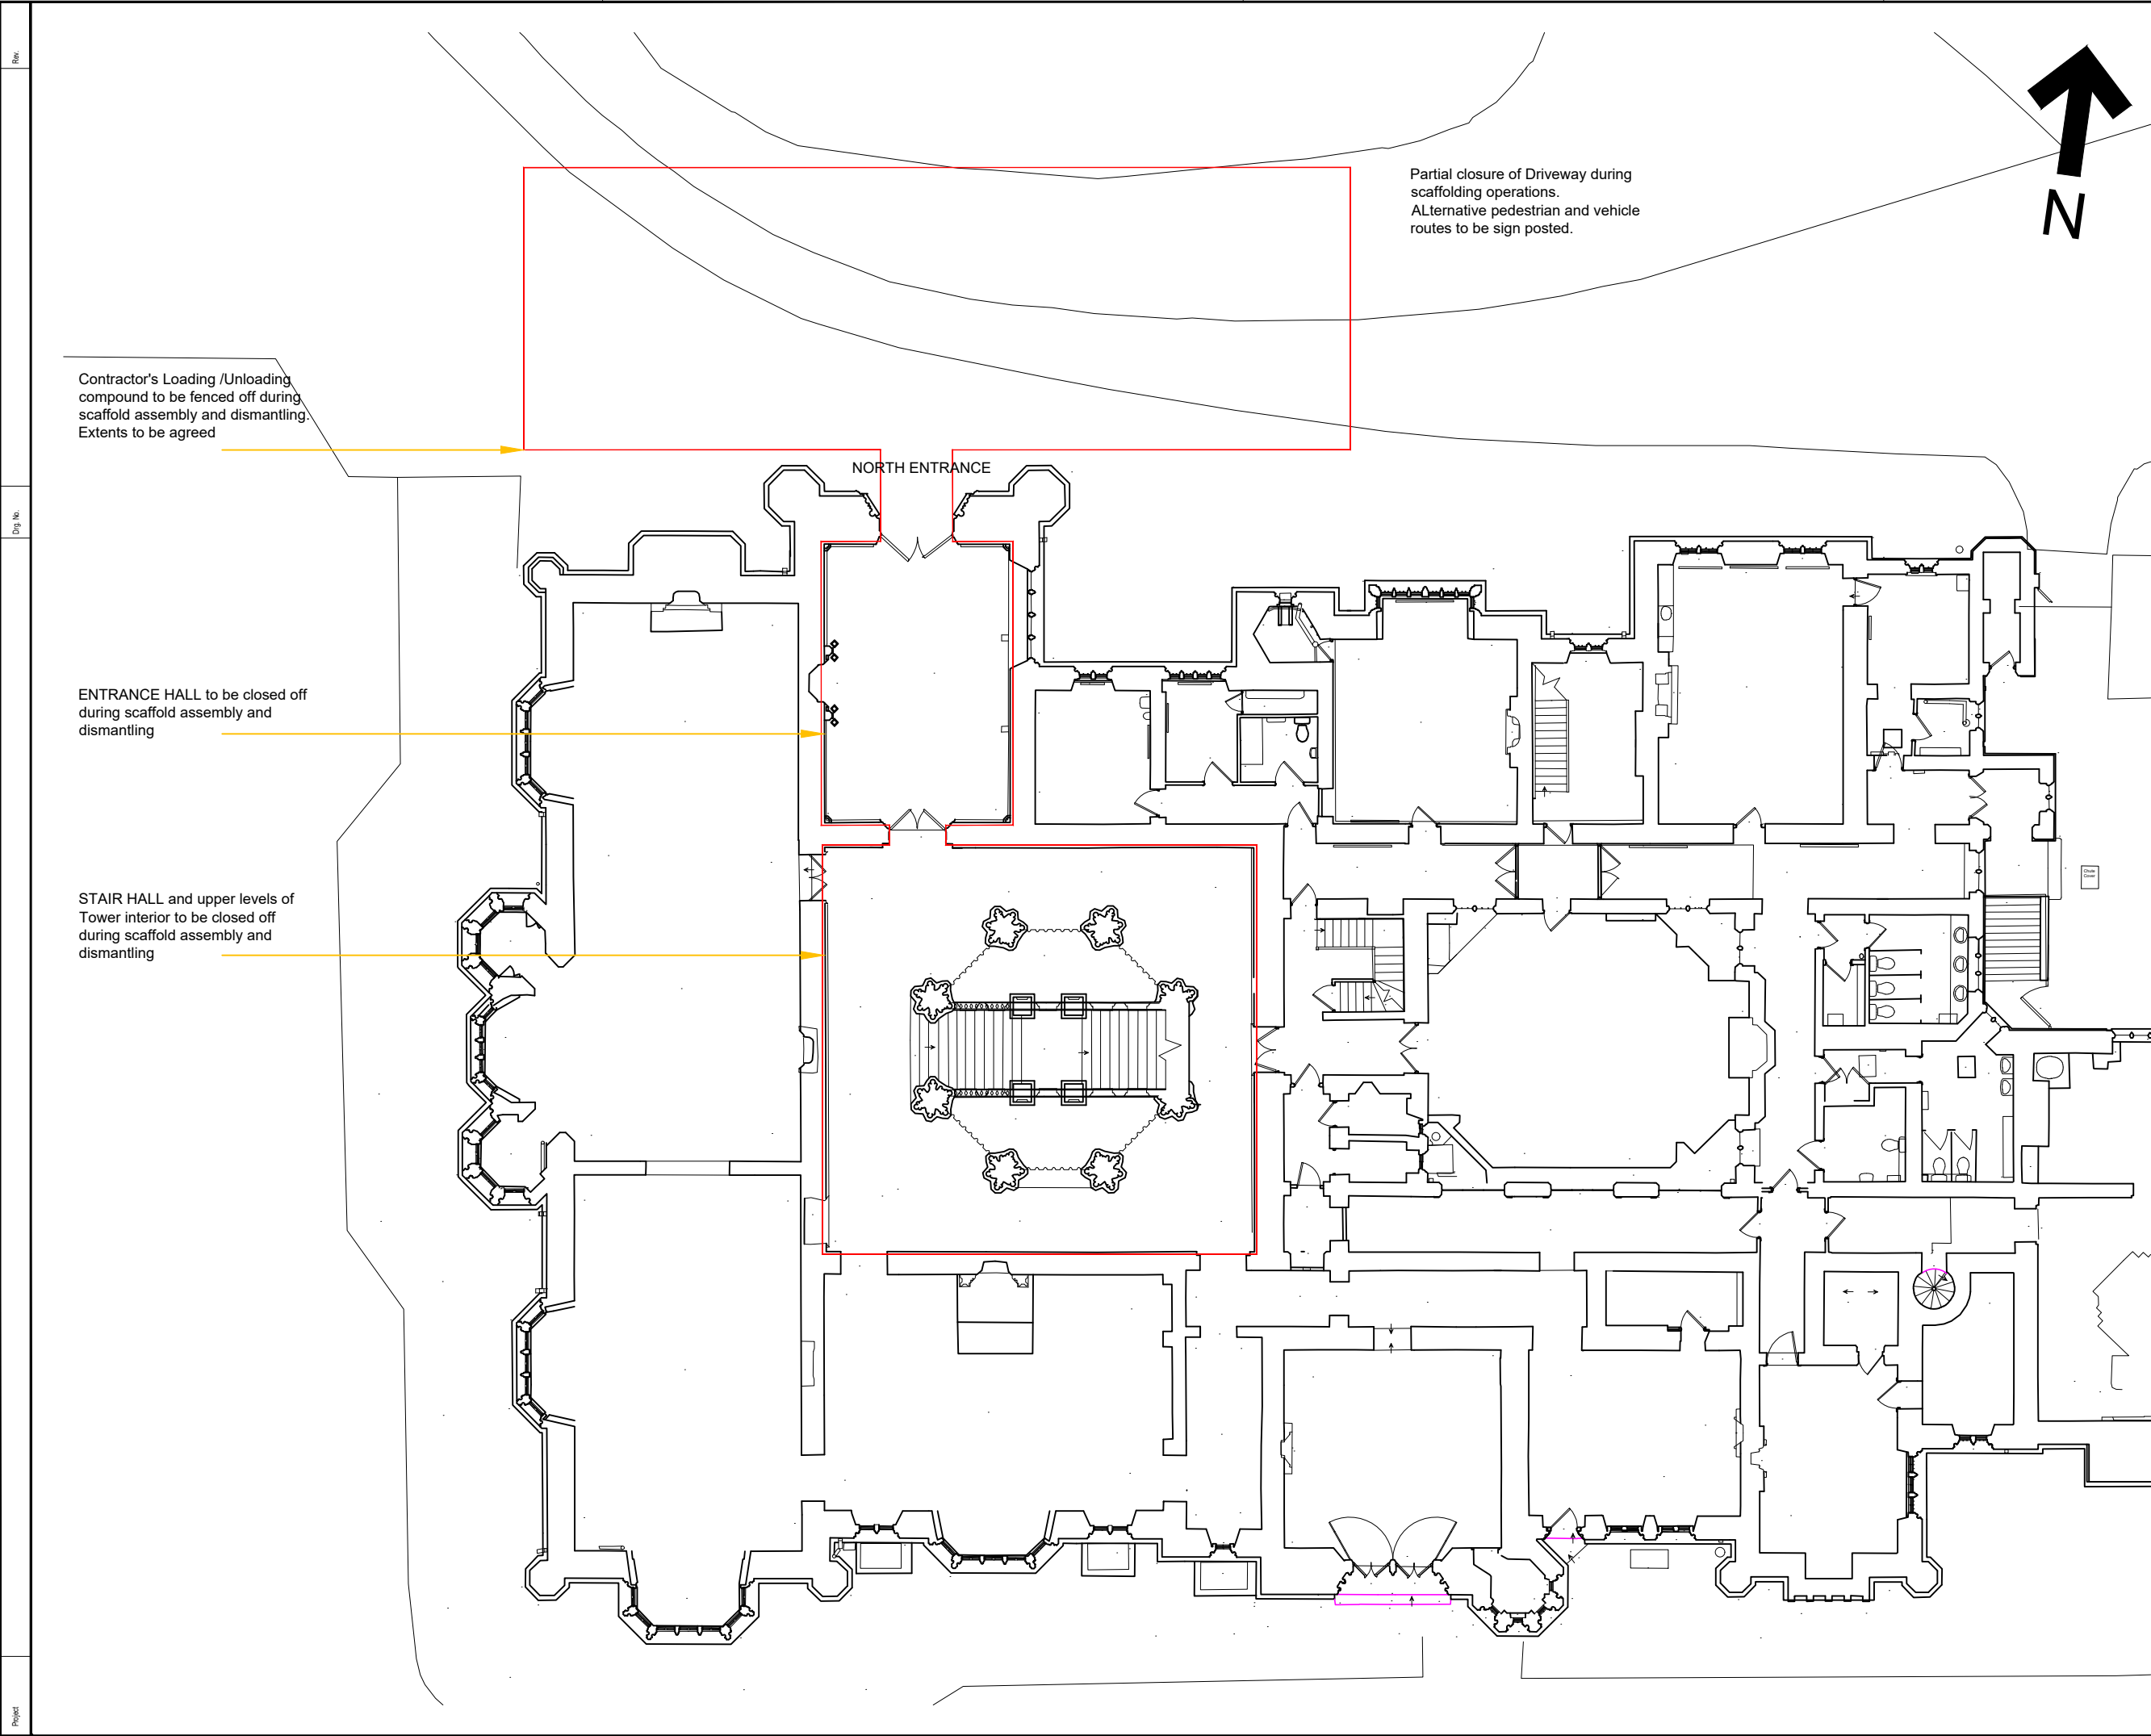

NOTES

1. All dimensions in millimetres unless otherwise stated.

A	Outline Driveway	TJE		Nov. 2022	
Rev	Details	Dr	Ch	Apr	Date



Neath Port Talbot

Castell-nedd Port Talbot

County Borough Council Cyngor Bwrdeistref Sirol

Making a difference Gwahaniaeth er gwell

PROPERTY & REGENERATION

Nicola Pearce BSc(Hons) DipTP MRTPI

DIRECTOR OF ENVIRONMENT AND REGENERATION

THE QUAYS, BRUNEL WAY

BAGLAN ENERGY PARK SA11 2GG

www.npt.gov.uk

Project

MARGAM COUNTRY PARK
MARGAM CASTLE
INTERIOR TOWER SCAFFOLD

Drawing Title

GROUND FLOOR PLAN
CONTRACTOR'S ACCESS

File No.	Property Ref. No.				
Drawn	TJE	Checked		Approved	ACCESS
Date	Nov. 2022	Date		Date	
Scales	1:100 at A1				

Drawing No.

A - 1266- 01

Rev

A