





Existing Front Elevation

1 : 100

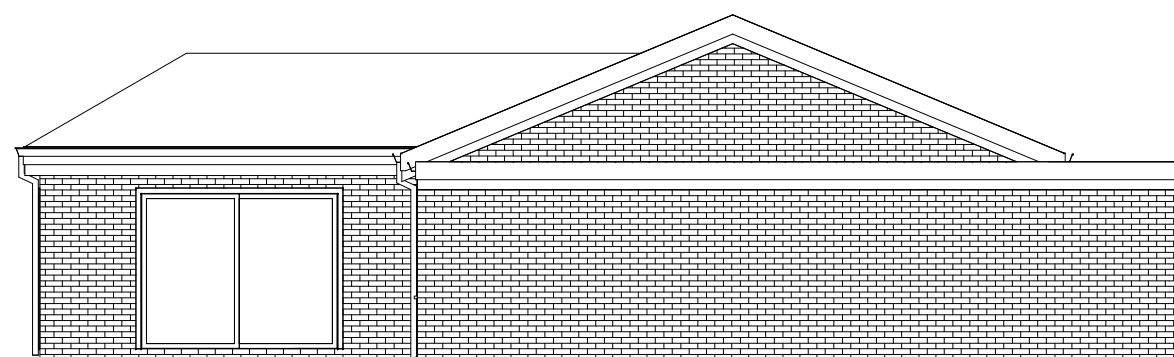


Existing Left Elevation

1 : 100

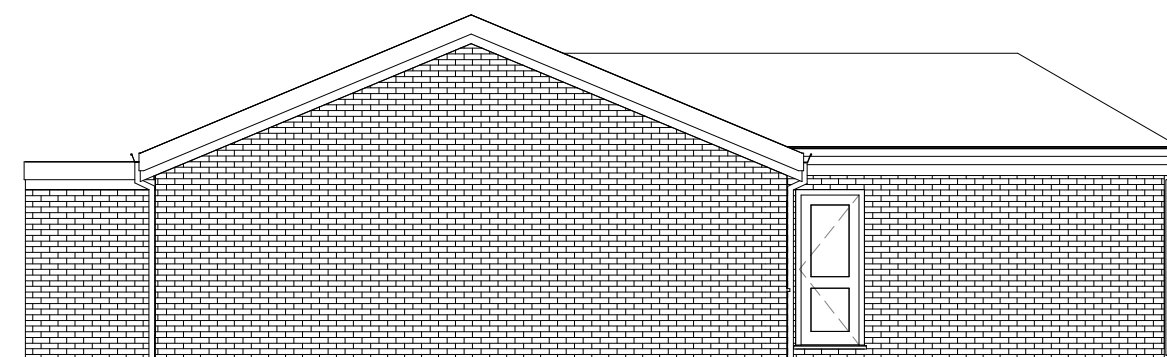


Existing Right Elevation

1 : 100

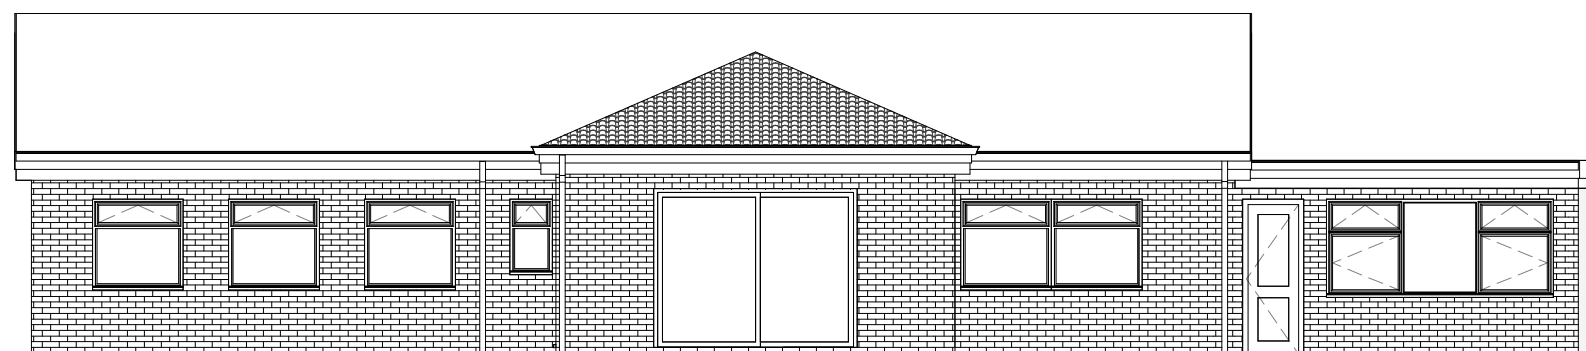

Existing Rear Elevation

1 : 100

 

No.	Description	Date

 www.ccs-solutions.co.uk			
CODE	STATUS	SUITABILITY DESCRIPTION	PURPOSE OF ISSUE

PROJECT	9 Ten Acre Wood
SHEET	Existing Elevations

CLIENT	Mr Alex Baker		
Date	Project number	Scale (@ A3)	
28/11/2022	28112022	1 : 100	
Drawn by	DRWAING NUMBER		REV
CCS	A302		
Checked by			
Client			