


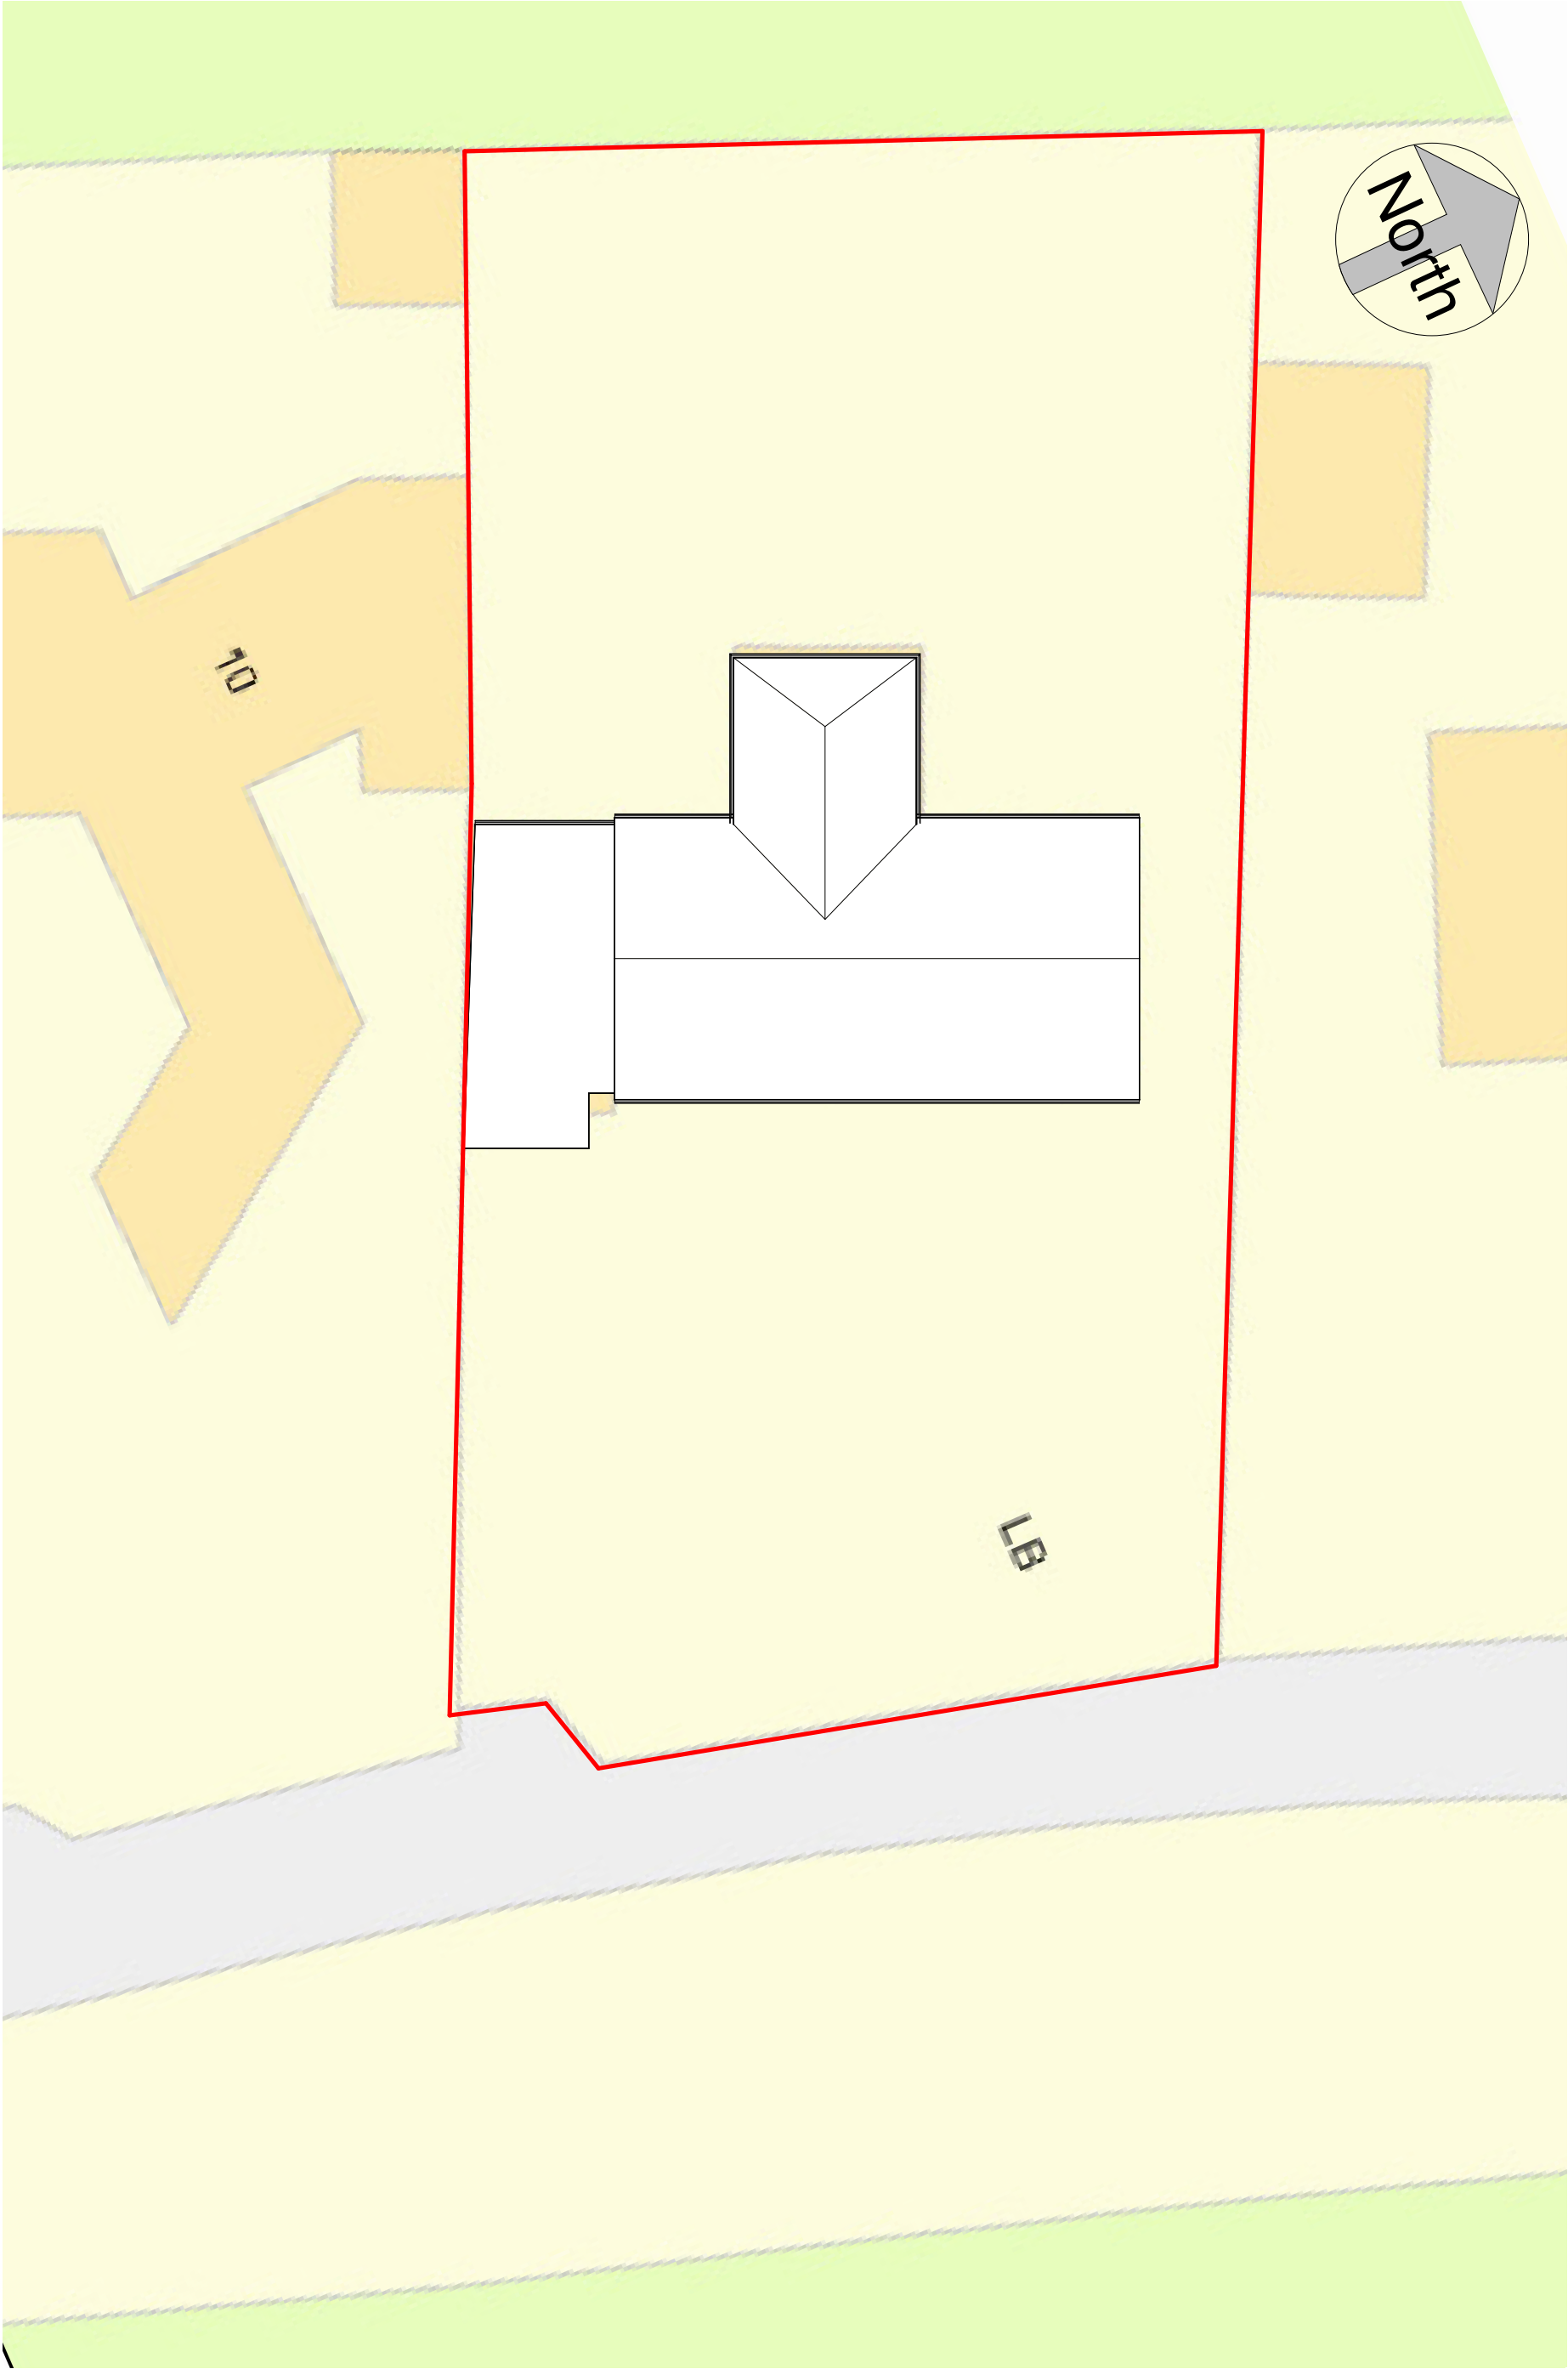

Site
1 : 200

No.	Description	Date

CODE	STATUS	SUITABILITY DESCRIPTION	PURPOSE OF ISSUE

PROJECT	SHEET
9 Ten Acre Wood	
Existing Site Plan	

CLIENT	Mr Alex Baker
Date	28/11/2022
Project number	28112022
Drawn by	CCS
Checked by	A303
Scale (@ A3)	1 : 200
REV	



www.ccs-solutions.co.uk

9 Ten Acre Wood

Mr Alex Baker

CLIENT

PROJECT

SHEET

CCS SOLUTIONS

www.ccs-solutions.co.uk

STATUS

CODE

Date

Description

No.

PURPOSE OF ISSUE

SUITABILITY DESCRIPTION

STATUS

CODE

Date

Description

No.

9 Ten Acre Wood

SHEET

PURPOSE OF ISSUE

SUITABILITY DESCRIPTION

STATUS

CODE

Date

Description

No.

Existing Site Plan

PURPOSE OF ISSUE

SUITABILITY DESCRIPTION

STATUS

CODE

Date

Description

No.

Scale (@ A3)

1 : 200

DRAWING NUMBER

A303

Client

Scale (@ A3)

1 : 200

DRAWING NUMBER

A303

Client

Scale (@ A3)

1 : 200

DRAWING NUMBER

A303

Client