


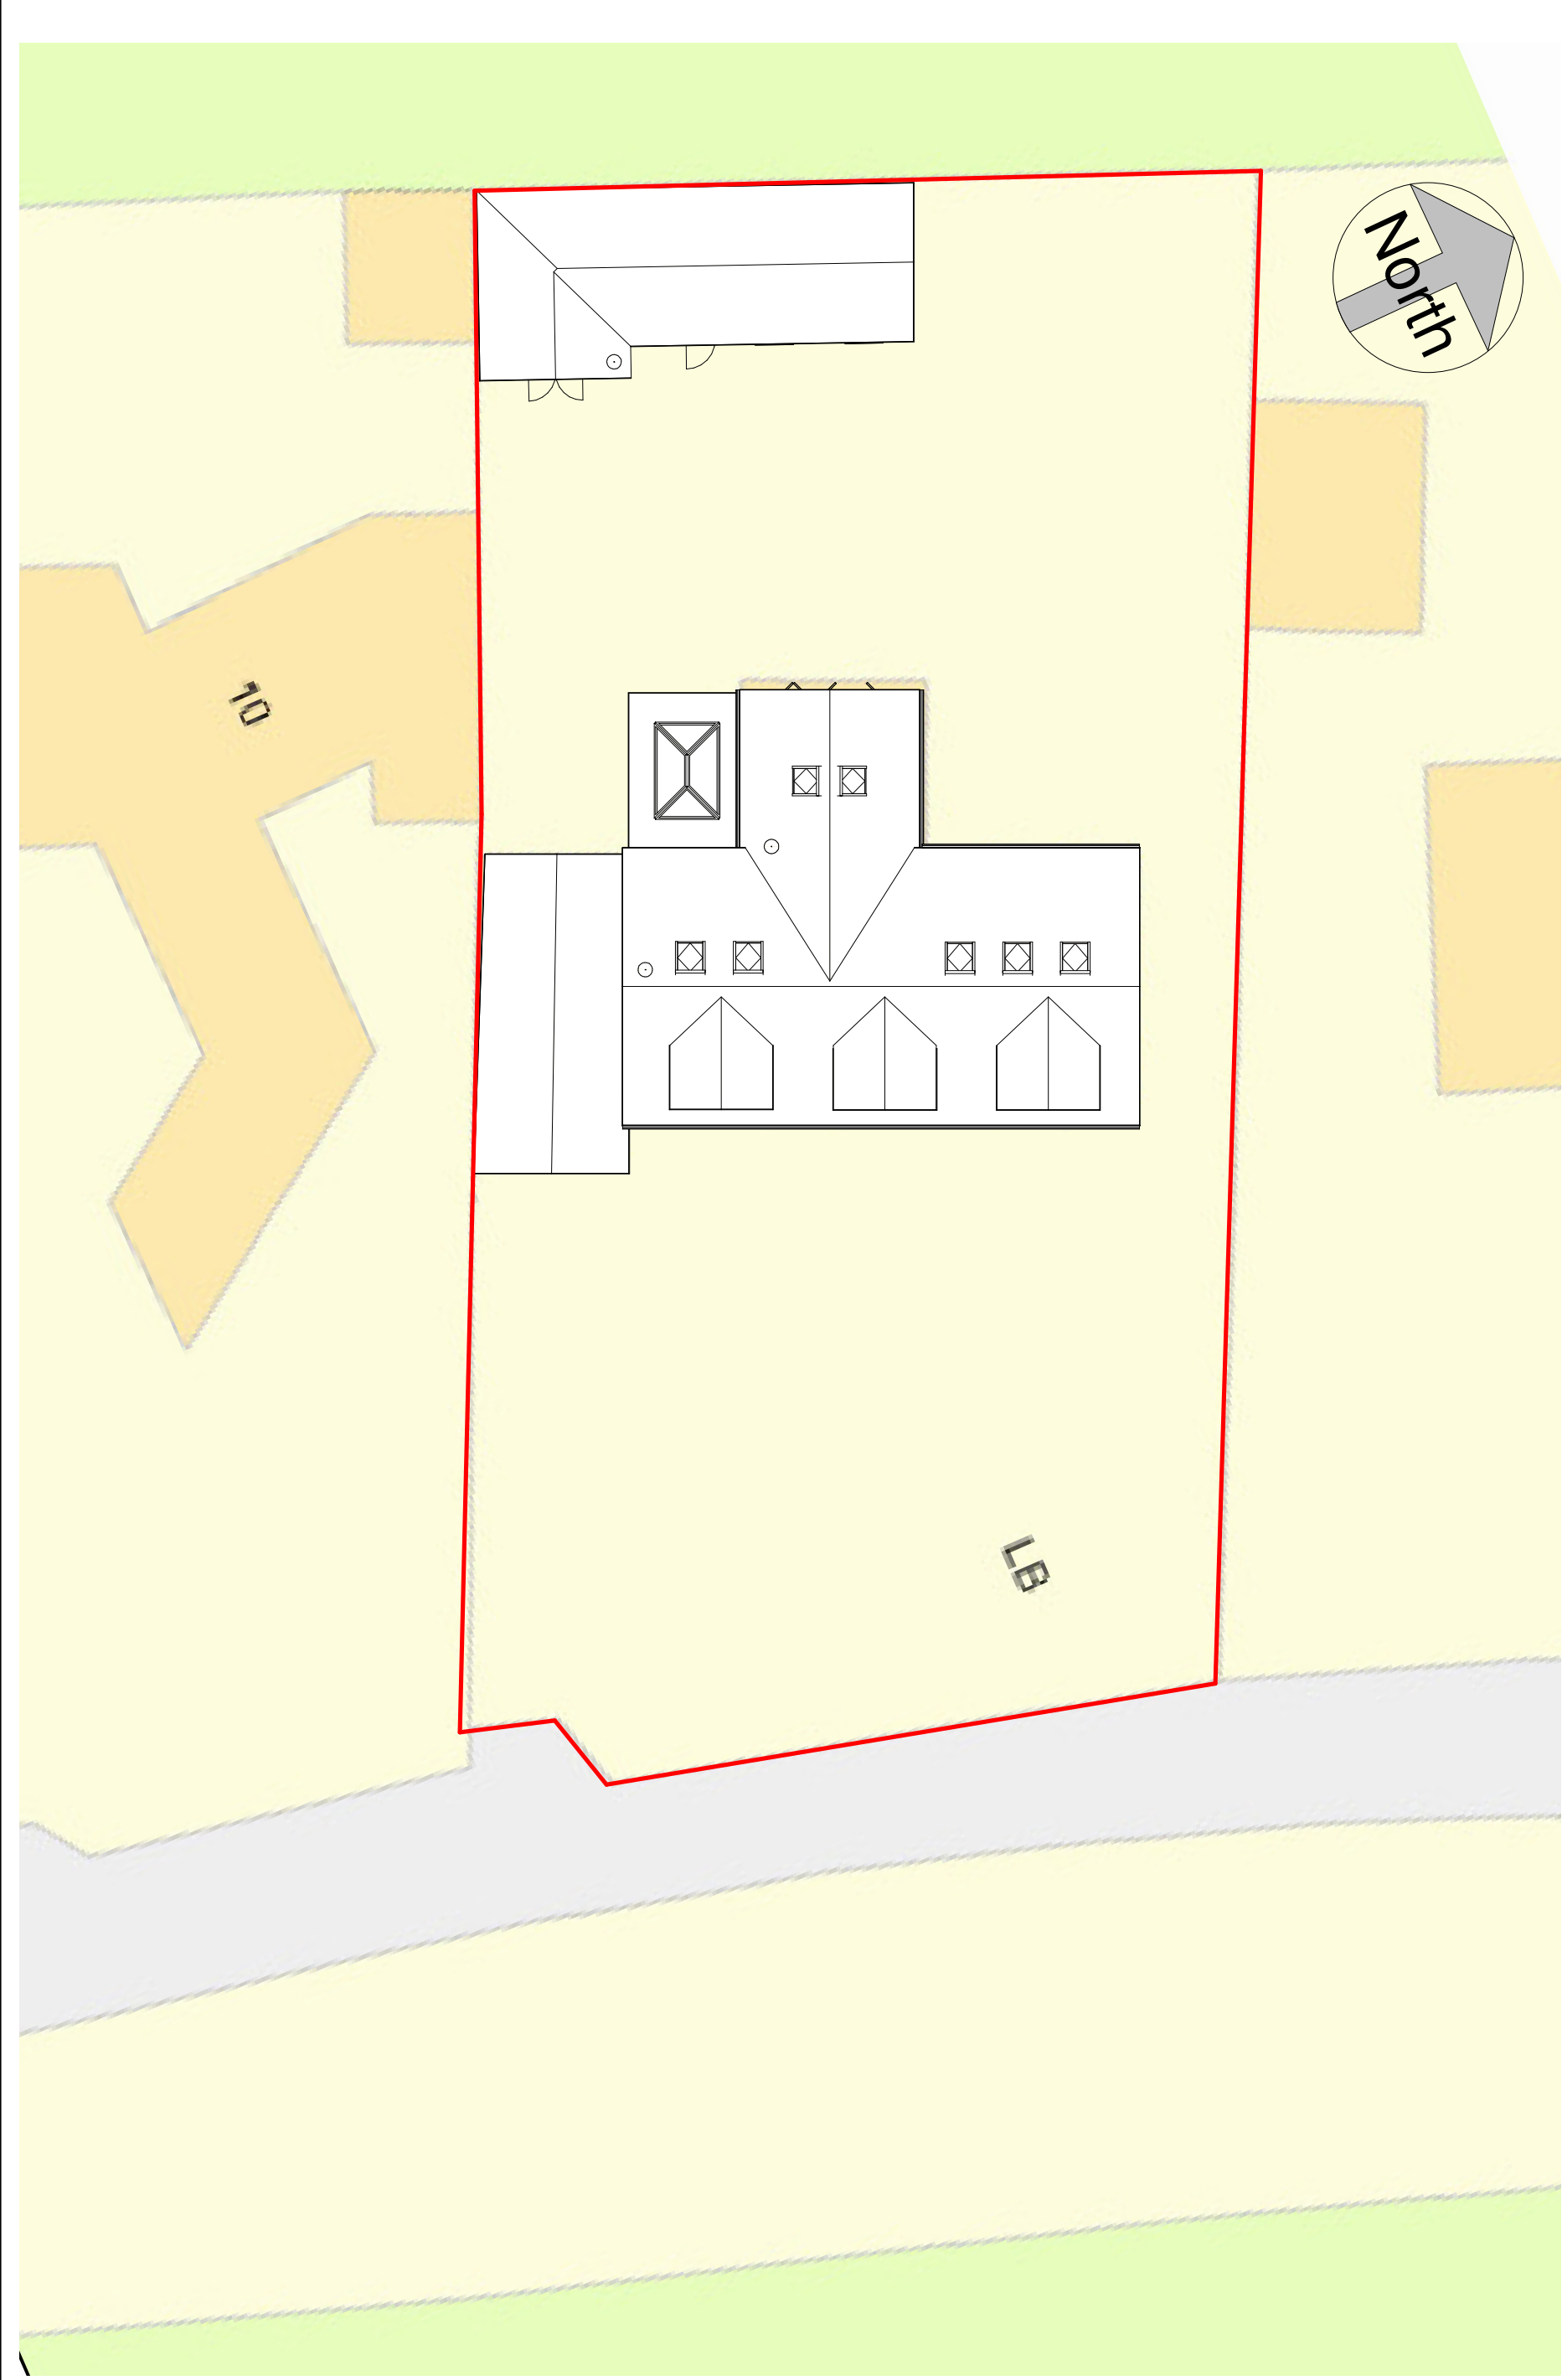

Site
1 : 200

No.	Description	Date

CODE	STATUS	SUITABILITY DESCRIPTION	PURPOSE OF ISSUE

PROJECT	SHEET
9 Ten Acre Wood	
Proposed Site Plan	

CLIENT	CLIENT
Mr Alex Baker	
Date	Project number
28/11/2022	28112022
Drawn by	Scale (@ A3)
CCS	1 : 200
Checked by	DRWAING NUMBER
Client	A307
	REV