


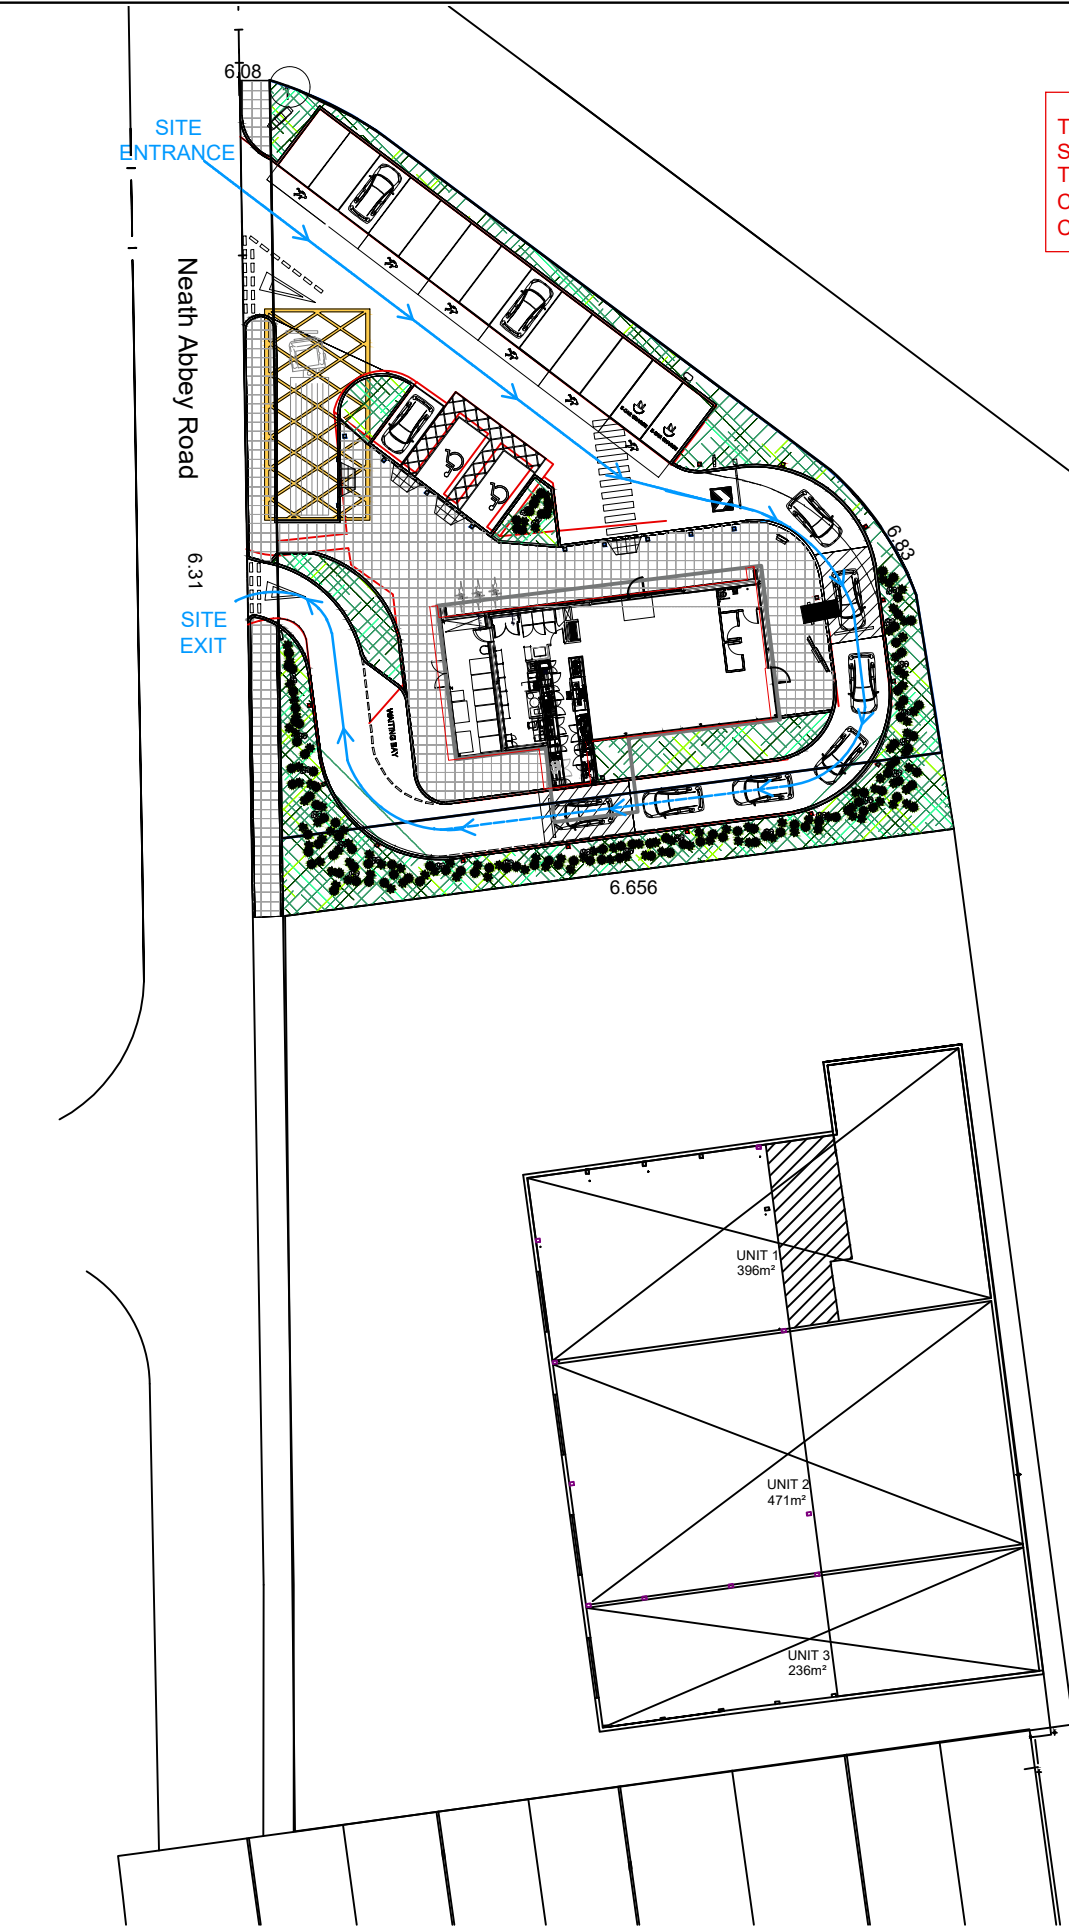

THESE PLANS ARE FOR INITIAL FEASIBILITY PURPOSES ONLY AND THEREFORE SUBJECT TO CHANGE BY STARBUCKS UPON RECEIPT OF A FULL DESIGN BRIEF. NO AGREEMENTS OR RIGHTS CAN BE OBTAINED FROM THESE PLANS. BEFORE PROGRESSING, THIS SITE MUST BE APPROVED BY STARBUCKS REAL ESTATE COMMITTEE VIA THE SITE SUBMITTAL APPROVAL PROCESS. FINAL LAYOUT WILL BE DETERMINED ON COMPLETION OF THE SCHEMATIC REVIEW PROCESS.

SITE ENTRANCE MARKING

Speed limit sign at point of entry into the site, to be installed by developer.



Site Demise

DT lane Route

1 PYLON DISK

LICENSEE: MAGIC BEAN

PRELIMINARY SCHEMATIC ONLY – NOT INTENDED FOR CONSTRUCTION

This Drawing is Copyright. ©
Note: All dimensions to be checked on site and not to be scaled from drawing.

AMENDMENTS:
Revision Date

BUCKMASTERBATCUP
Architects Ltd.

CLIENT:
Huw Jenkins
PROJECT TITLE:
Site adjoining Neath Abbey Road, Neath

DRAWING TITLE:
Test Fit 1
SCALE: **1:500 @ A3** | DATE: **November 2022**

SWANSEA 70 Walter Road Swansea, SA1 4QA T - 01792 466060 F - 01792 644646 www.bbarch.co.uk info@bbarch.co.uk	LONDON One Kingdom Street Paddington Central London, W2 6BD BBA 909.P.12
---	--

1 PROPOSED SITE PLAN OVERVIEW
Scale: 1:500

