



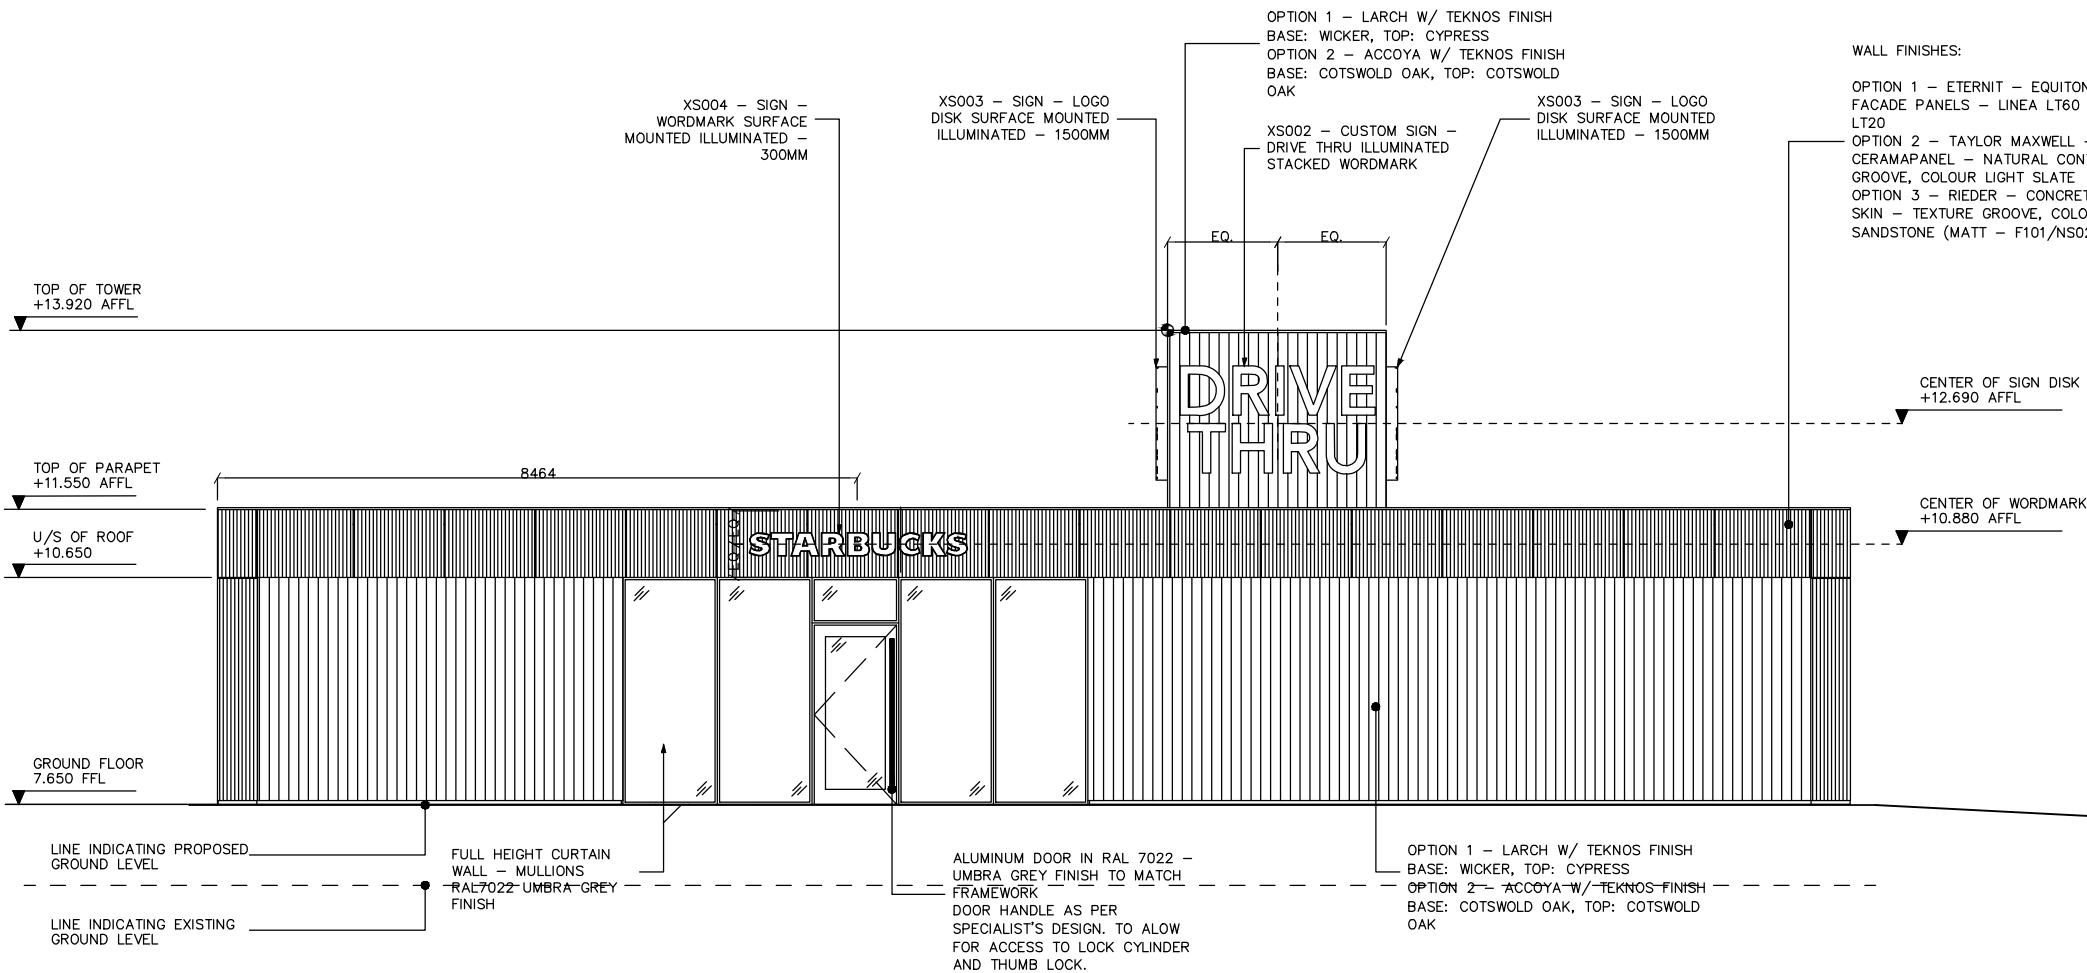

1 EXTERIOR ELEVATION - MAIN ENTRANCE  
1:100

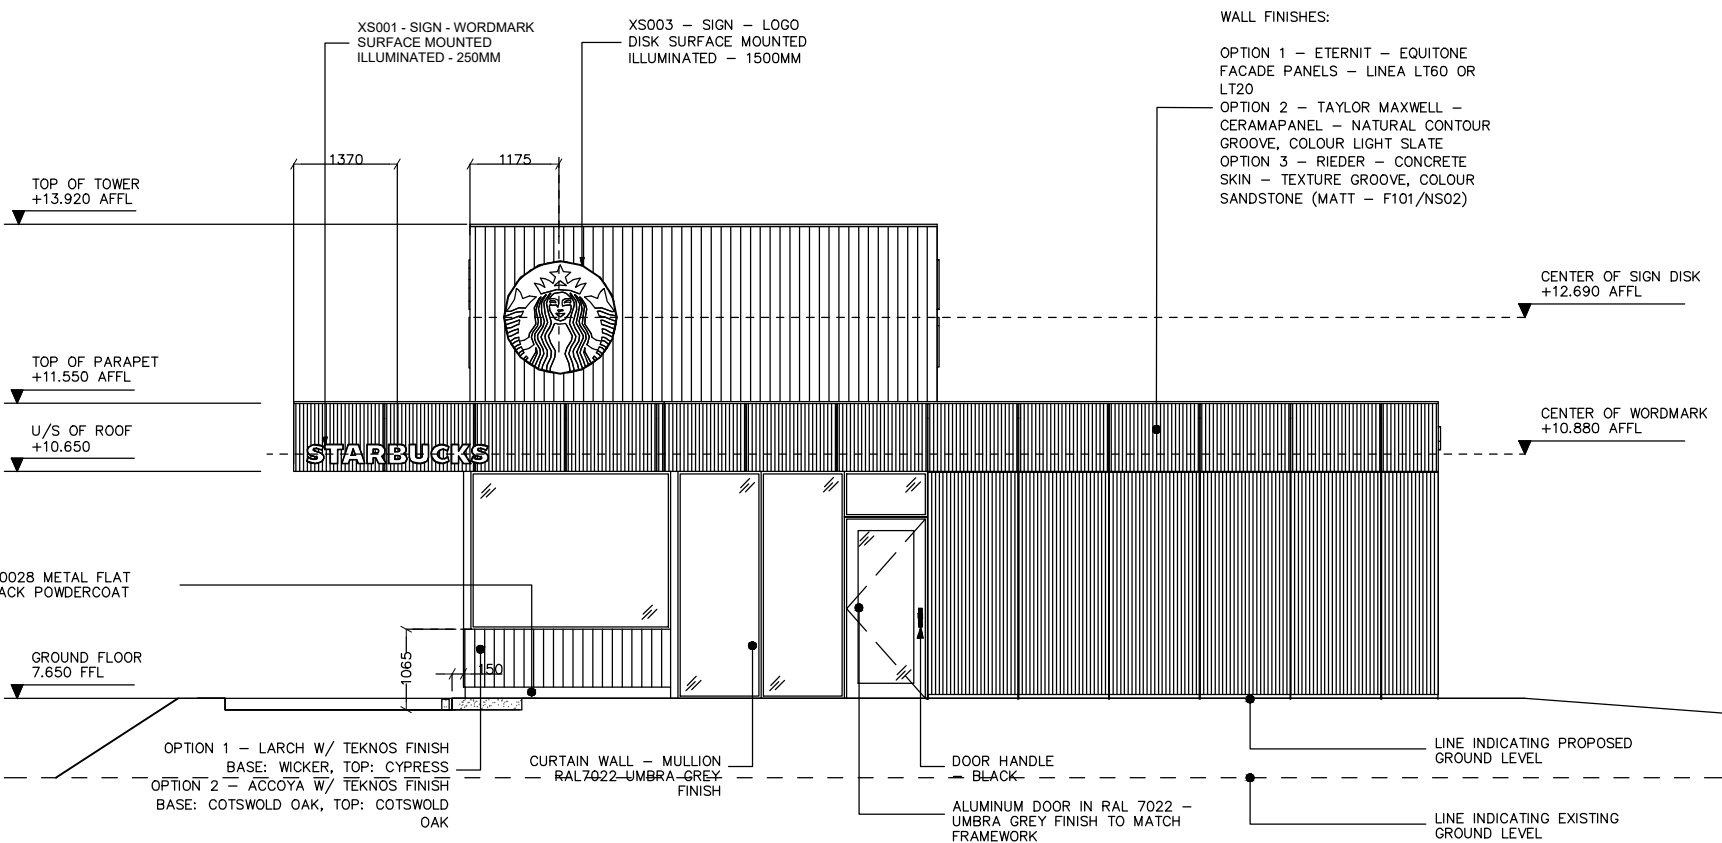

2 EXTERIOR ELEVATION - SECONDARY ENTRANCE  
1:100


WALL FINISHES:

- OPTION 1 - ETERNIT - EQUITONE  
FACADE PANELS - LINEA LT60 OR  
LT20  
OPTION 2 - TAYLOR MAXWELL -  
CERAMAPANEL - NATURAL CONTOUR  
GROOVE, COLOUR LIGHT SLATE  
OPTION 3 - RIEDER - CONCRETE  
SKIN - TEXTURE GROOVE, COLOUR  
SANDSTONE (MATT - F101/NS02)

TIMBER CLADDING FINISH:




OPTION 1  
Larch with Teknos  
Finish Base: Wicker  
Top: Cypress

 


OPTION 2  
Accoya with Teknos  
Finish Base: Cotswold Oak  
Top: Cotswold Oak


FACADE PANEL FINISH:

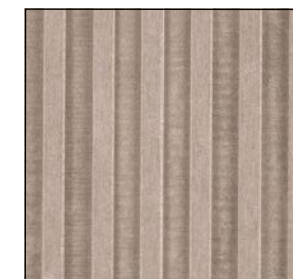

OPTION 1  
Eternit Equitone Panel -  
Linea LT60 OR LT20

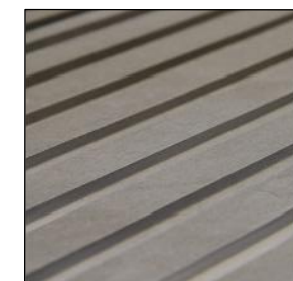

OPTION 2  
Taylor Maxwell - Ceramapanel  
Natural Contour - Groove,  
Colour Light Slate

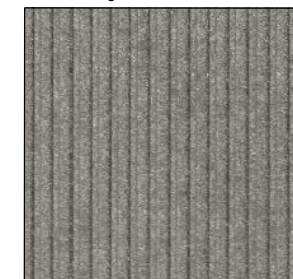

OPTION 3  
Rieder - Concrete Skin -  
Texture Groove - Colour Sandstone  
(Matt - F101/NS02)



This Drawing is Copyright. ©

**Note: All dimensions to be checked on site and not to be scaled from drawing.**

AMENDMENTS:

Revision

Date

BUCKMASTERBATCUP  
Architects Ltd.

CLIENT:  
**Huw Jenkins**

PROJECT TITLE:  
**Site adjoining Neath Abbey Road, Neath**

DRAWING TITLE:  
**Main and Secondary Entrance Elevations**

SCALE: 1:100 @ A3 DATE: November 2022

**SWANSEA**  
70 Walter Road  
Swansea, SA1 4QA  
T - 01792 466060  
F - 01792 644646  
www.bbarch.co.uk  
info@bbarch.co.uk

**LONDON**  
One Kingdom Street  
Paddington Central  
London, W2 6BD

BBA 909.P.09