



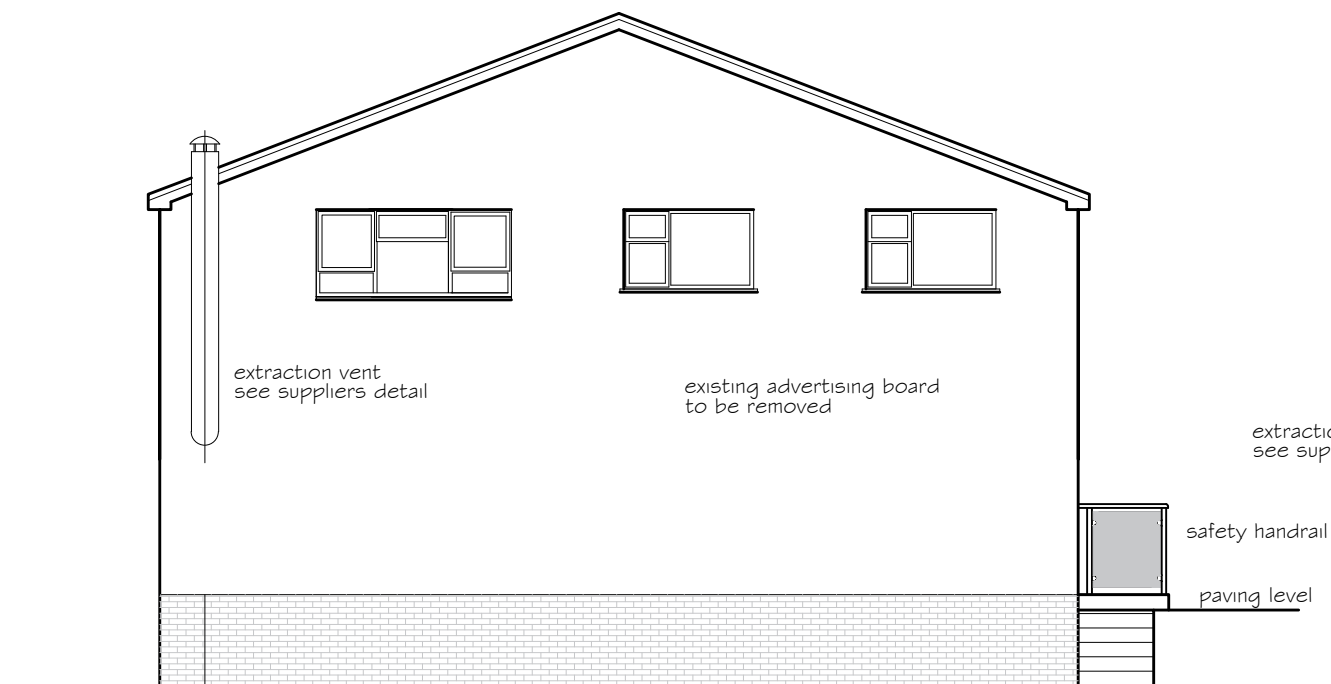

PROPOSED SIDE ELEVATION

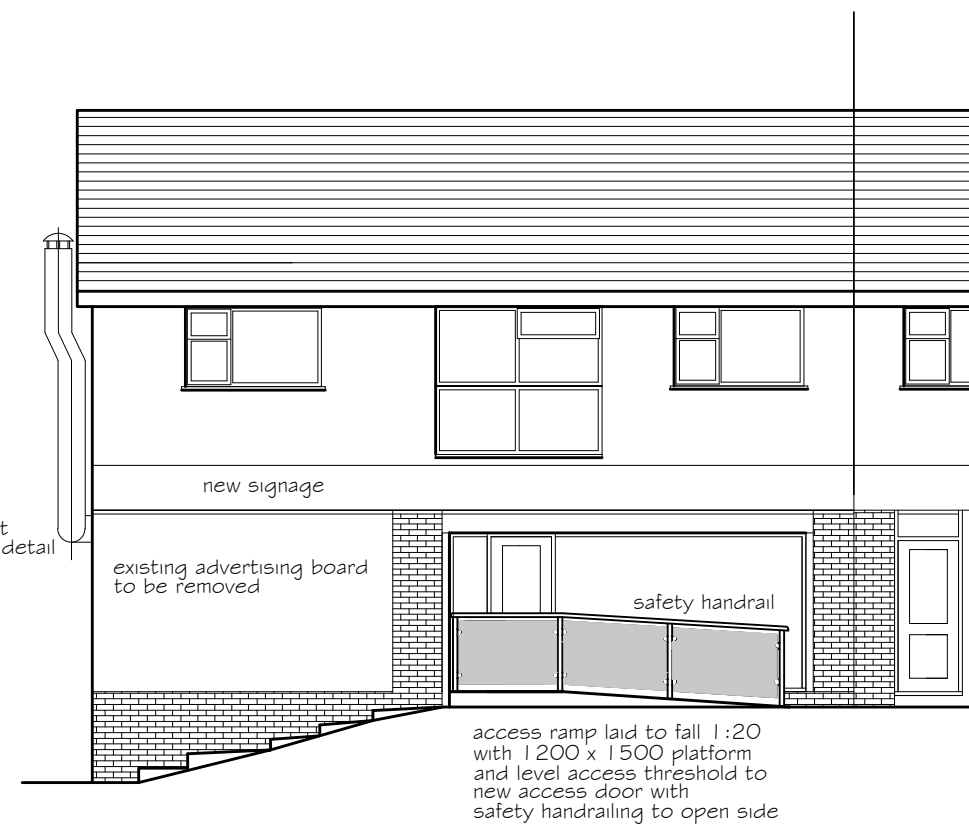

PROPOSED FRONT ELEVATION



EXISTING SIDE ELEVATION



EXISTING FRONT ELEVATION

PETER JONES
TALBOT DESIGN SERVICES
mobile: 07817538014
email: jonespeter177@gmail.com

project title
proposed coffee shop
29 Furzeland Drive
Bryncoch

drawing title
existing and proposed
elevations

date November 2022 scale 1:100
drawing No 29 FD- 02