






PROPOSED ELEVATION TO WIND STREET

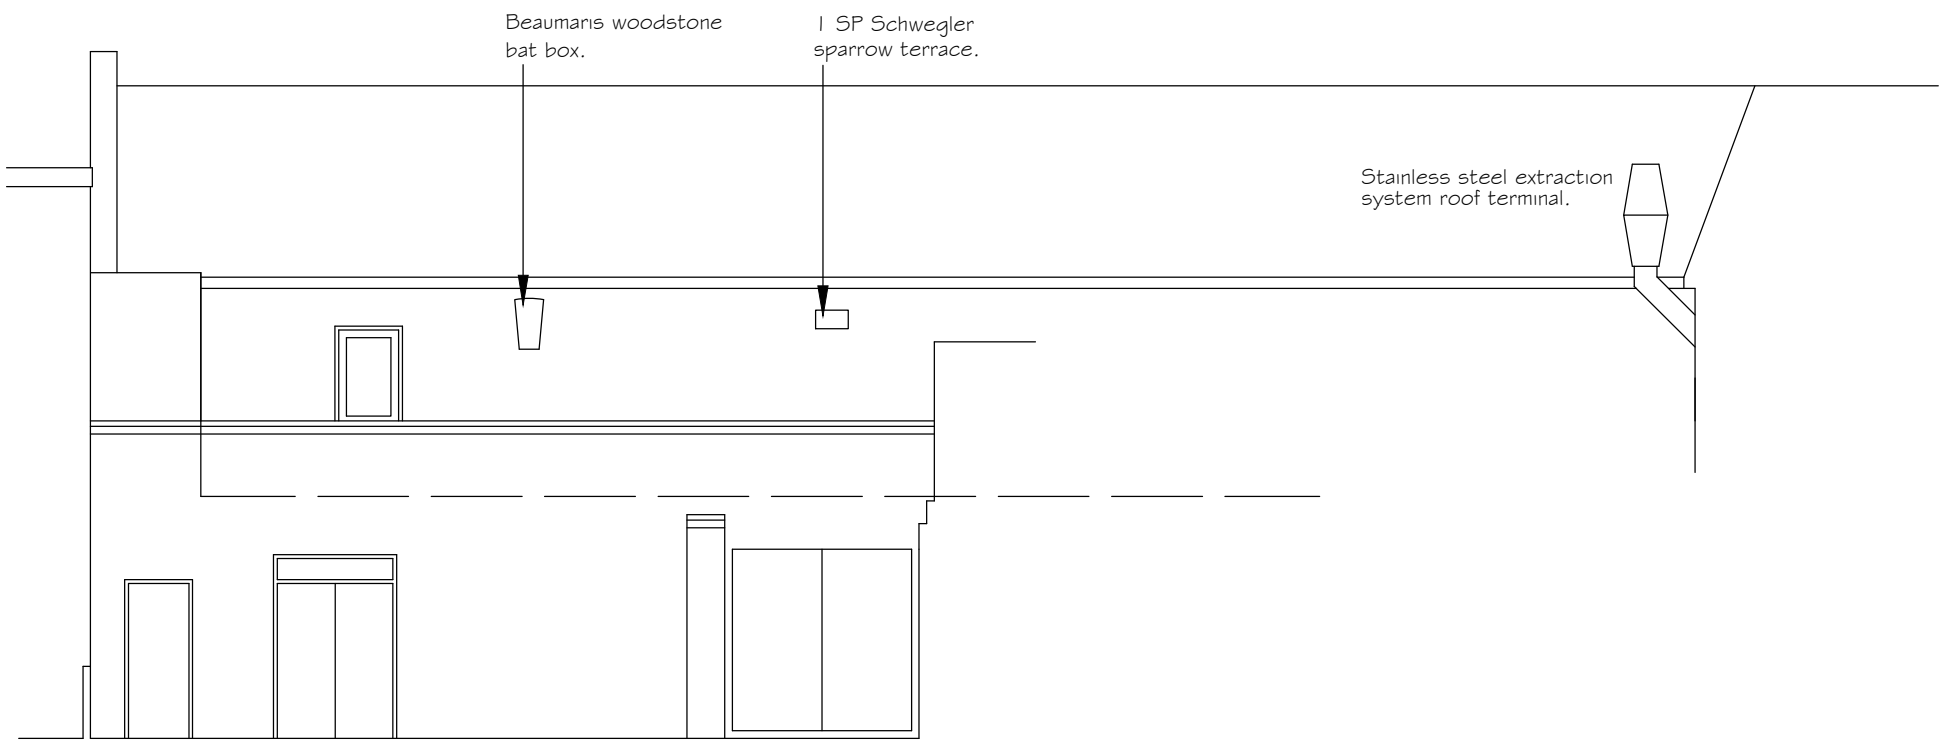


PROPOSED REAR ELEVATION TO REAR YARD OFF HIGH STREET

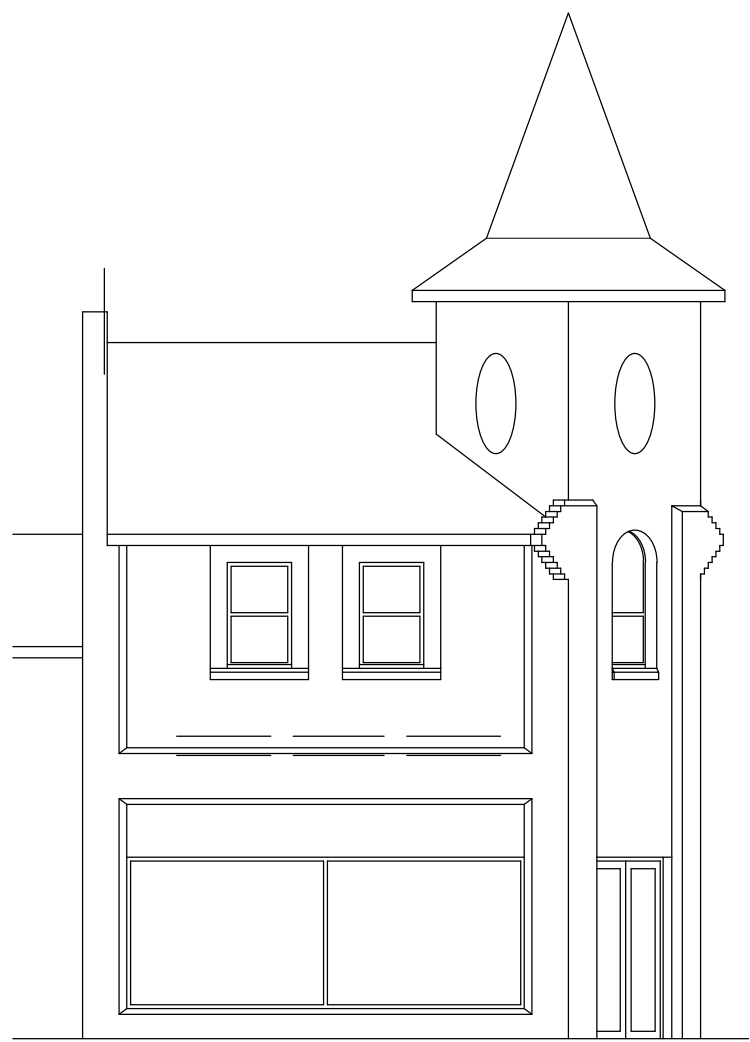

PROPOSED ELEVATION TO OLD MARKET STREET

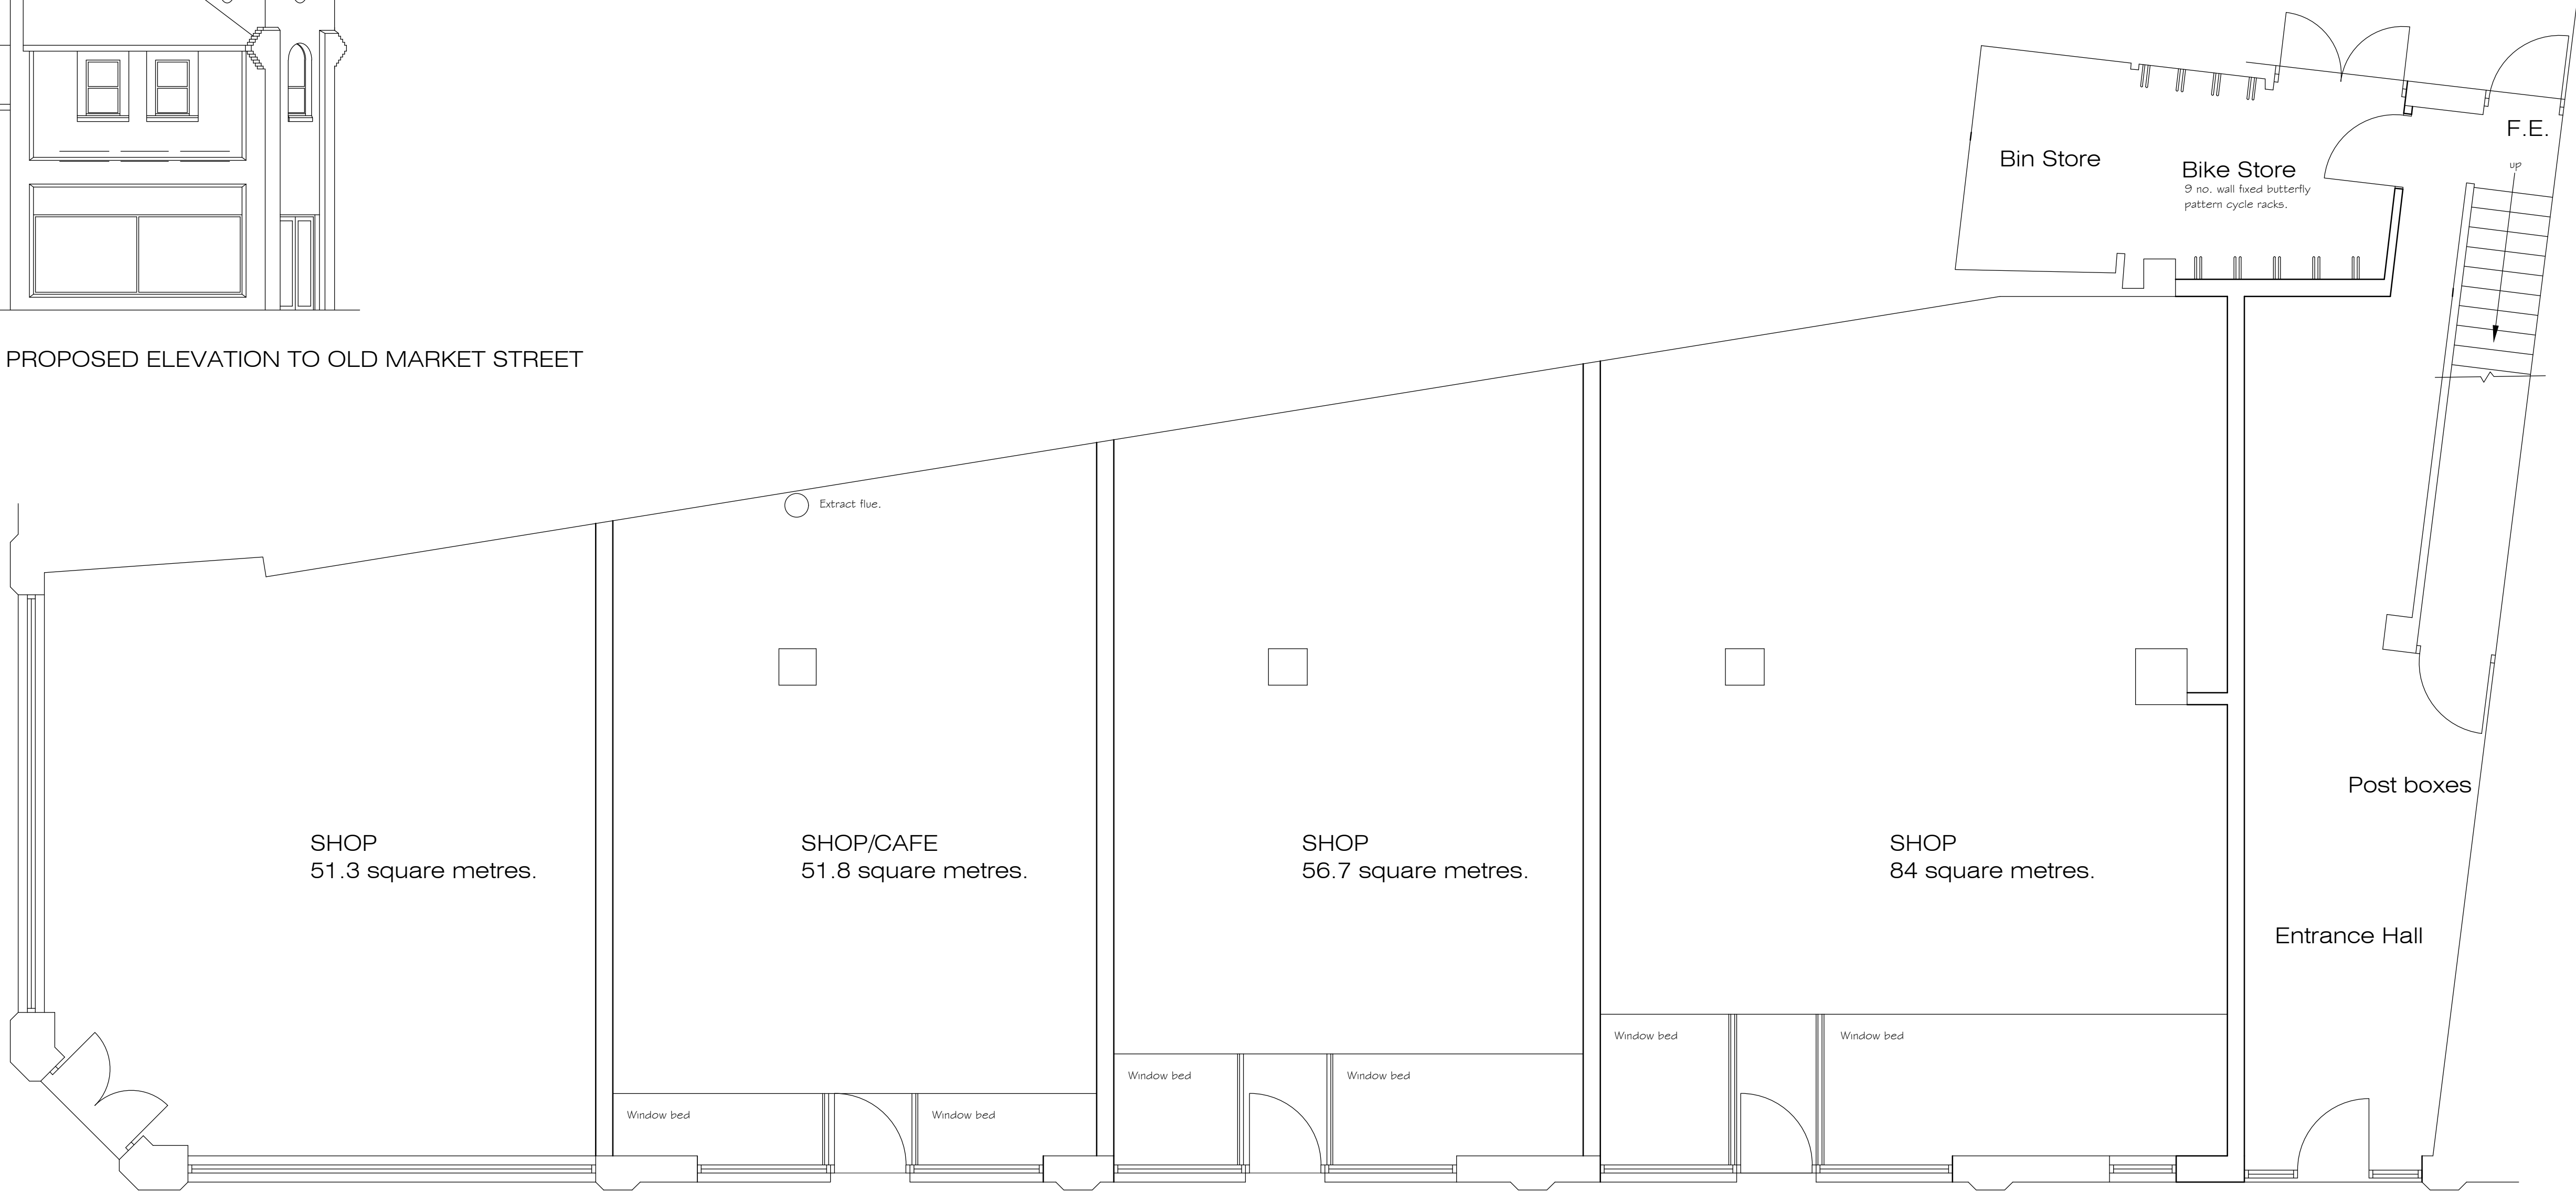

PROPOSED GROUND FLOOR PLAN

 

Architectural Design & Services
M.C.I.A.T.
38 De La Beche Road, Sketty,
Swansea, SA2 9AR.
Mobile: 07818 067467
e-mail: crescent3000@aol.com

Project	
Proposed Flats and Retail Units at 46 Wind Street, Neath, SA11 3EN.	
Description	
PLANNING DRAWING GROUND FLOOR AND WIND STREET, HIGH STREET YARD AND OLD MARKET STREET ELEVATIONS.	
Scale	Date
1/50 & 1/100 @ A1.	August 2022.
Drawn	Checked
Drawing No.	
PC22/48/3B	