


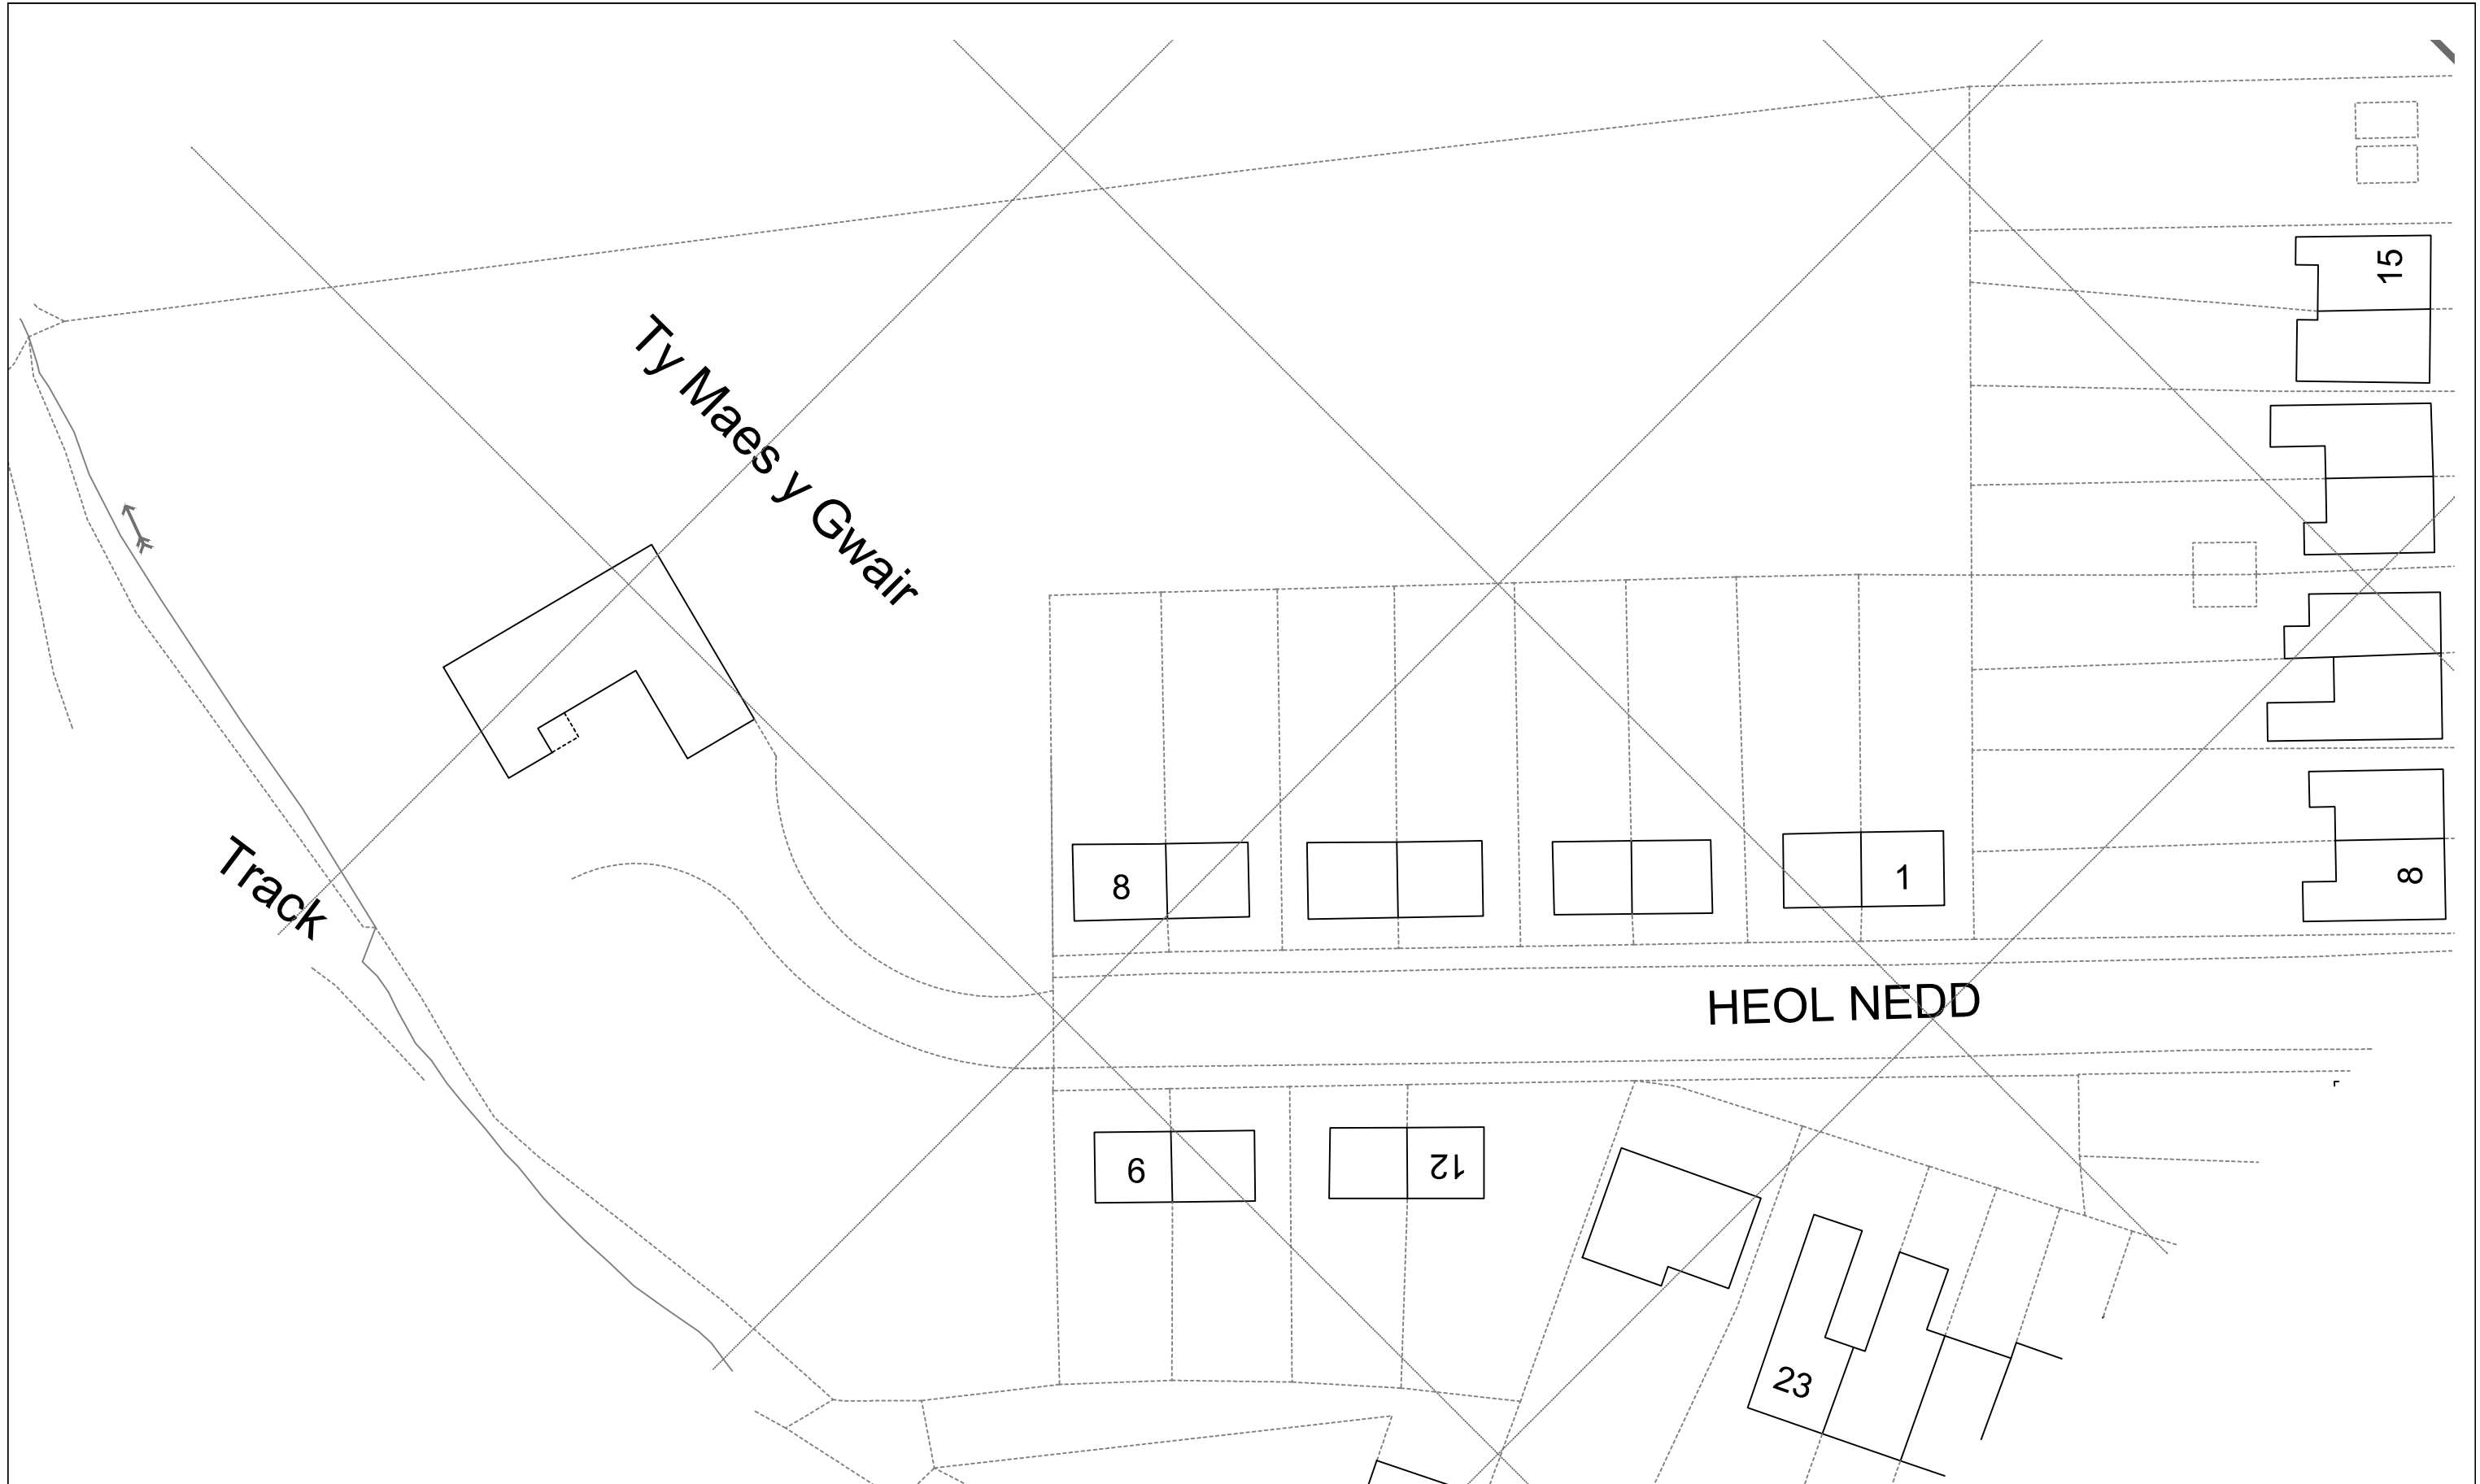

CLIENT Miss Aimee Moran and Mr Christian Sandry		JOB TITLE New Dwelling		DRNG. TITLE Existing Site Plan		
DATE: November 2022	SCALE: 1:500	A3	DRNG. NO. 19.30.100	REV. 00	PURPOSE Planning	

This drawing is copyright ©
NOTE: All dimensions to be checked on
site and not scaled from the drawing.