




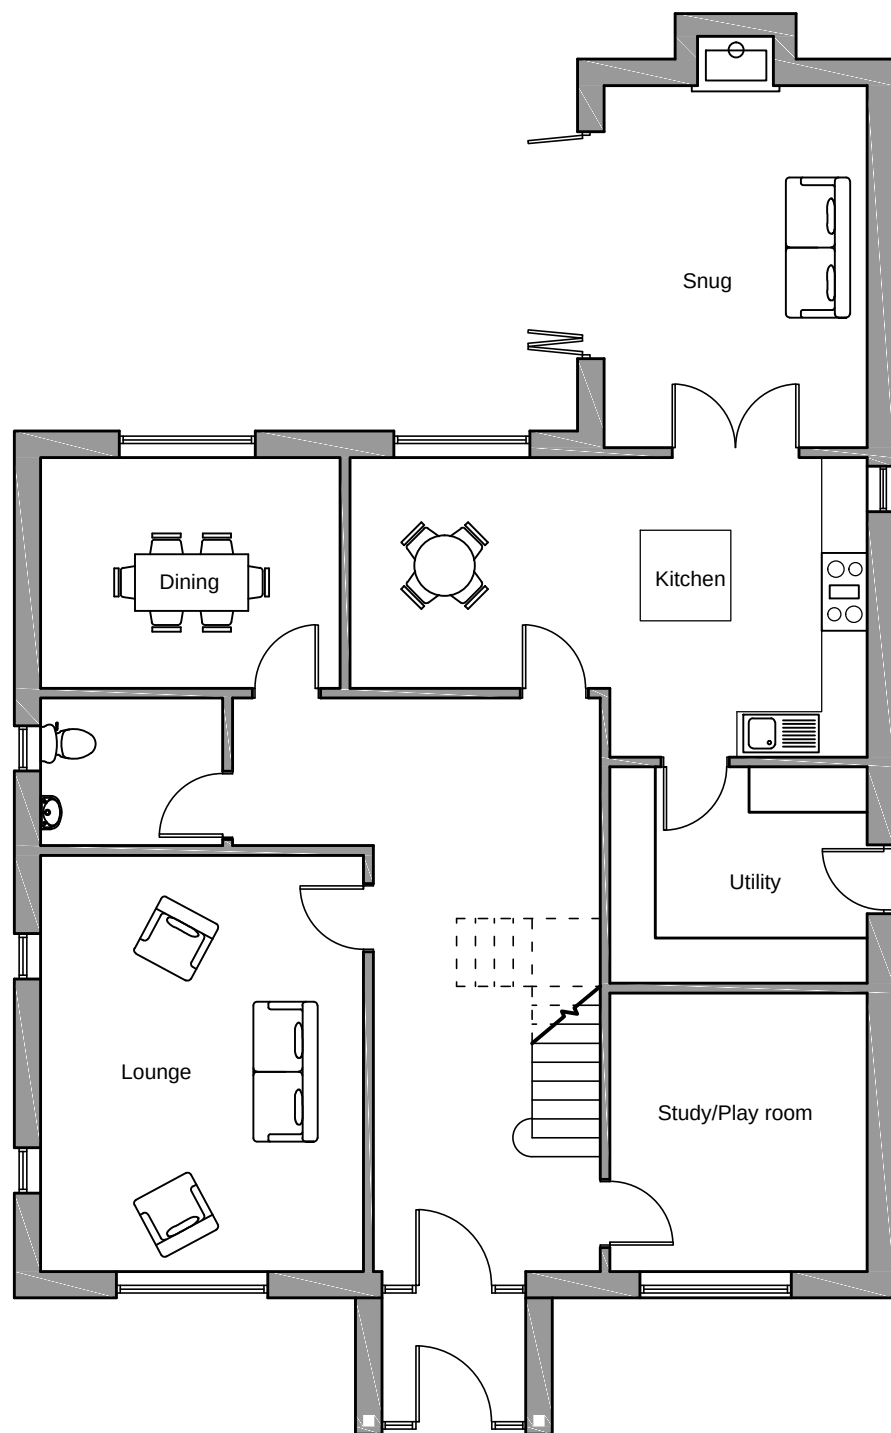

Ground Floor

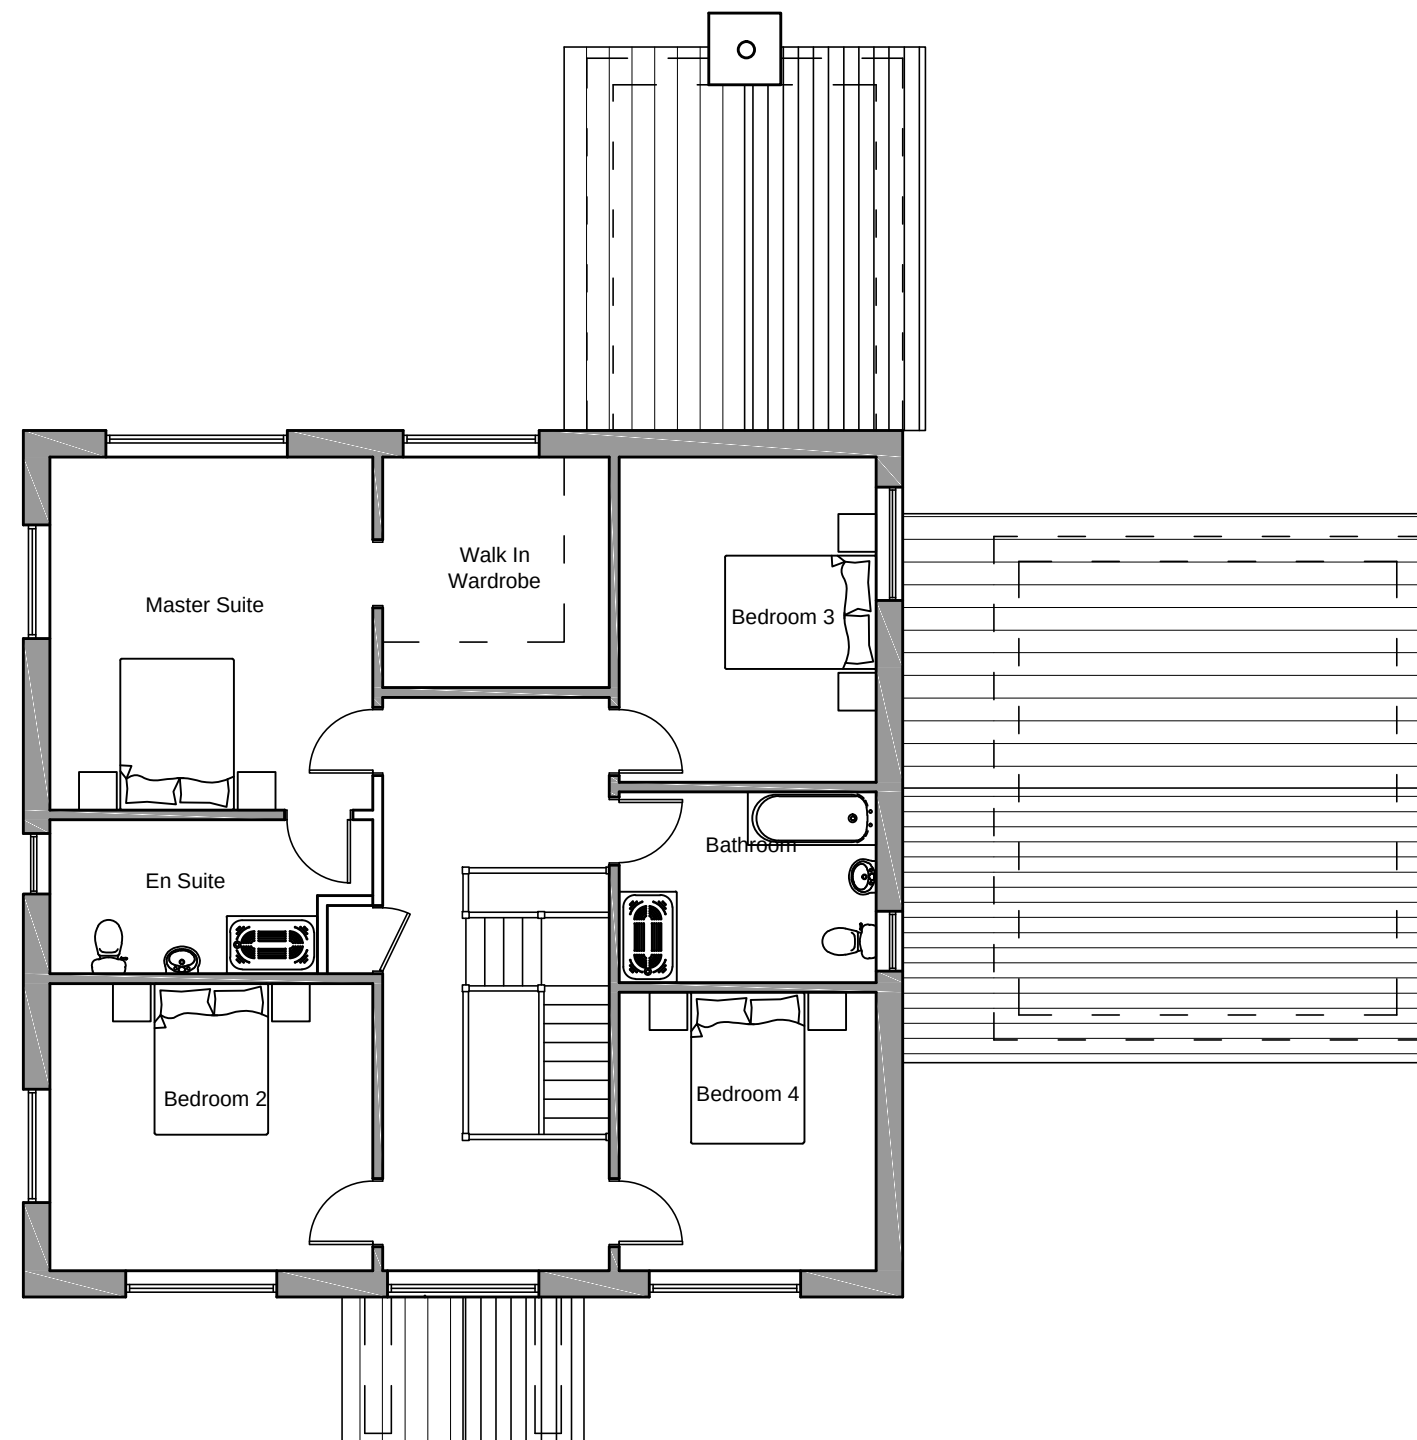

First Floor

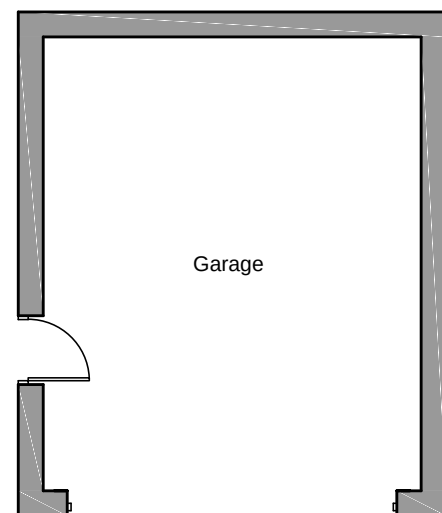

This drawing is copyright ©
NOTE: All dimensions to be checked on
site and not scaled from the drawing.

CLIENT Miss Aimee Moran and Mr Christian Sandry		JOB TITLE New Dwelling		DRNG. TITLE Proposed Floor Plans	
DATE: November 2022	SCALE: 1:100	A3	DRNG. NO. 19.30.150	REV. 00	PURPOSE Planning

Ferndale Architectural Solutions LTD
98 Neath Road, Resolven, Neath, SA11 4AN Tel: 07970808768 Email: owen@ferndaleas.co.uk