



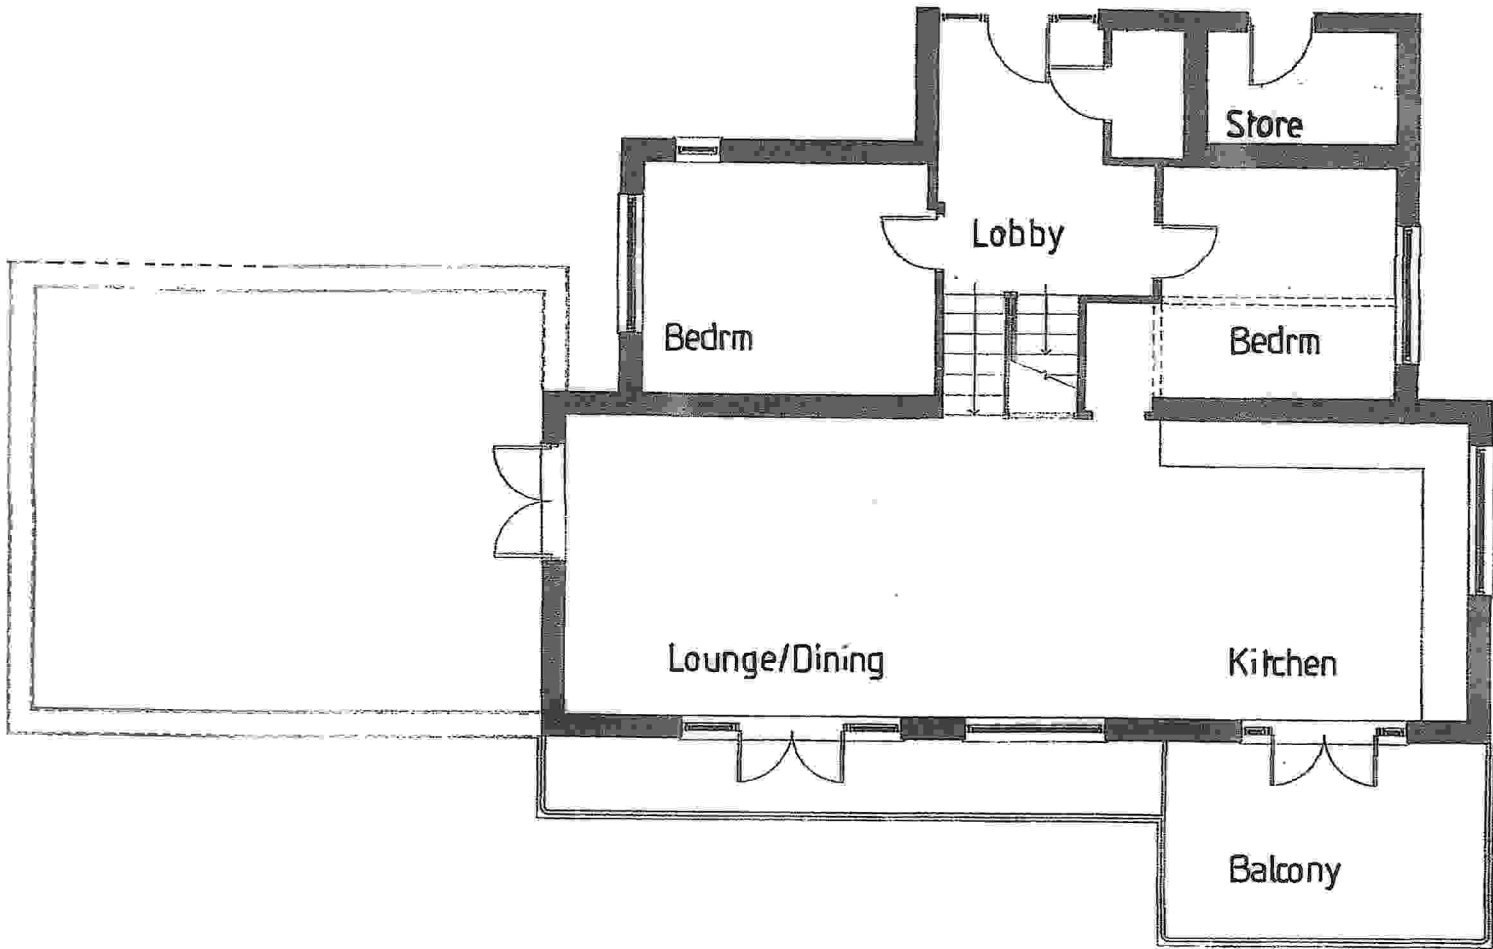

Mezzanine Floor Plan

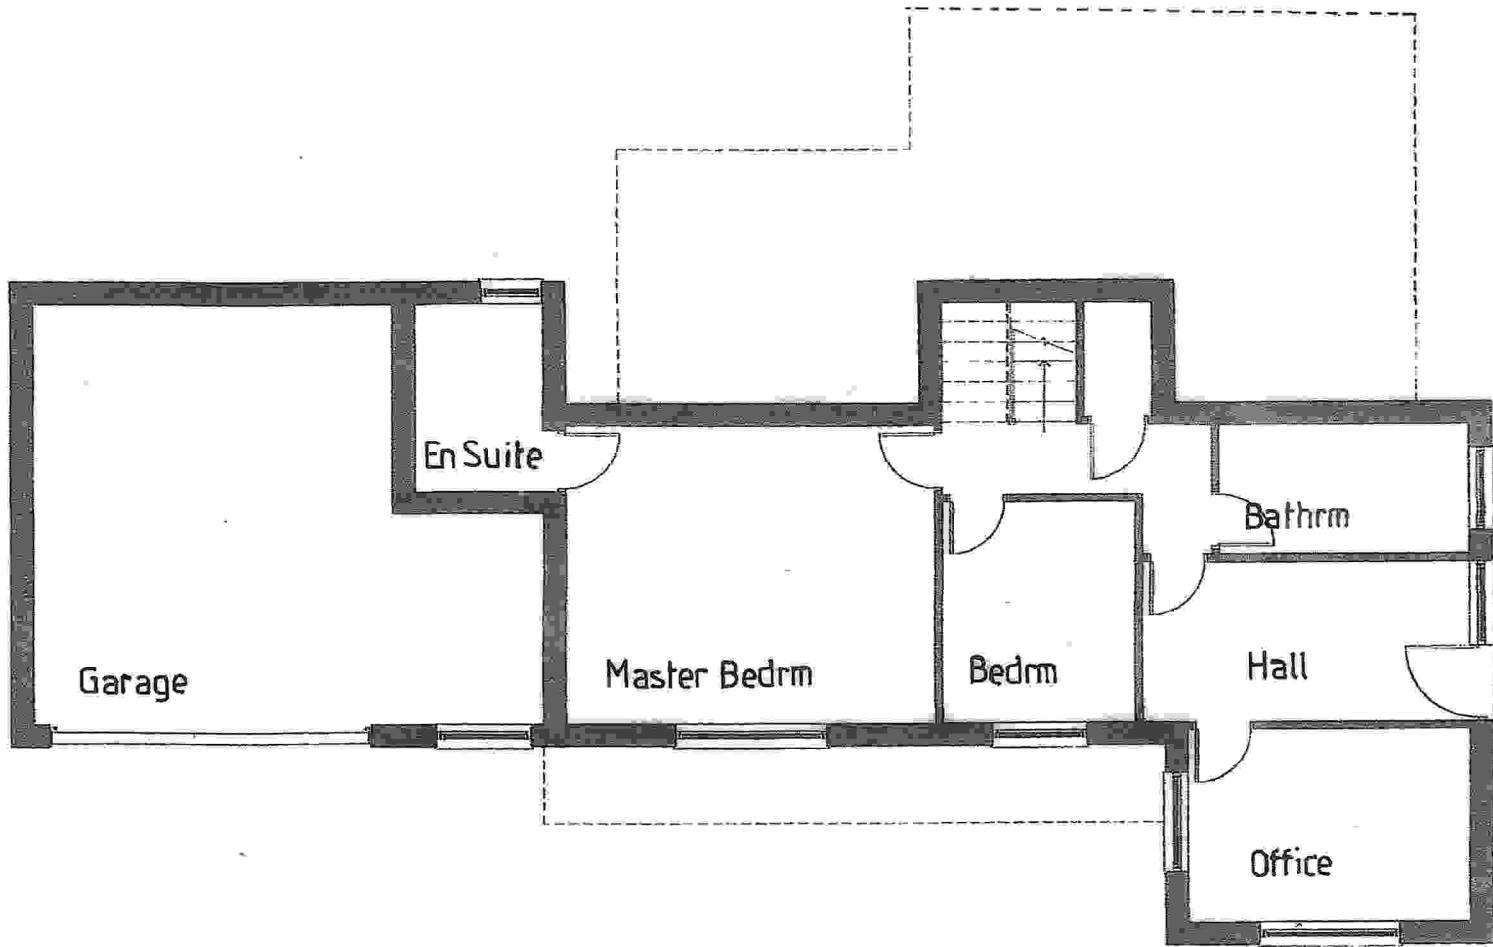

Ground Floor Plan

Proposed Alterations & Extensions to 129 Cilmaengwyn Road,
Ynysmeudwy, Pontardawe, SA8 4QN


EXISTING FLOOR PLANS

Scale: 1/100 @ A3


Drawing No.

1889/B/22/1


J. Hedley Rees. Chartered Architect, 9 Swansea Road, Pontardawe, Swansea, SA8 4AA.

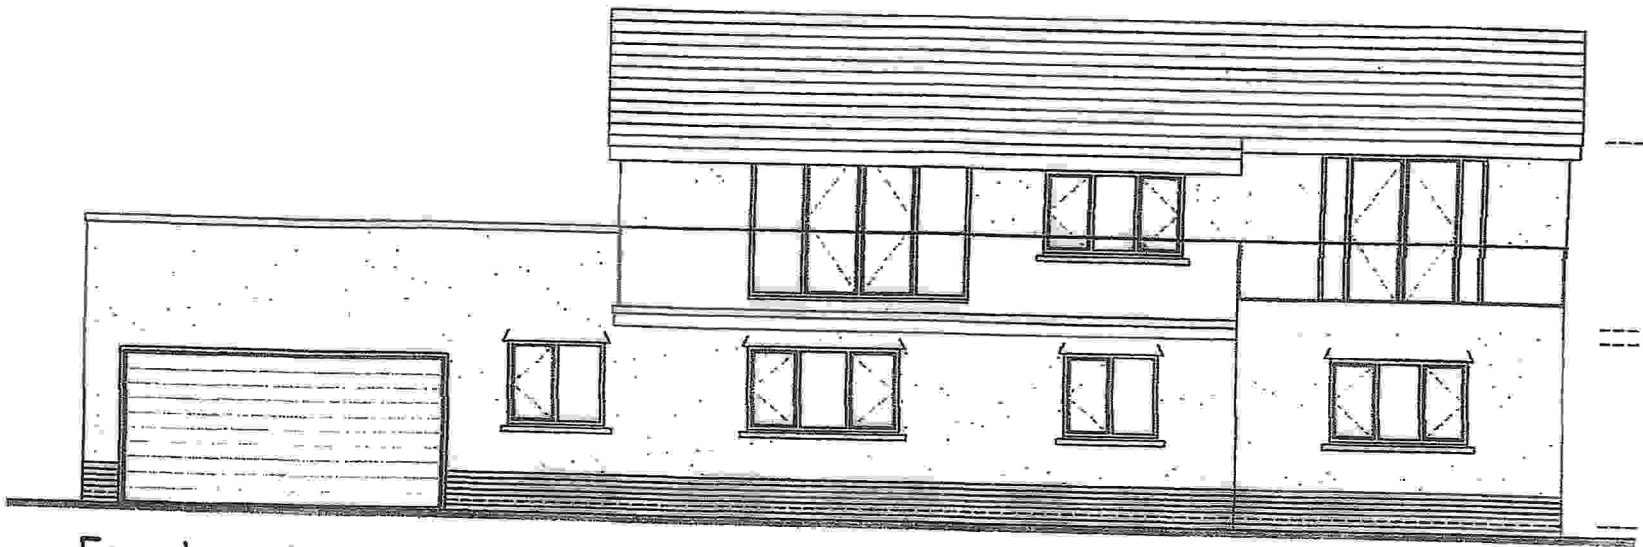

Front

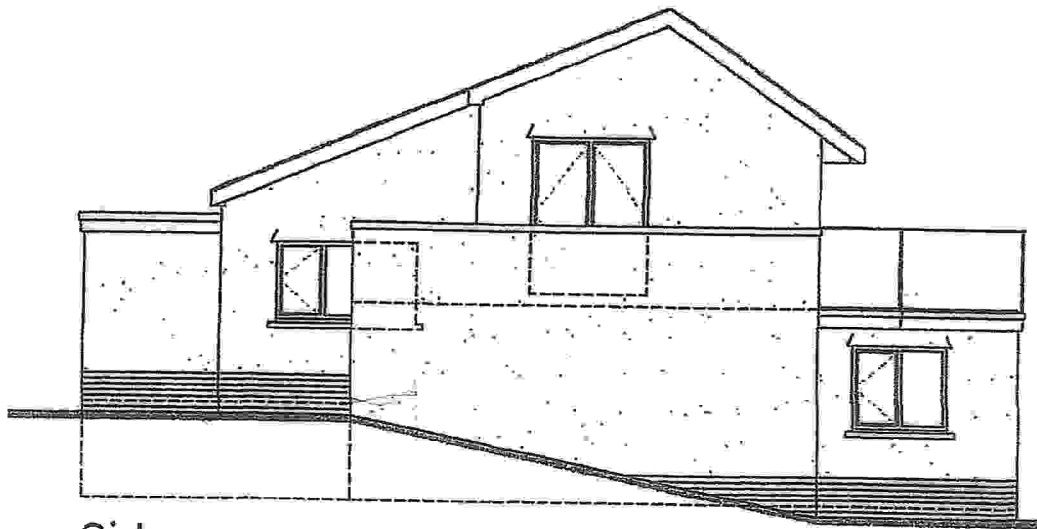

Side

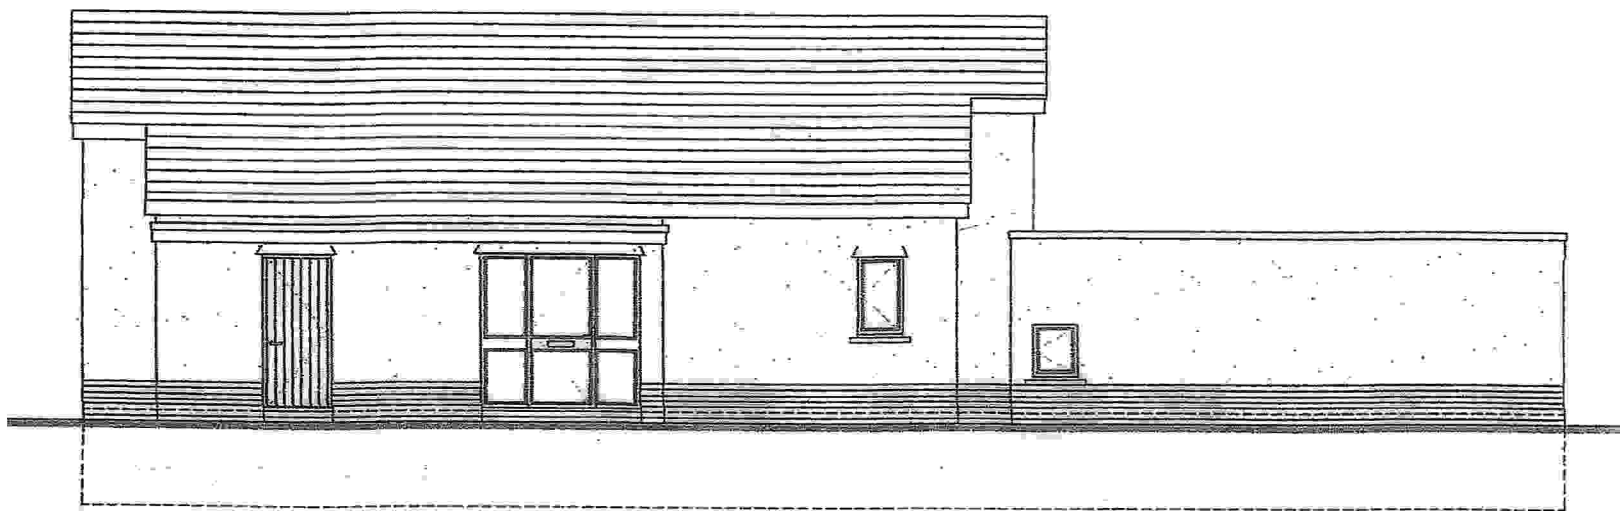

Rear



Side

Proposed Alterations & Extensions to 129 Cilmaengwyn Road,
Ynysmeudwy, Pontardawe, SA8 4QN

EXISTING ELEVATIONS

Scale: 1/100 @ A3

Drawing No.

1889/B/22/2

J. Hedley Rees, Chartered Architect, 9 Swansea Road, Pontardawe, Swansea, SA8 4AA.
Tel.: 01792830993 E Mail: hedleyrees@outlook.com