




NOTE -
All Dimensions to be Checked on Site.
All Proposed Window Sizes to be checked before order.
All Drainage Runs Presumed.
Structural Calculations to be Provided by Structural Engineer.
Finished Floor Heights to be checked on Site.
Compliance with Current Building Regulations Consult with L.A Building Control.

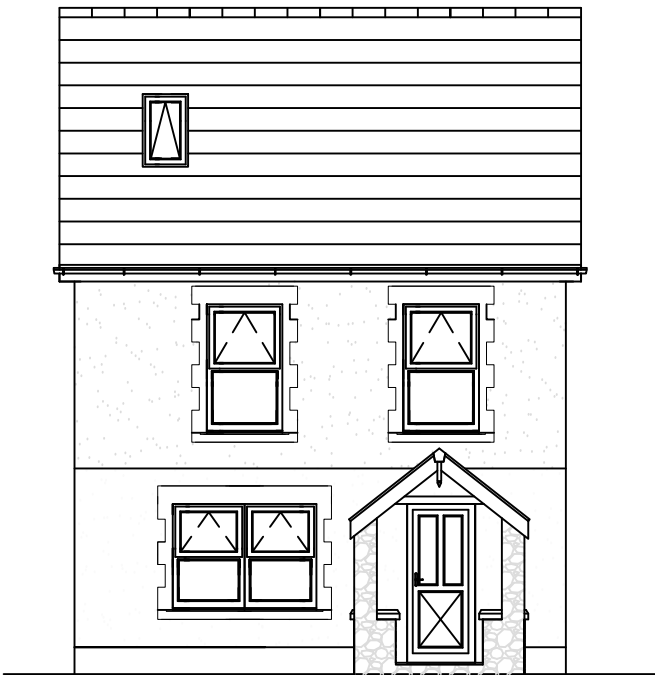

Proposed front elevation

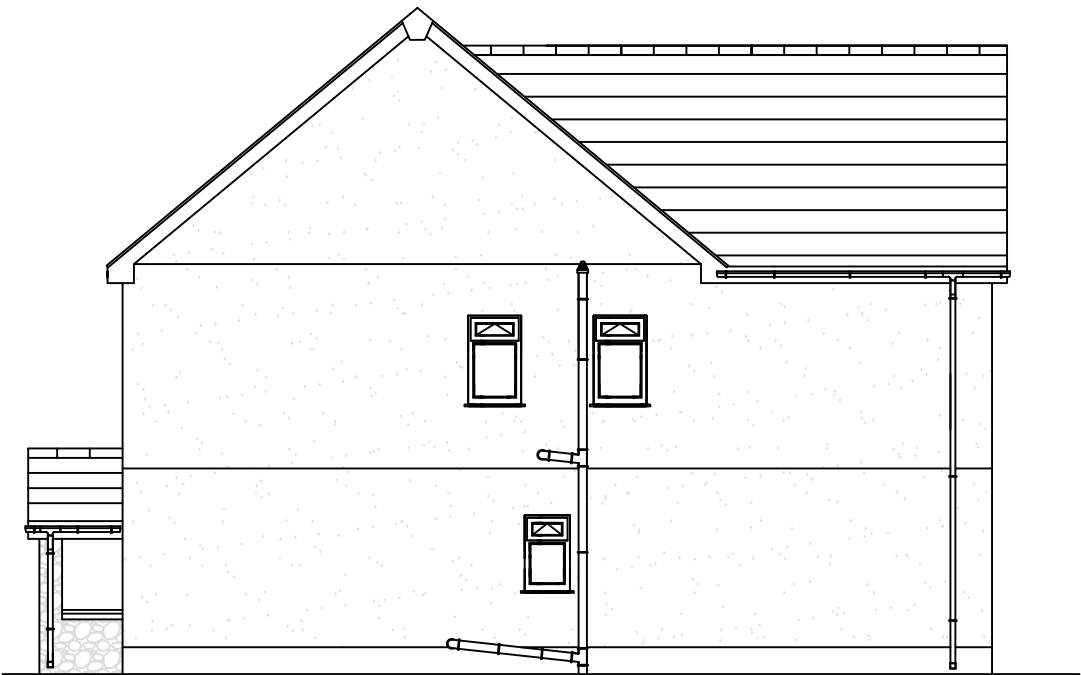

Proposed R.H.S. elevation

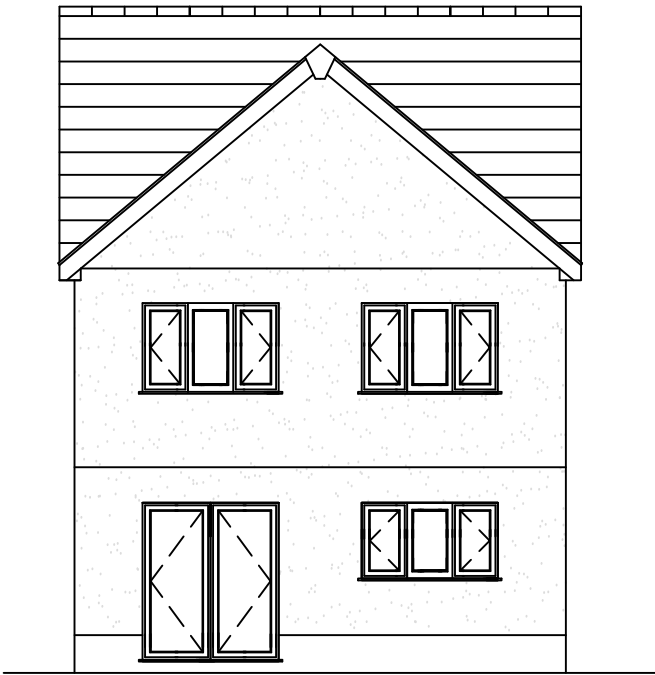

Proposed rear elevation



Proposed L.H.S. elevation

Proposed Finishes

- * Grey concrete tiled roof
- * Elevations finished in Dashed Render White
- * Black U.P.V.C rainwater goods with White U.P.V.C fascia & soffits
- * Grey external Doors and Windows
- * Entrance porch clad in stone

PROPOSED ELEVATIONS

PROPOSED NEW BUILD
LAND ADJACENT TO
No42 GNOLL ROAD
GODRERGraig
SWANSEA
SA9 2PA

DRAWN BY

W.A.DAVIES

DRAWING A5

SCALE 1:100