


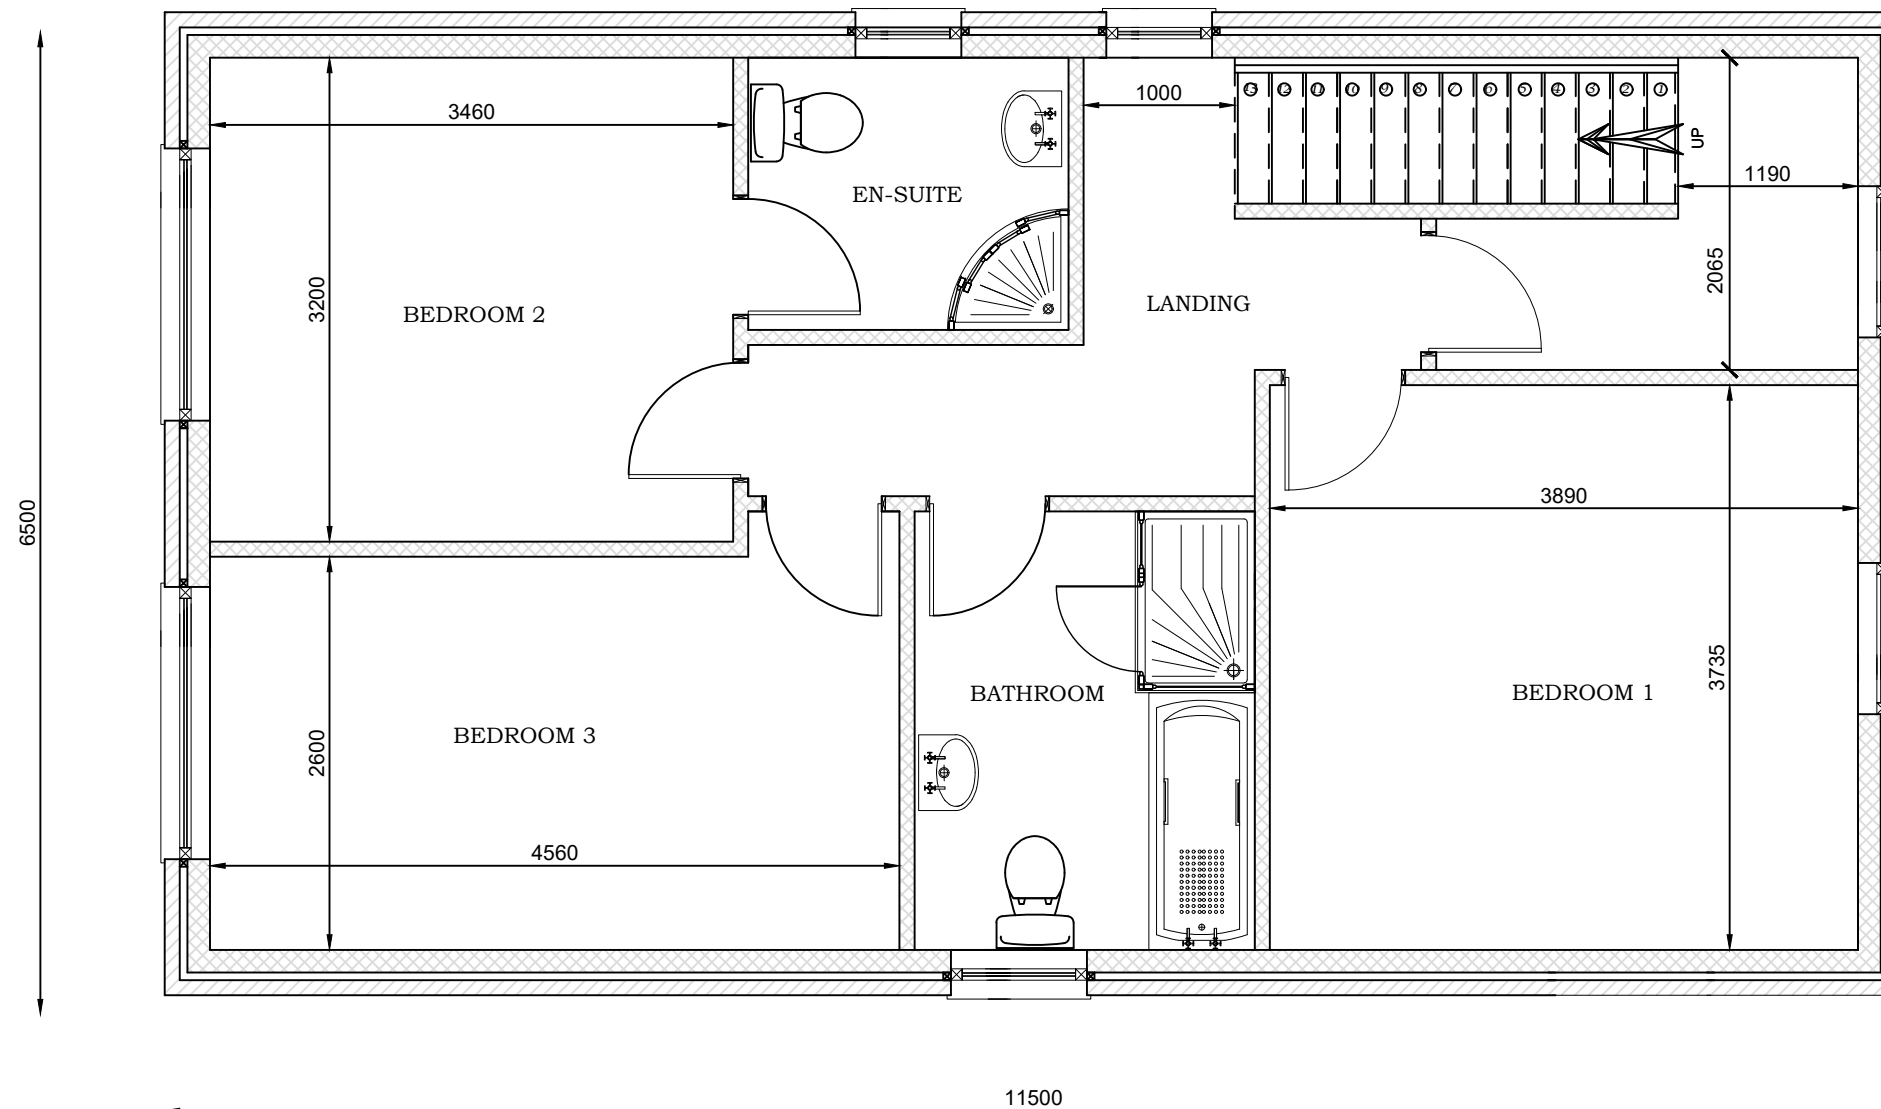

FIRST FLOOR PLAN

NOTE -
All Dimensions to be Checked on Site.
All Proposed Window Sizes to be checked before order.
All Drainage Runs Presumed.
Structural Calculations to be Provided by Structural Engineer.
Finished Floor Heights to be checked on Site.
Compliance with Current Building Regulations Consult with L.A Building Control.

DRAWN BY		PROPOSED NEW BUILD LAND ADJACENT TO No42 GNOLL ROAD GODRERGraig SWANSEA SA9 2PA	PROPOSED FIRST FLOOR PLAN
W.A.DAVIES			
DRAWING A7			
SCALE 1:50			