


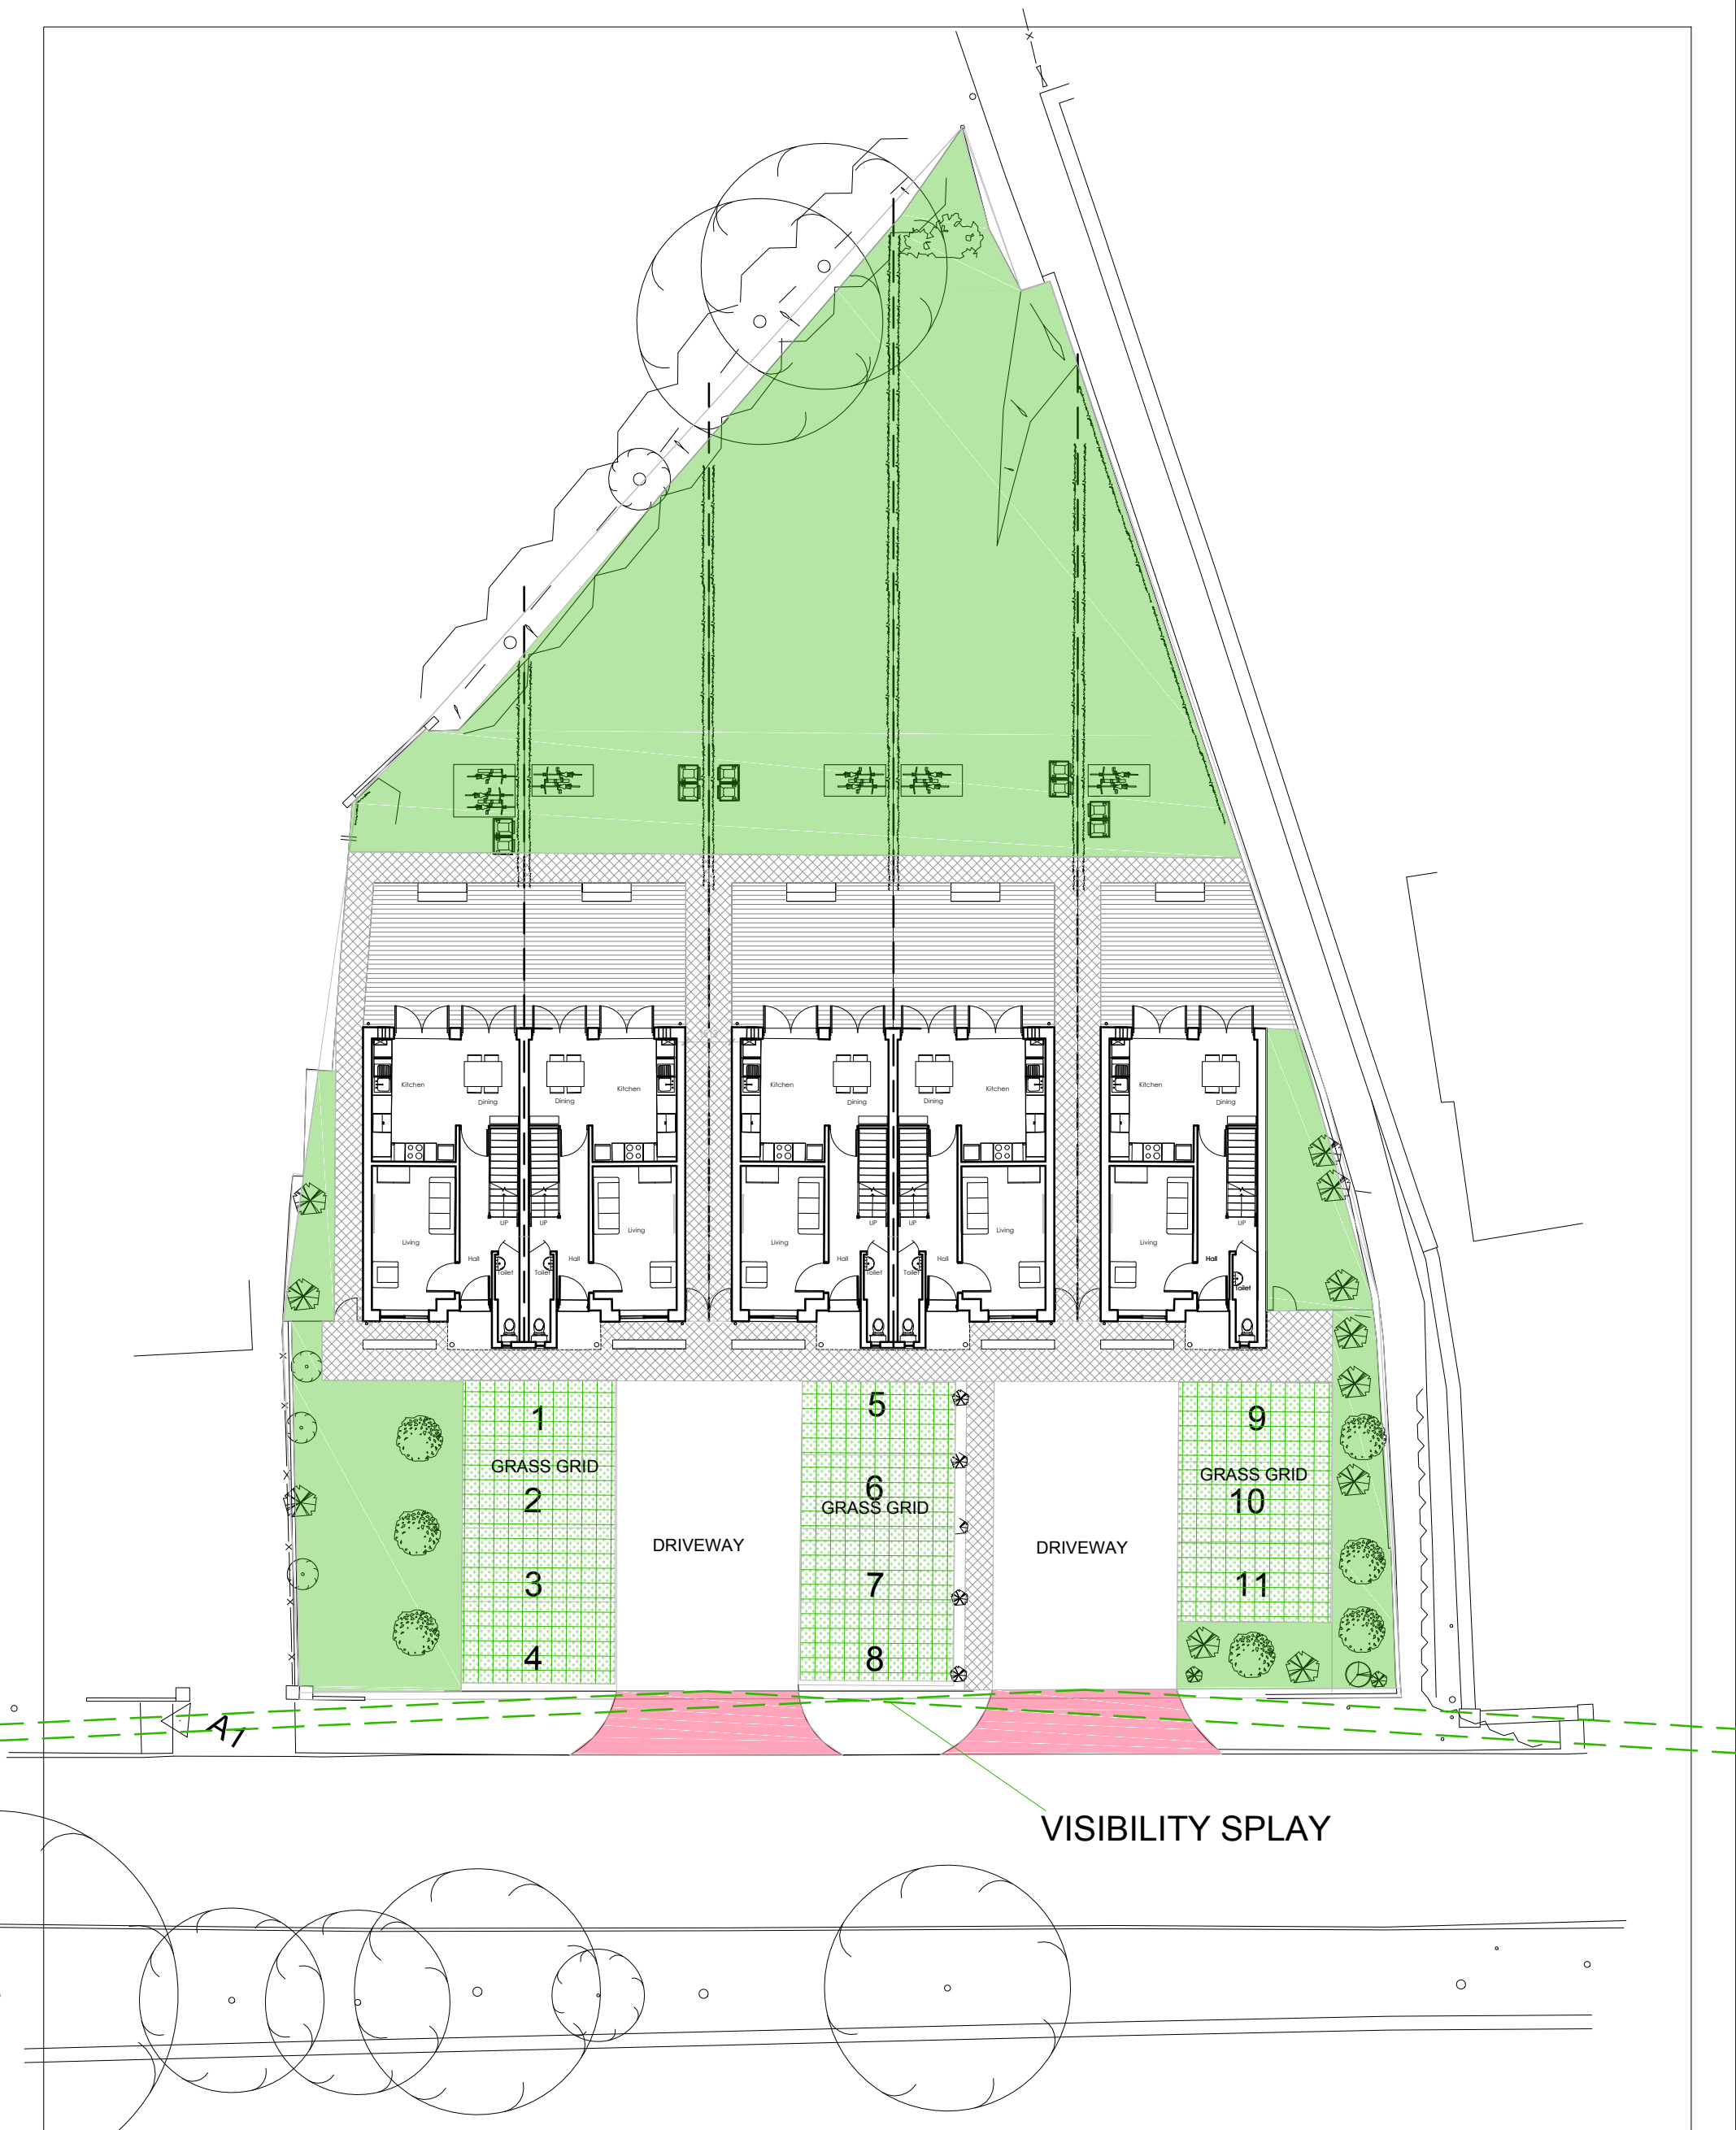

PROPOSED SITE PLAN

© This drawing is copyright SK Designs. Contractor to check all dimensions on site and to report any discrepancies directly to the SD. Date: MARCH 2022 Project: PROPOSED HOUSES AT SWANSEA Client:			 SK DESIGNS 289, Cleverwater Way, Llanestive, Cardiff CF23 6BJ Tel: 029 20 761 950 Fax: 029 20 761 950 Email: info@skdesigns.org.uk
Description: PROPOSED PLANS		Job No:	
		Dwg No: 201 R2	
		Scale: 1:200 ON A3	
		Drawn By: KG	