




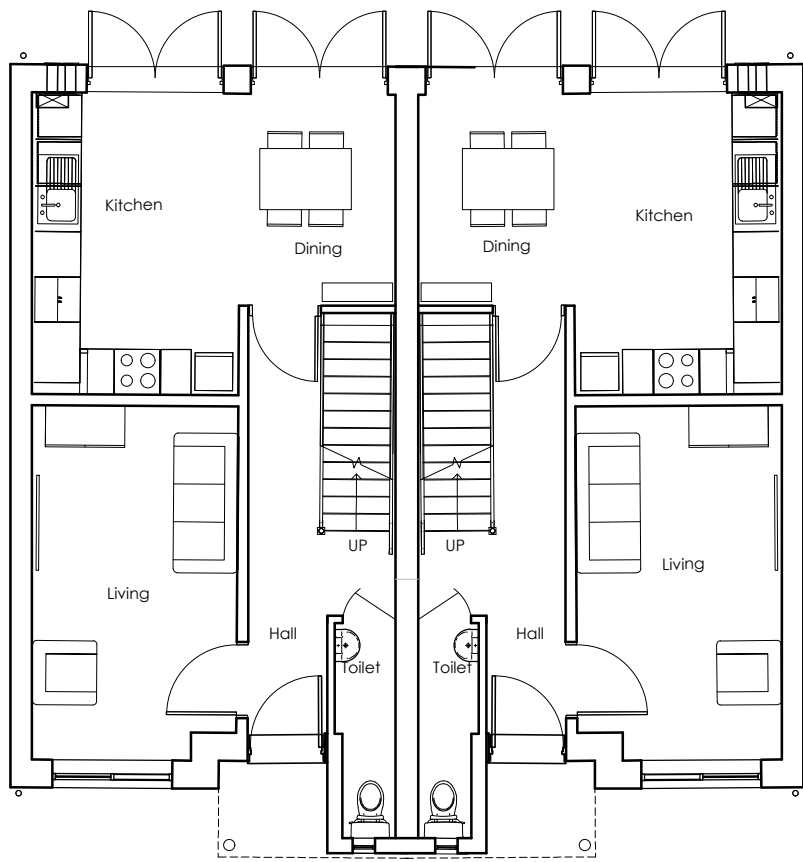


PROPOSED GROUND FLOOR PLAN

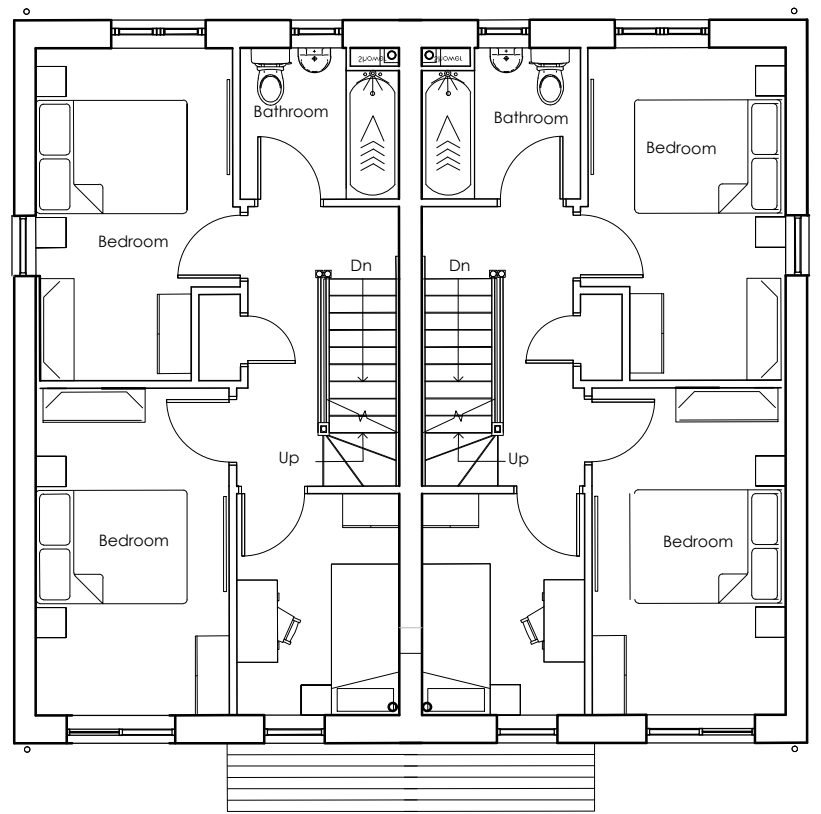

PROPOSED FIRST FLOOR PLAN

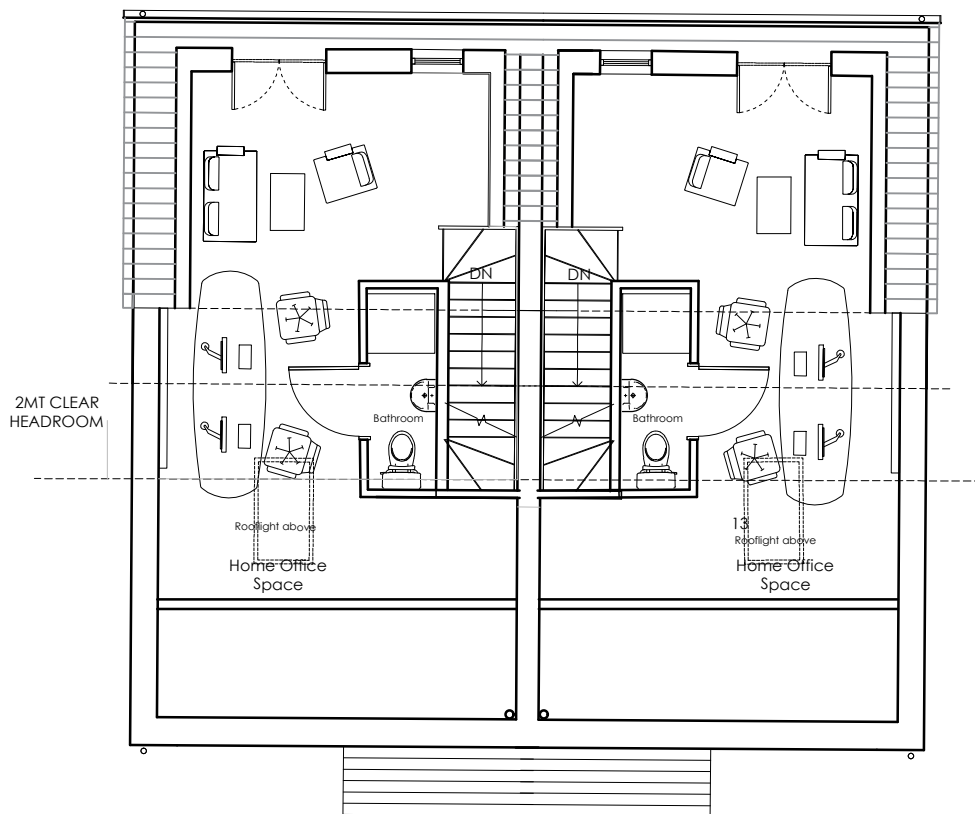

PROPOSED LOFT PLAN

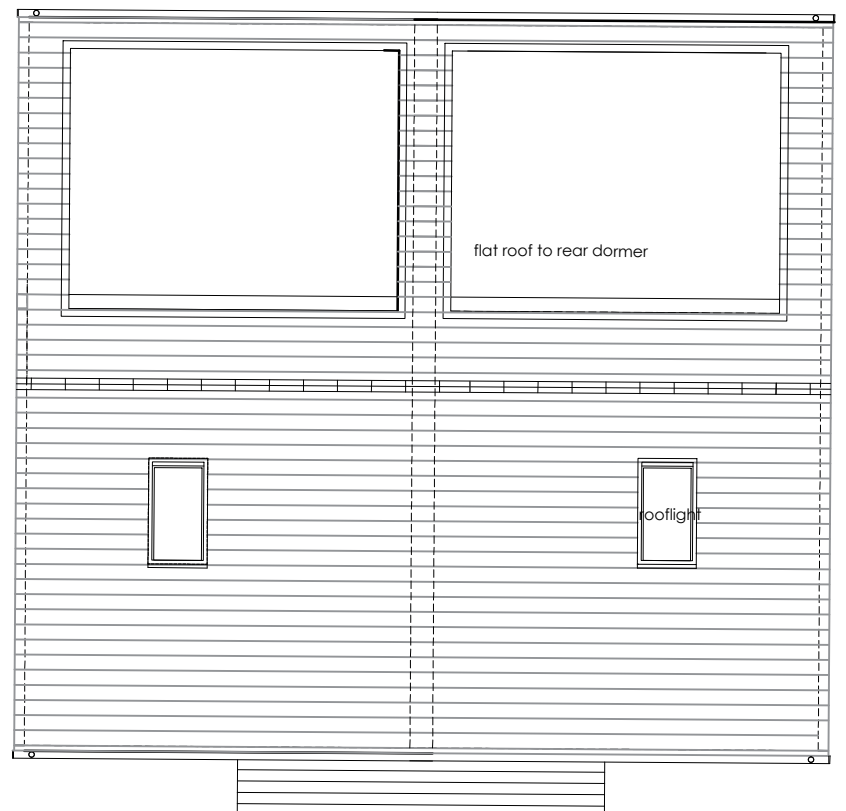

PROPOSED ROOF PLAN

© This drawing is copyright SK Designs. Contractor to check all dimensions on site and to report any discrepancies directly to the SD.			 SK DESIGNS SK DESIGNS 289 Cleverwater Way, Llaneside, Cardiff CF23 6BJ Tel: 029 20 761 950 Fax: 029 20 761 950 Email: info@skdesigns.org.uk
Date: OCT 2021			
Project: PROPOSED HOUSES AT SWANSEA			
Client:			
Description: PROPOSED PLANS OF SEMIDETACHED HOUSES	Job No:	Scale: 1:100 ON A3	
	Dwg No: 202 R1	Drawn By: KG	