




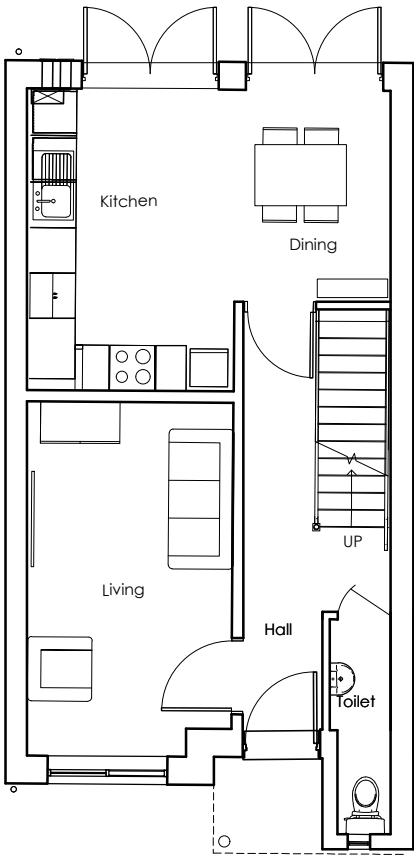


PROPOSED GROUND FLOOR PLAN

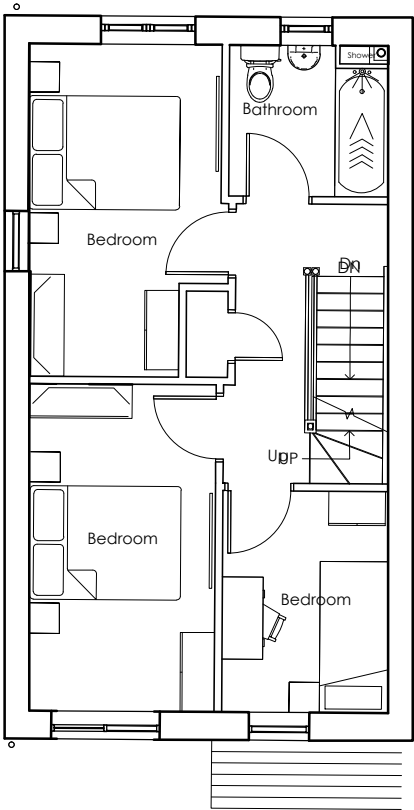

PROPOSED FIRST FLOOR PLAN

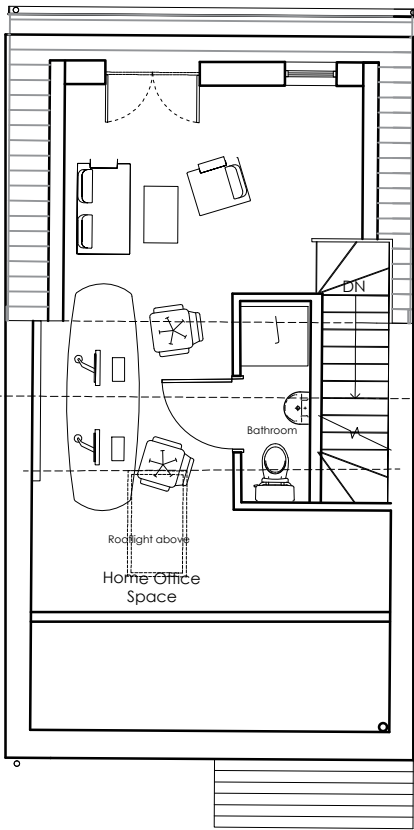

PROPOSED LOFT PLAN

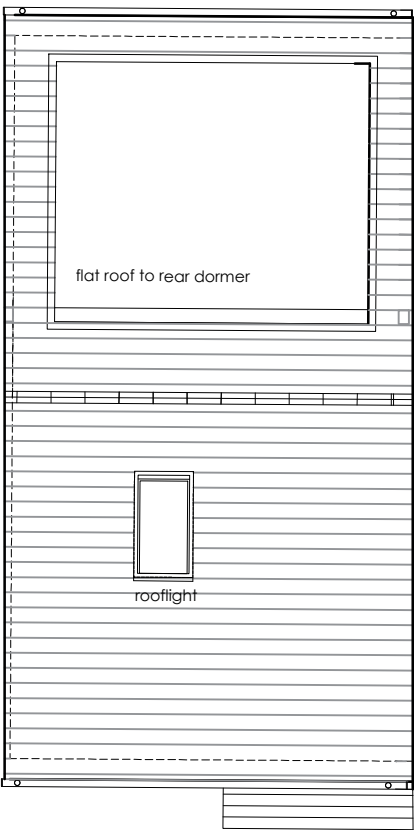

PROPOSED ROOF PLAN

© This drawing is copyright SK Designs. Contractor to check all dimensions on site and to report any discrepancies directly to the SD.			 SK DESIGNS SK DESIGNS 298, Cleverton Way, Lakeside, Cardiff CF23 6BJ Tel: 029 20 761 950 Fax: 029 20 761 950 Email: info@skdesigns.org.uk
Date: OCT 2021			
Project: PROPOSED HOUSES AT SWANSEA			
Client:			
Description: PROPOSED PLANS OF DETACHED HOUSES	Job No: Dwg No: 204 R1	Scale: 1:100 ON A3 Drawn By: KG	