


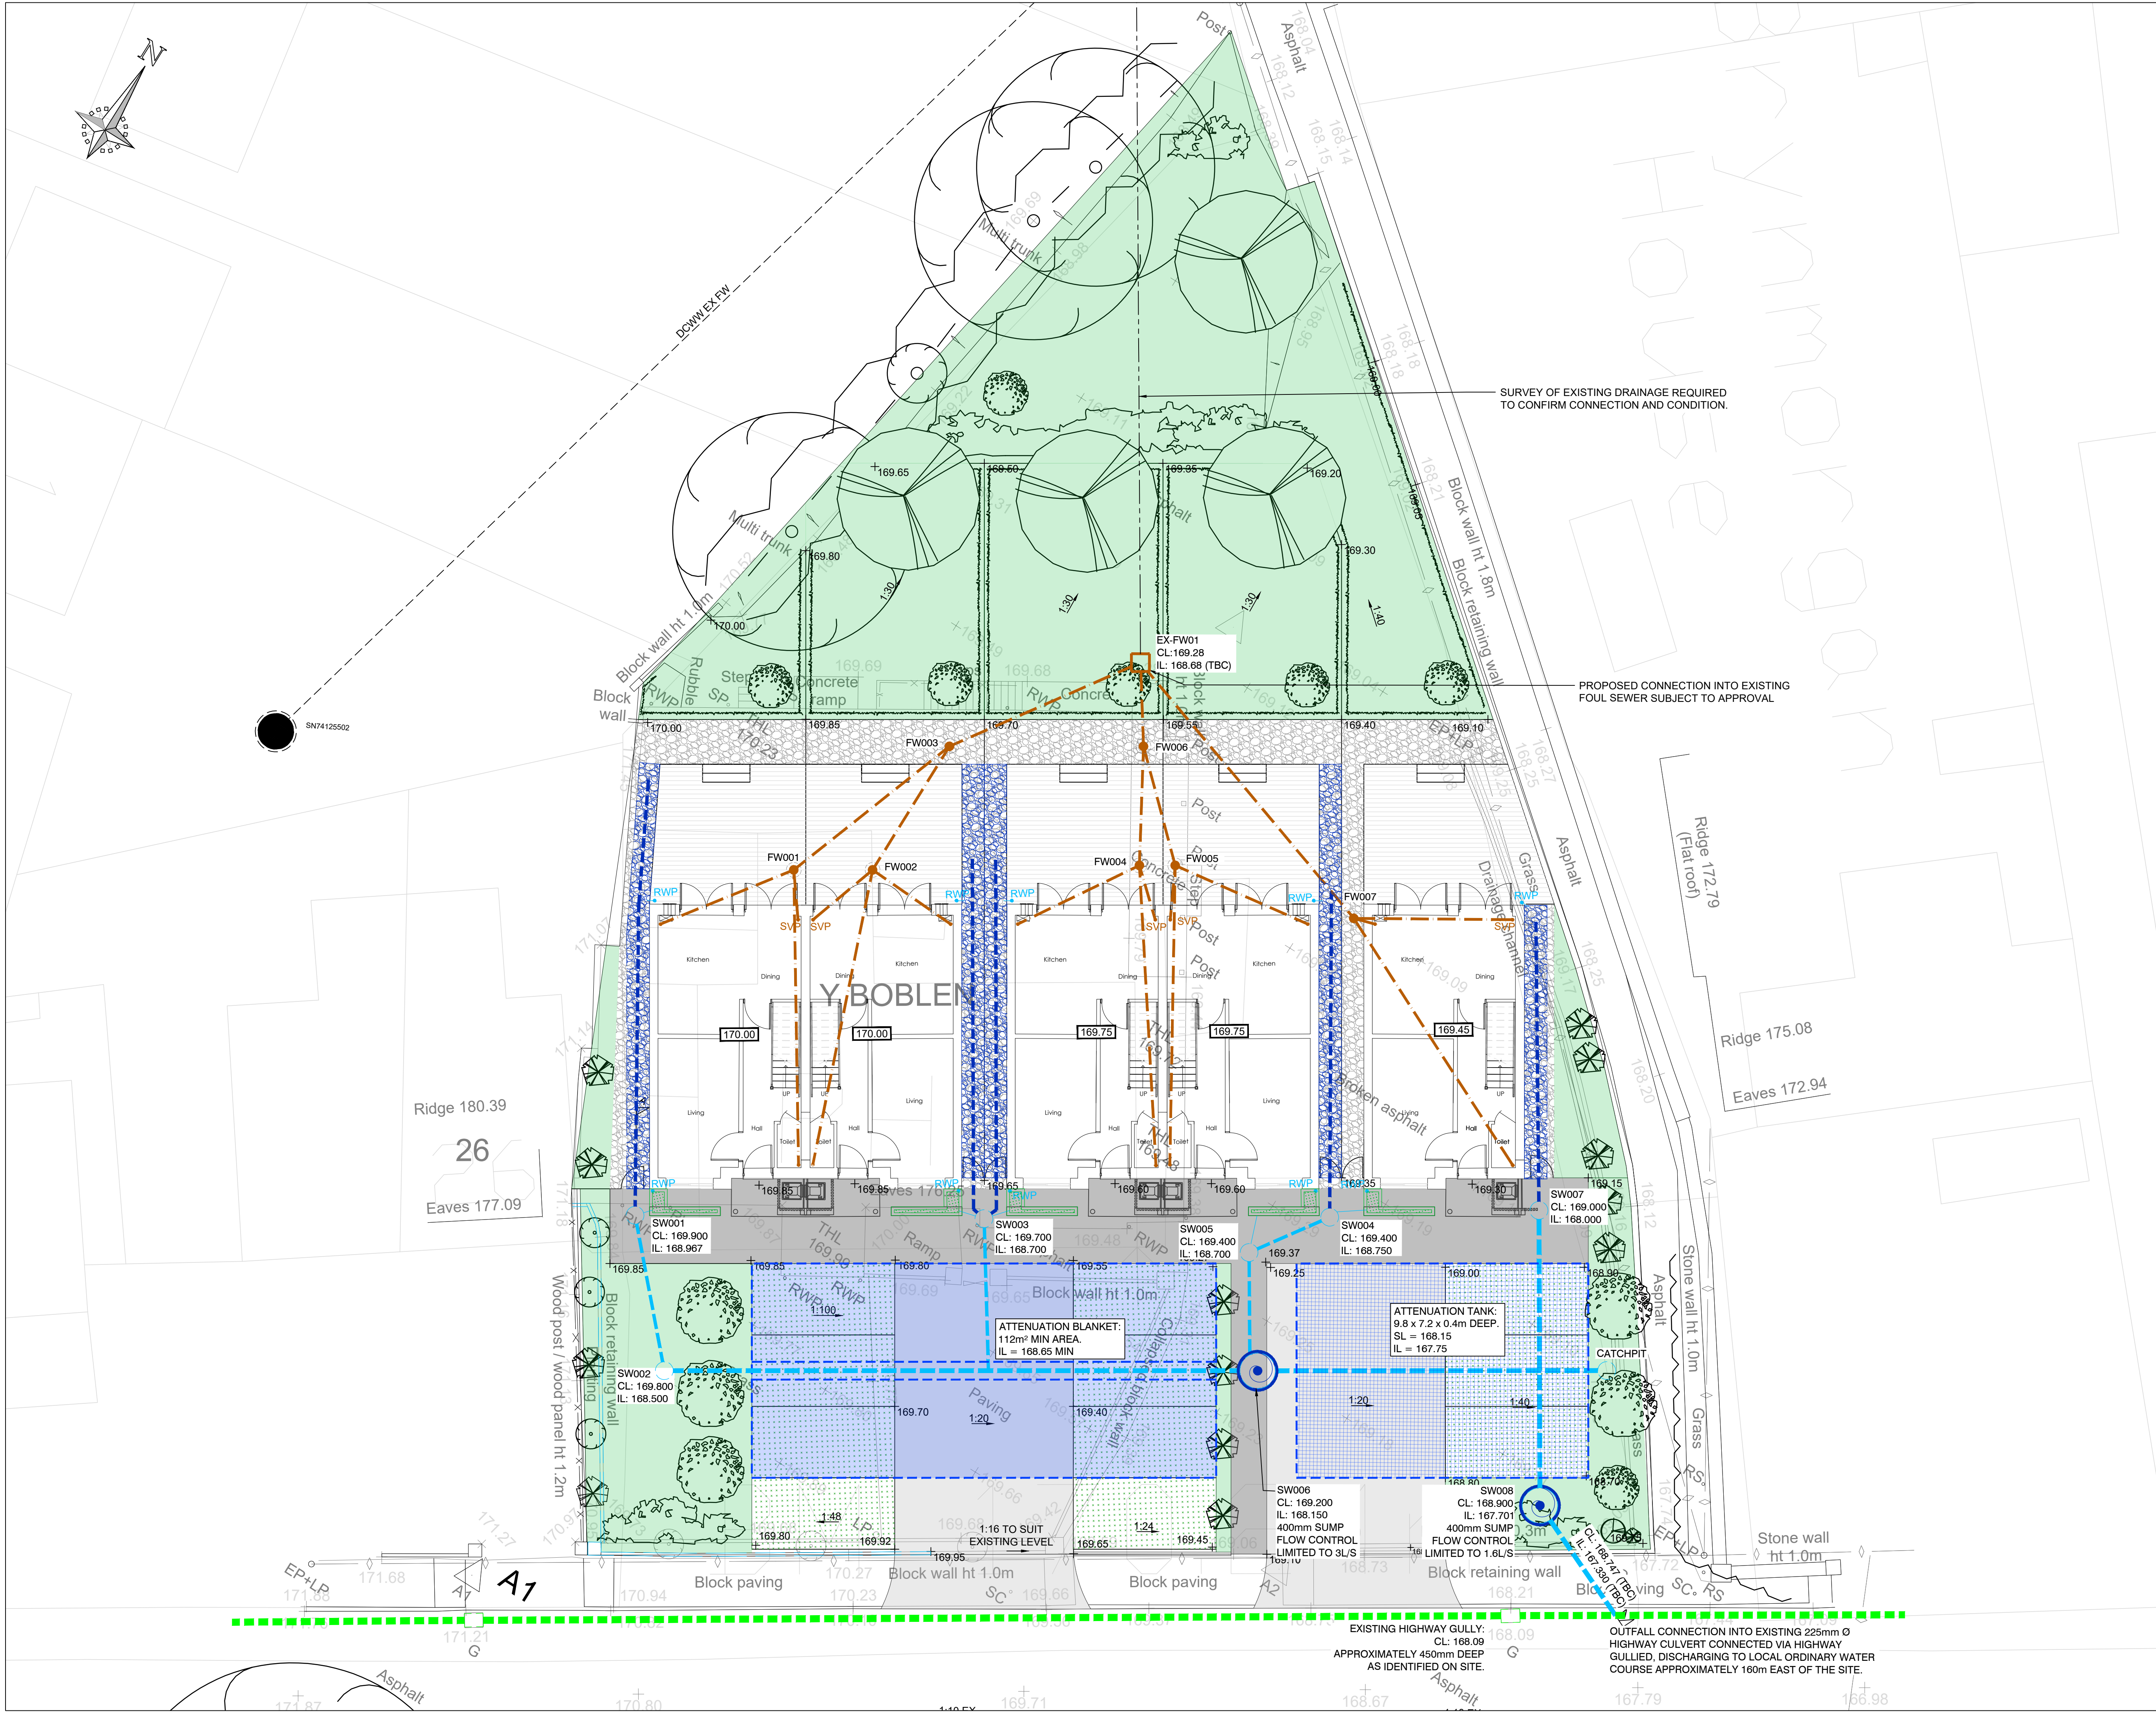

DO NOT SCALE this drawing. Use figured dimensions only.
The Contractor must check & verify all dimensions on site.
Any discrepancies must be reported immediately to the Engineer for clarification before proceeding.
This drawing is copyright and owned by Avocet Civil Engineering Consultancy.

SAFETY, HEALTH AND ENVIRONMENTAL INFORMATION
Refer to the relevant Construction (Design and Management) documentation where applicable.
It is assumed that all works on this drawing will be carried out by a competent contractor, working where appropriate to an approved method statement.

LEGEND

- SITE BOUNDARY
- FOUL WATER SEWER
- SOIL VENT PIPE
- SURFACE WATER SEWER
- GEOCELLULAR ATTENUATION TANK
- GRANULAR ATTENUATION BLANKET
- FILTER DRAIN
- EXISTING PRIVATE COMBINED SEWER
- EXISTING DCWW COMBINED DRAIN
- EXISTING HIGHWAY SEWER (TBC)
- SW HYDROBRAKE CHAMBER
- RAISED RAIN GARDEN
- PARKING BAY - GRASS PAVING SYSTEM
- FOOTPATH - BITUMINOUS
- DRIVEWAY/PARKING - BITUMINOUS
- FOOTPATH - GRAVEL

ISSUED FOR SAB

A02	24.01.21	UPDATED TO SUIT SAB COMMENTS	JW
A01	08.11.21	ISSUED FOR SAB APPROVAL	JW

Rev	Date	Description	By
Client			

MR HUMAYUN NASSER

Project
24 BRYN ROAD, CWNLLYNFELL

Title
DRAINAGE LAYOUT

Drawing Status
SAB APPROVAL

Drawn	Checked	Approved	Date	Scale @ A1
JW	VW	JM	NOV 21	1:100
Project No.	Drawing No.	Revision		
AVO-21088	CIV-010	A02		


www.avocetcivils.co.uk | enquiries@avocetcivils.co.uk
Company Registered in England and Wales No. 10819923

IN PARTNERSHIP WITH
MORGAN STRUCTURAL LIMITED

