


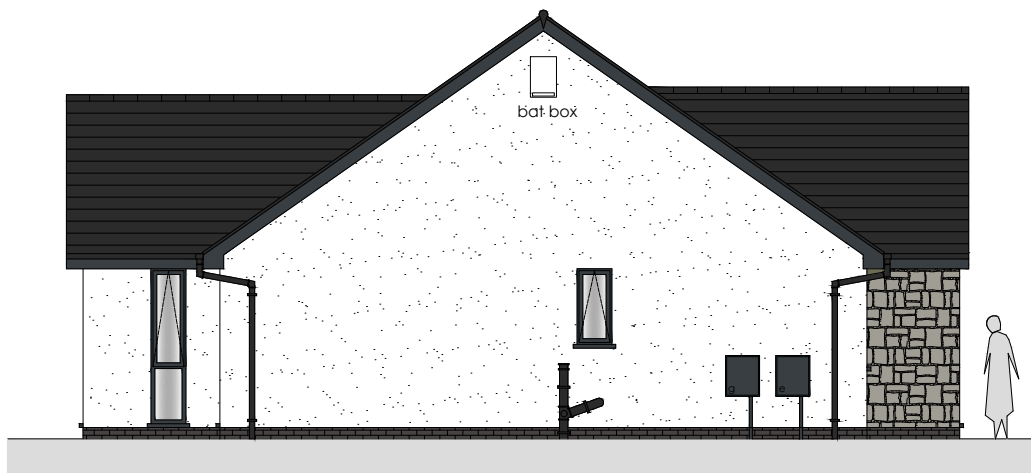


north west elevation
scale | 1: 100



south west elevation



north west elevation

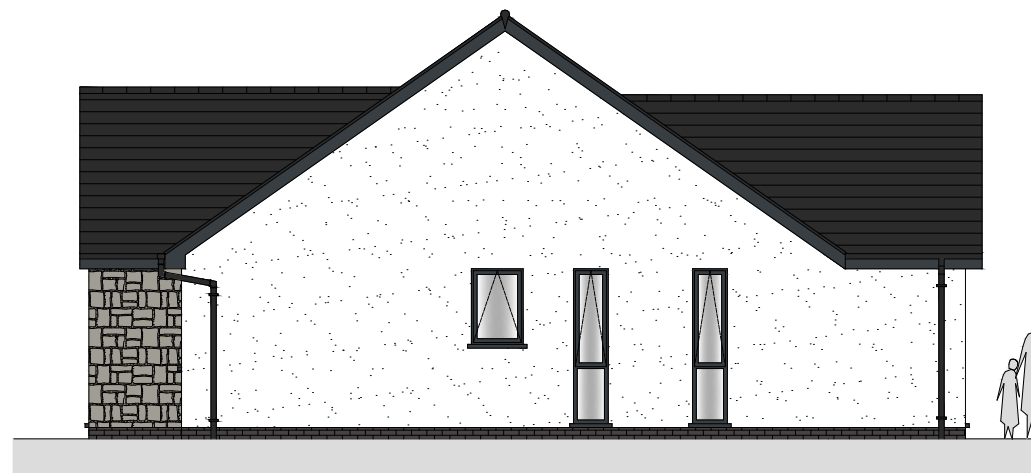


north east elevation

— — — ridge height - 138.590m
== == == ridge height - 138.575m
ridge height - 137.470m



— — — top of fascia - 135.370m
bottom of fascia - 135.170m

— — — finished floor level - 133.070m
path level - 132.920m



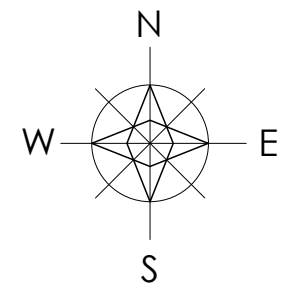


external finishes


roof - cedral rivendale slate | colour blue/black
walls - parex through colour smooth render 8mm medium scrape | white blanc - monoblanco (BL10)
stonework - local pennant stone or similar
brickwork - ibstock staffordshire blue or similar
windows/doors - aluminium | colour anthracite grey ral7016
fascias - upvc | colour anthracite grey ral7016
soffits - upvc | colour anthracite grey ral7016
rainwater goods - black upvc

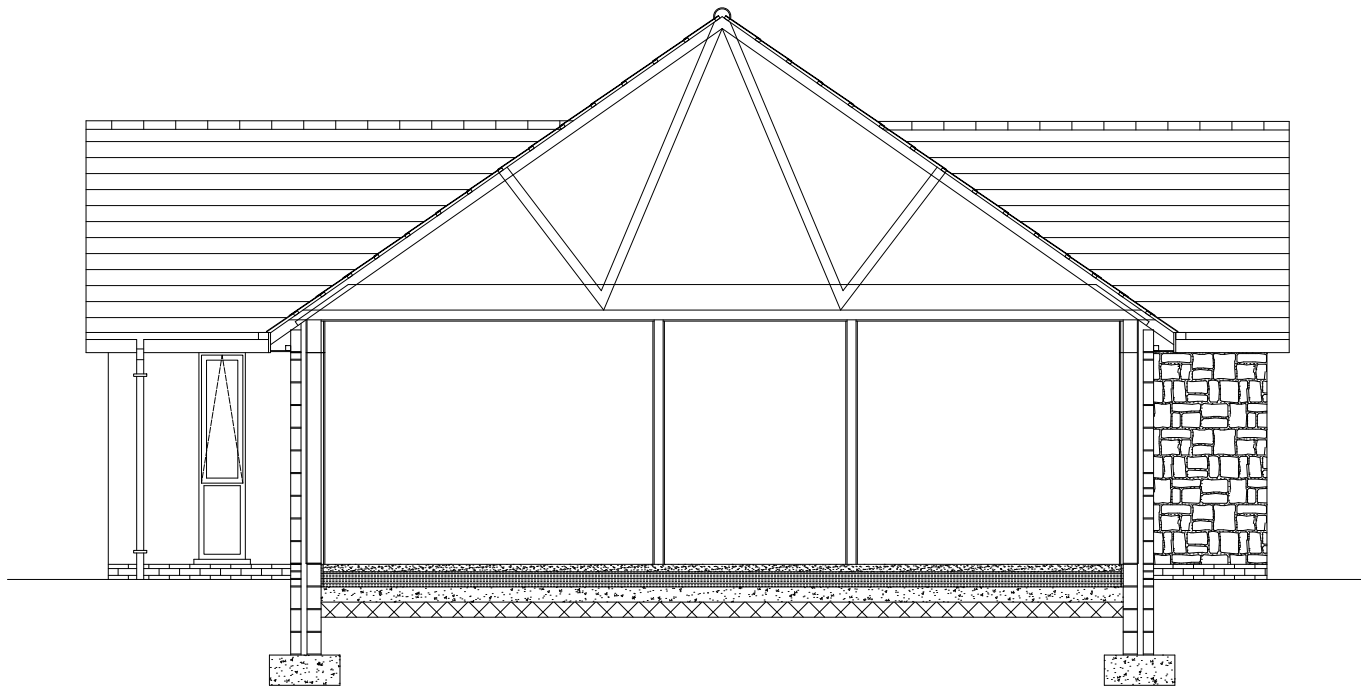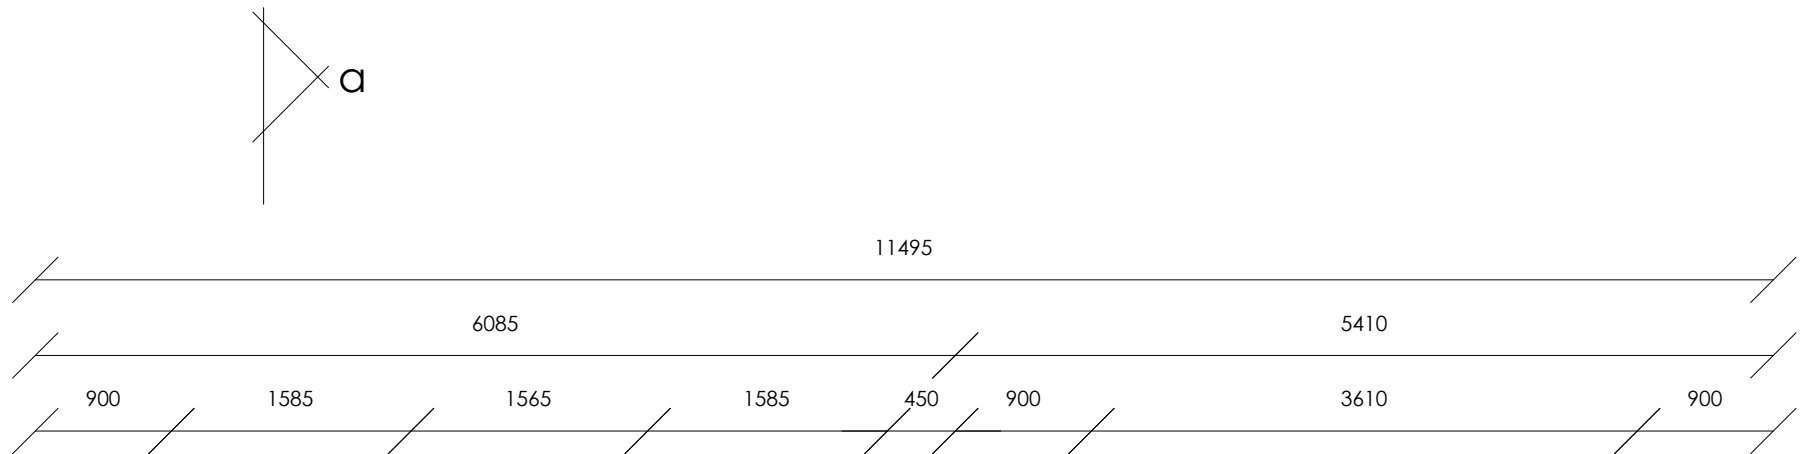

typical section a-a
scale | 1:75

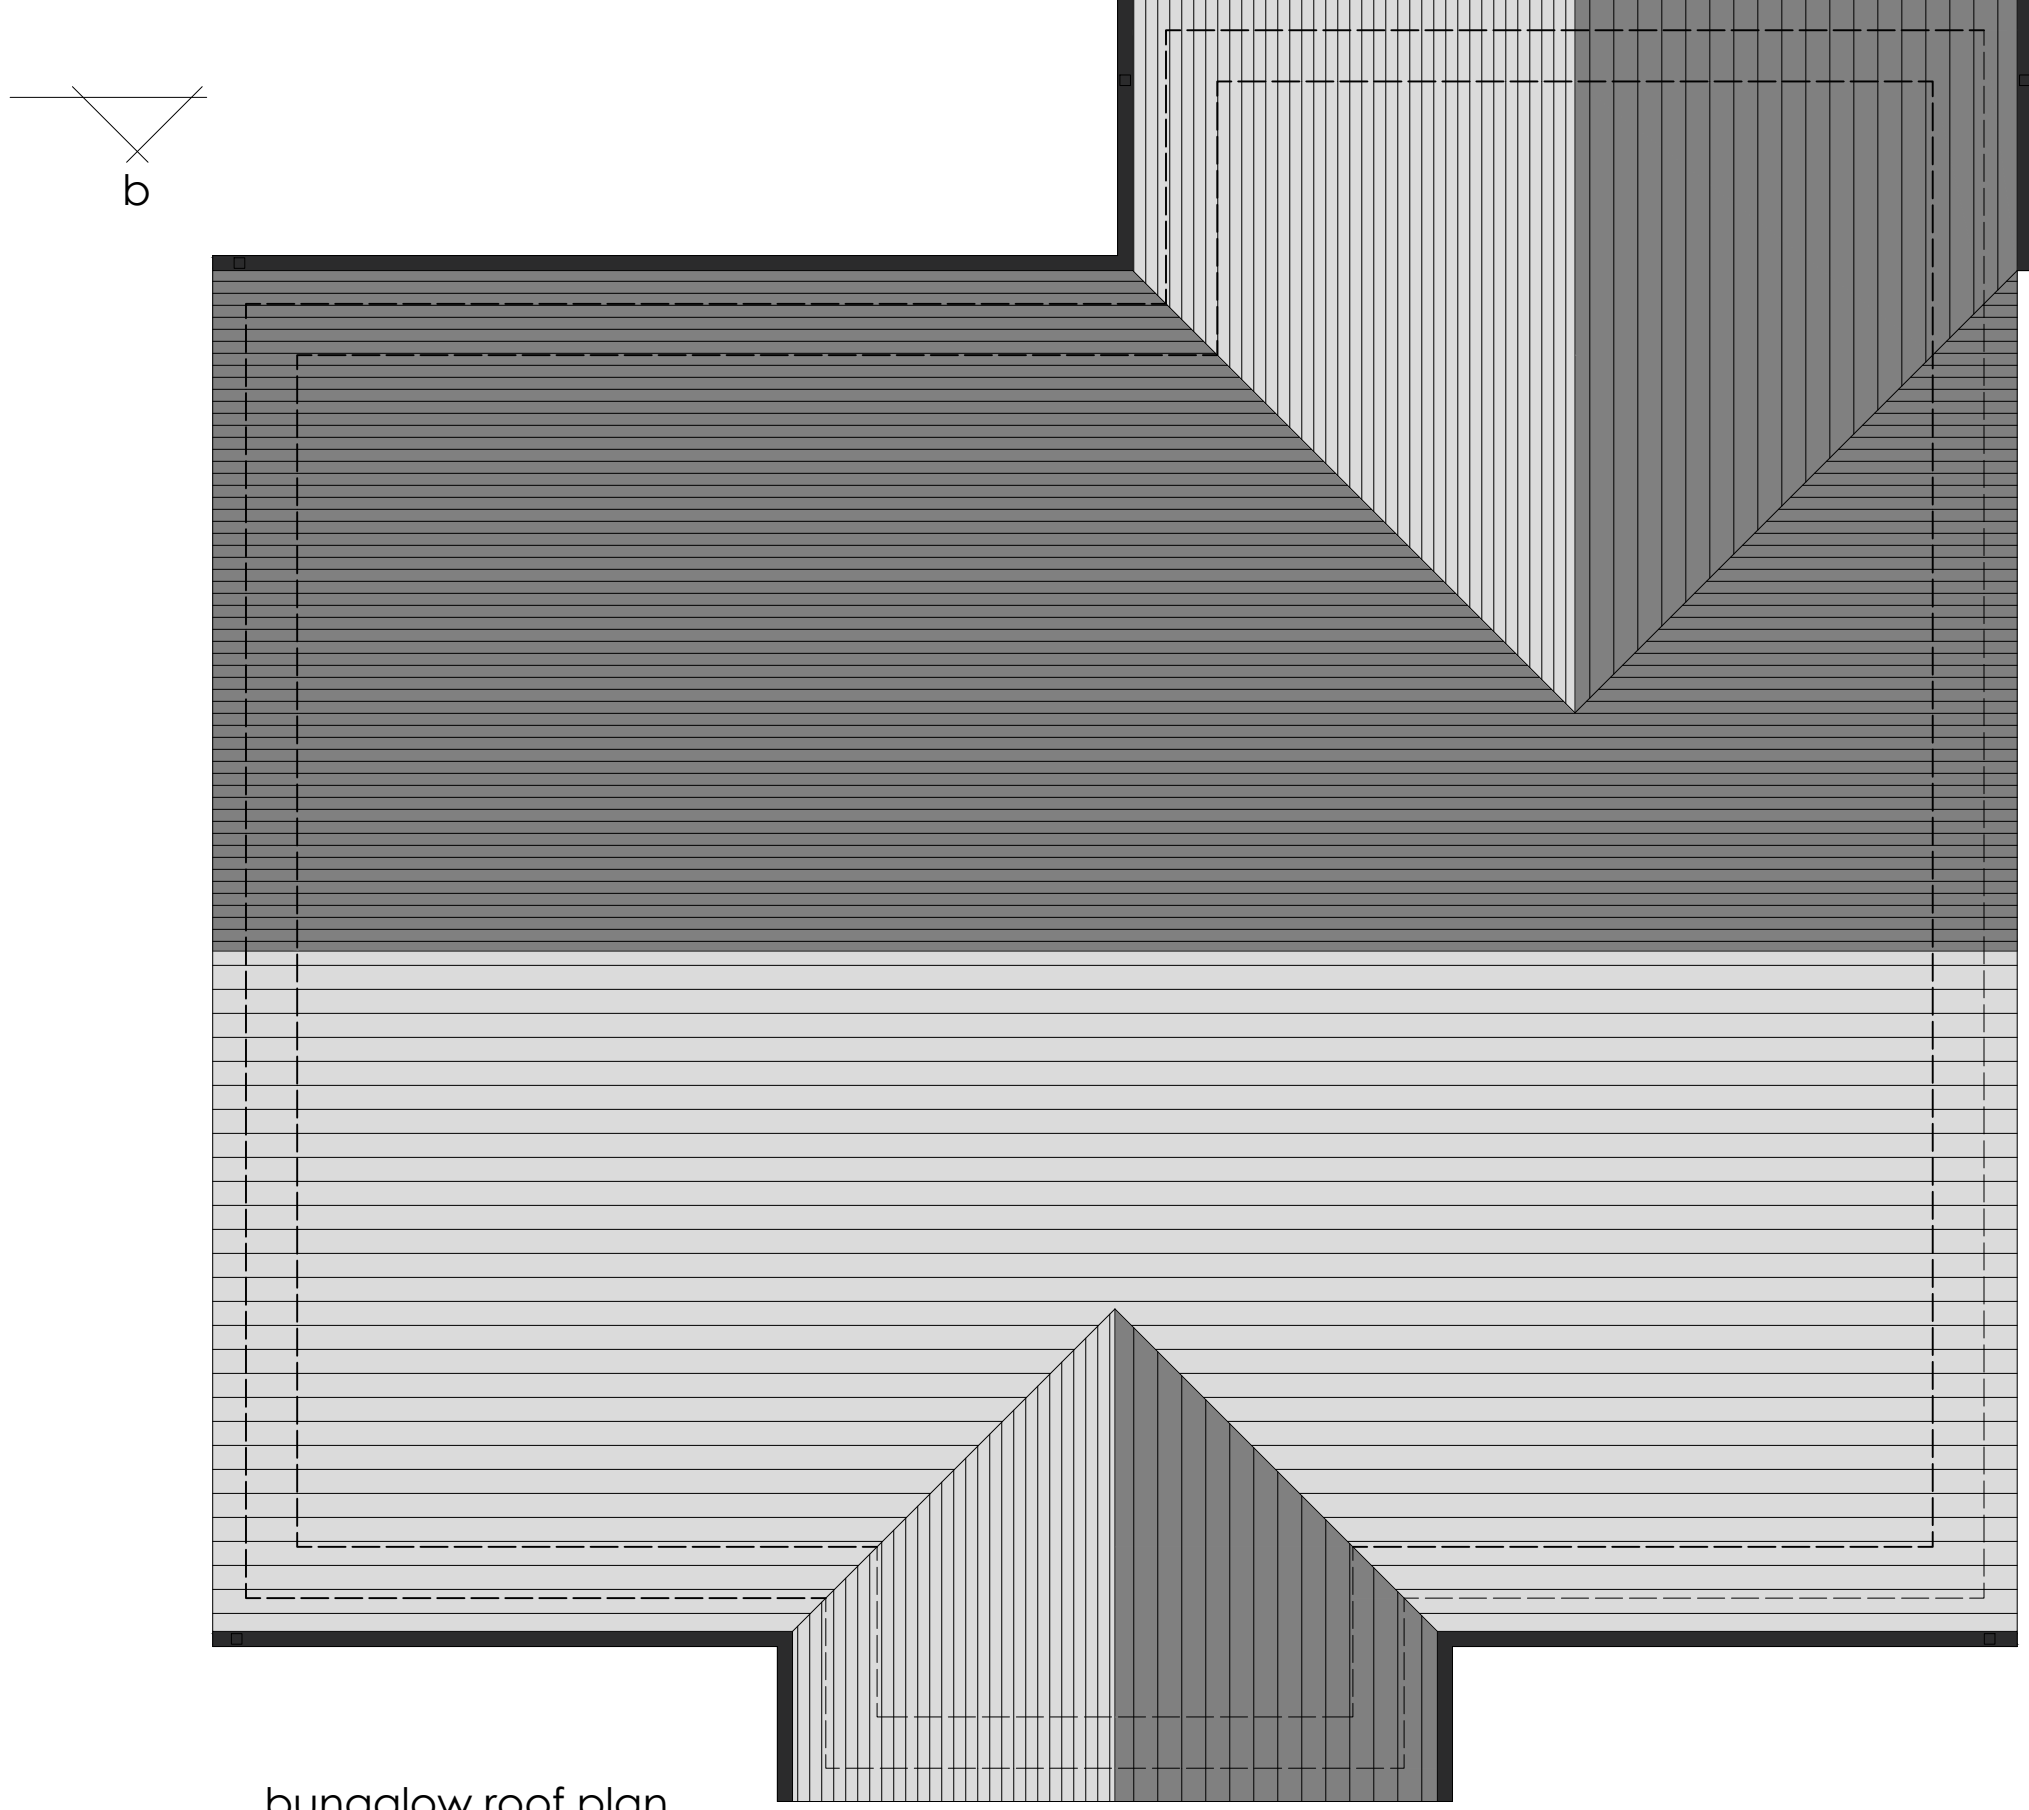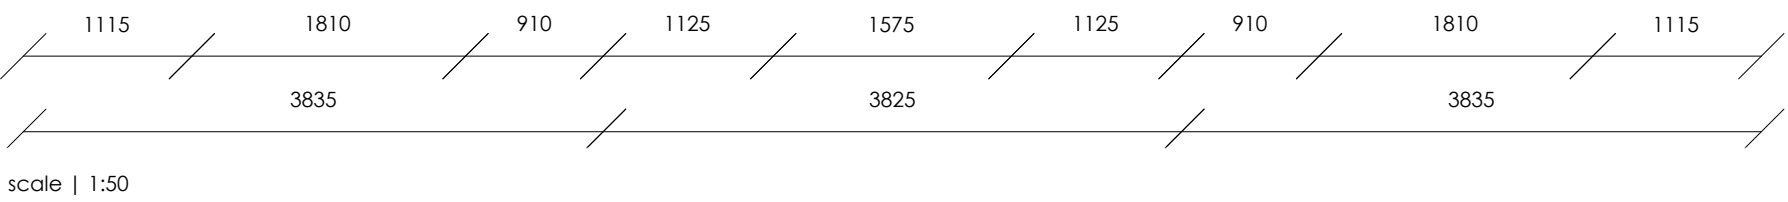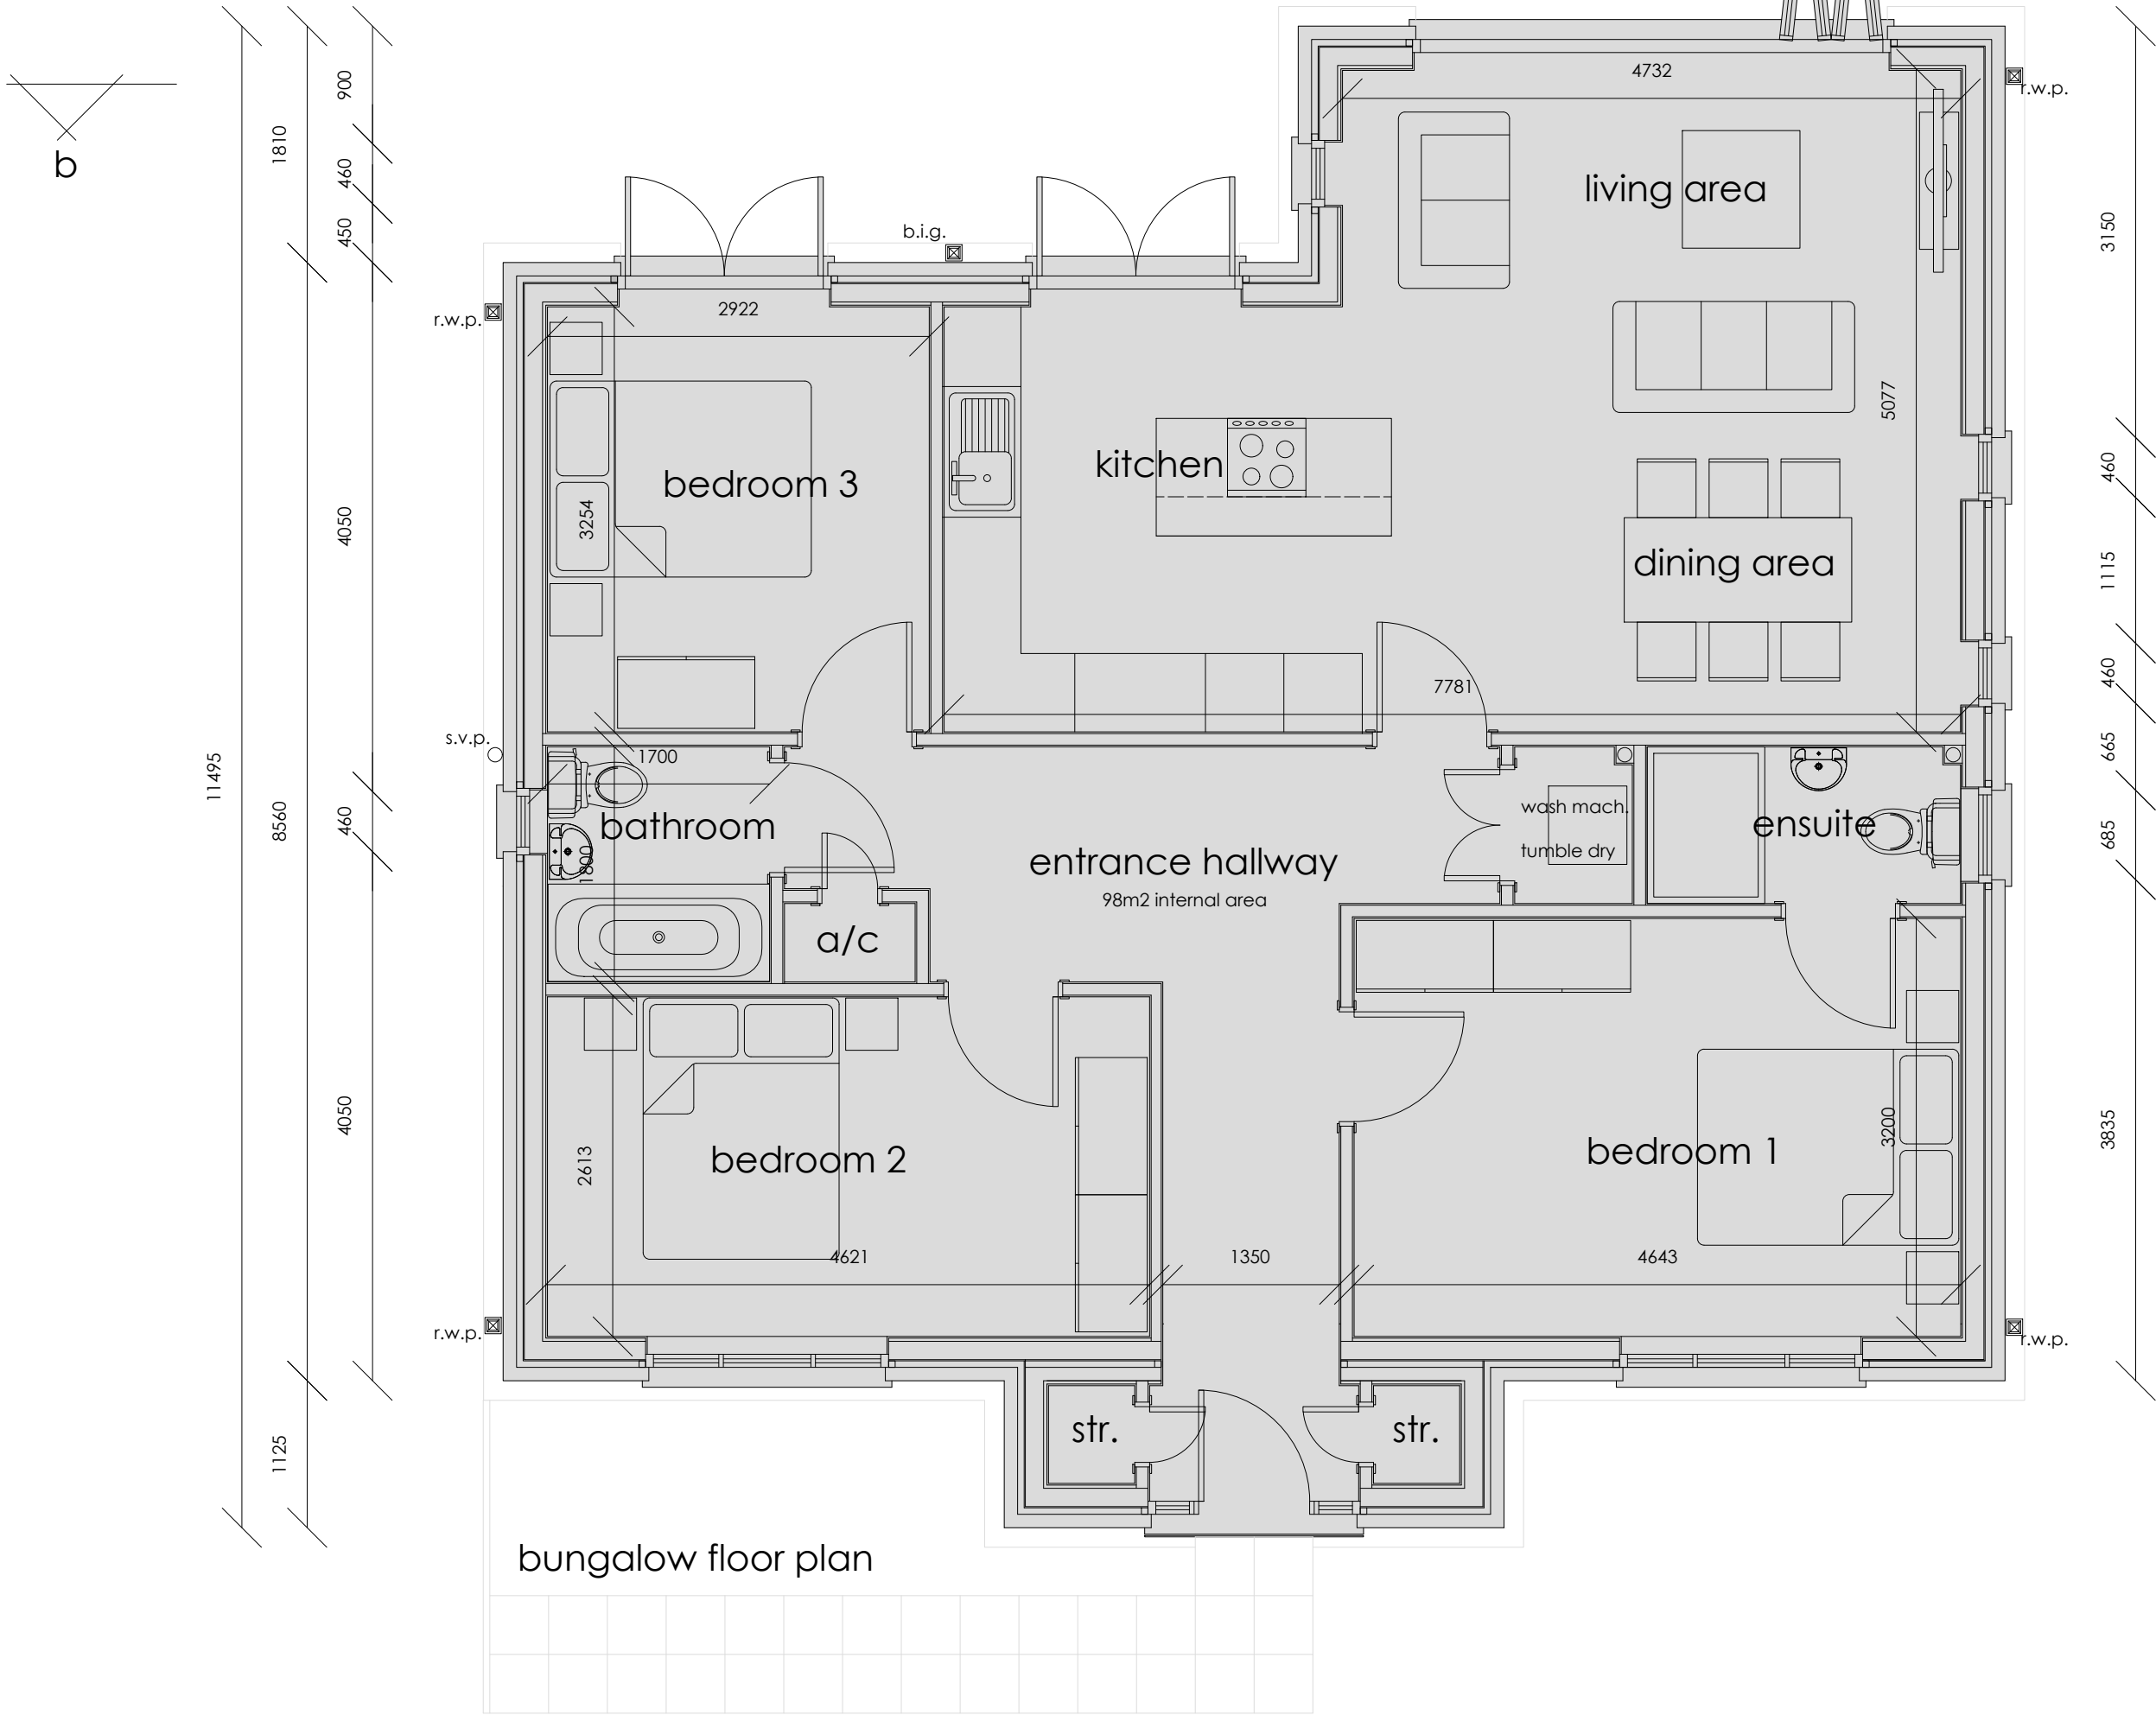

bungalow roof plan

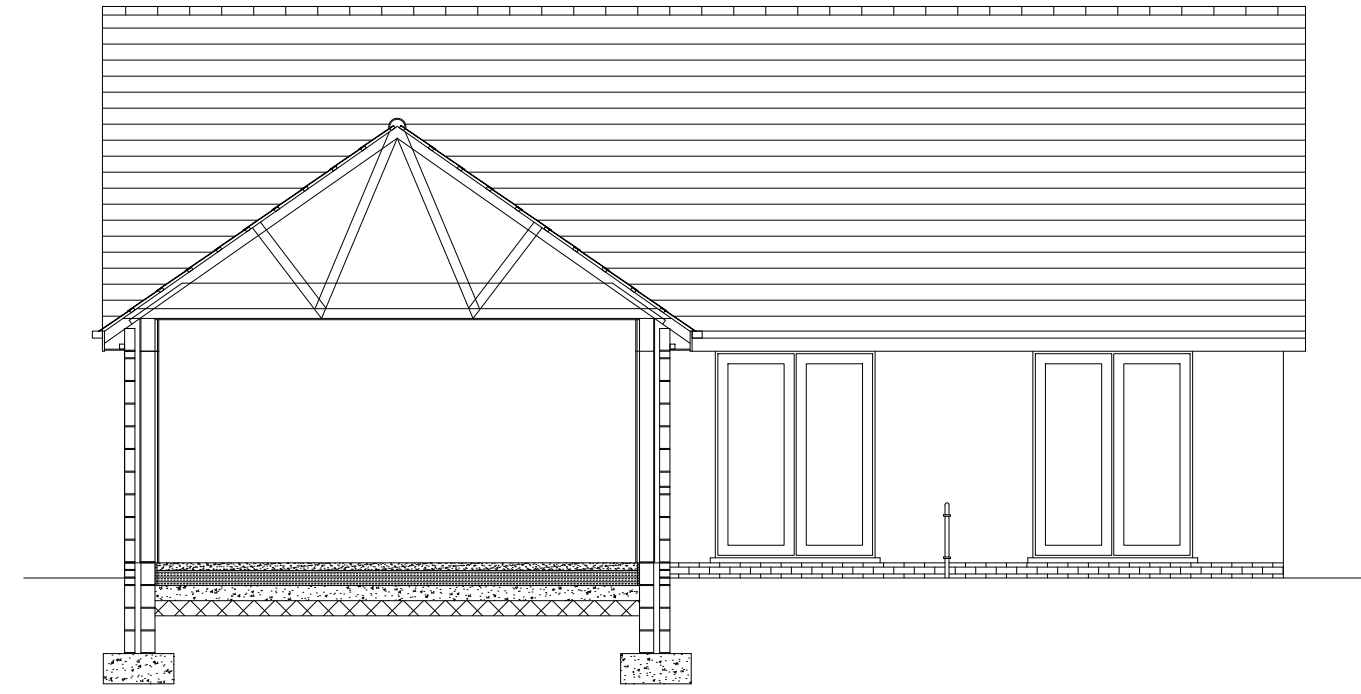

typical section b-b
scale | 1:75

revision	
a	
b	
c	
d	
e	
f	
g	



planning

project	drawing	date
LAND @ NANT Y CARN, SEVEN SISTERS, NEATH	PLOT 5 FLOOR PLAN & ELEVATIONS	DECEMBER 2022
client	drawing no.	scale
SCULLY PROPERTY GROUP LTD	22.240.10	1 50 @ A1
www.ipanarchitecture.co.uk	hello@ipanarchitecture.co.uk	07765 660189